


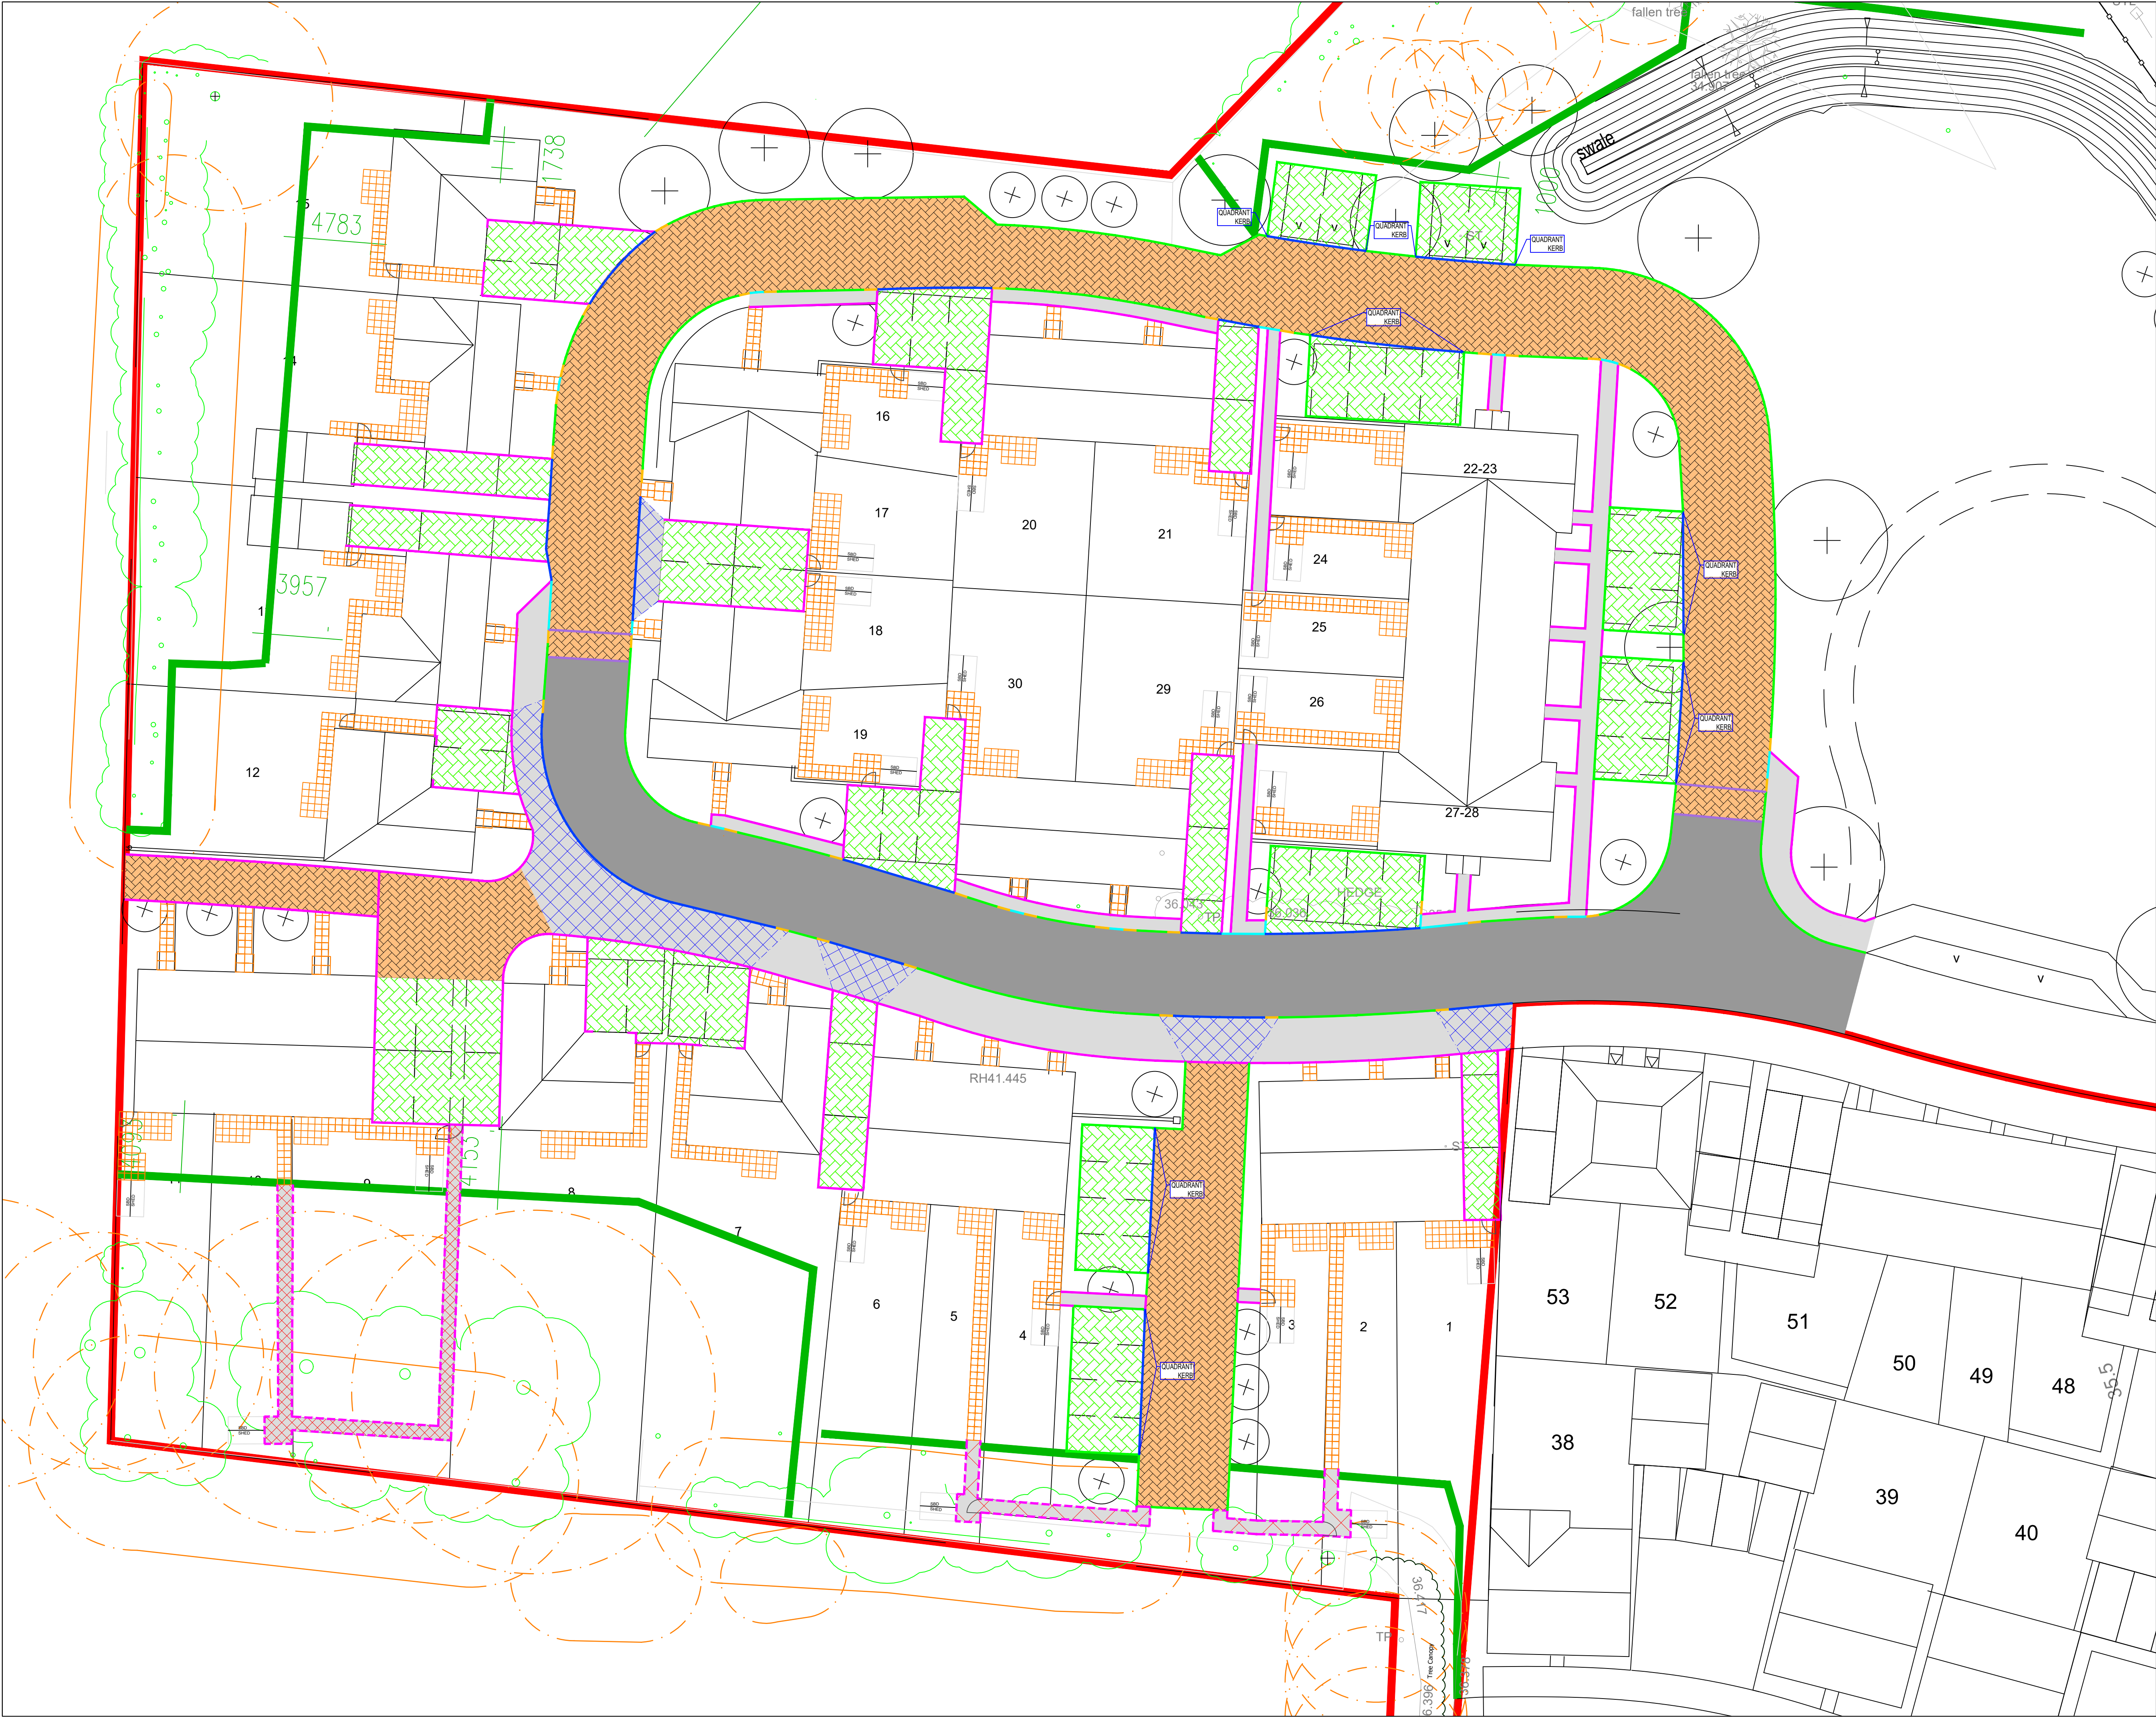


The drawings, information and data recorded in this document ("the information") is the property of Paul Basham Associates. This document and the information are solely for the use of the authorized recipient and this document may not be used, copied or reproduced in whole or part for any purposes other than which it was supplied by Paul Basham Associates. Paul Basham Associates makes no representation, undertakes no duty and accepts no responsibilities to any third party who may use or rely upon this document or the information.

GENERAL NOTES

1. THIS DRAWING IS INTENDED TO BE VIEWED IN COMBINATION WITH ALL RELEVANT ARCHITECTS, ENGINEERS, SERVICES AND SPECIALIST DRAWINGS AND SPECIFICATION.
2. ANY VARIATIONS OR DISCREPANCIES BETWEEN THESE DRAWINGS IN TERMS OF DIMENSIONS OR DETAILS SHOULD BE DRAWN TO THE ATTENTION OF THE ARCHITECT AND/OR THE ENGINEER FOR CLARIFICATION.
3. PAUL BASHAM ASSOCIATES ACCEPTS NO RESPONSIBILITY FOR THE ACCURACY OF BACKGROUND INFORMATION PRODUCED BY THIRD PARTIES - THIS MUST BE TREATED AS INDICATIVE ONLY.
4. ALL DIMENSIONS AND LEVELS ARE IN METRES. DO NOT SCALE THIS DRAWING, PRINT, PLOT OR DISK.
5. THIS DRAWING SHOULD ONLY BE USED FOR CONSTRUCTION IF THE PROJECT PHASE IN THE TITLE FRAME BELOW IS SHOWN AS "CONSTRUCTION". PAUL BASHAM ASSOCIATES TAKE NO RESPONSIBILITY FOR CONSTRUCTION WORKS UNDERTAKEN TO DRAWINGS WHICH ARE NOT MARKED UNDER THIS PHASE.

- #### LEGEND
- 125 x 255 PRECAST CONCRETE (PCC) KERB HB2 (100mm UPSTAND)
 - 125 x 150 PRECAST CONCRETE (PCC) KERB BN (25mm UPSTAND)
 - 125 x 150 PRECAST CONCRETE (PCC) KERB BN (0-6mm UPSTAND)
 - 125 x 255 PRECAST CONCRETE (PCC) KERB TK (LEFT/RIGHT TRANSITION)
 - 150 x 50 PRECAST CONCRETE (PCC) EDGING EF
 - 225 x 125 x 914 PRECAST CONCRETE SQUARE CHANNEL KERB (CS1)
 - 175 x 25 TREATED SOFTWOOD EDGING TO SUPPORT CELLWEB AND GRAVEL SURFACING
 - CARRIAGEWAY CONSTRUCTION
 - PERMEABLE BLOCK PAVING
 - BLOCK PAVING
 - FOOTWAY CONSTRUCTION
 - NO DIG FOOTWAY CONSTRUCTION
 - VEHICLE CROSSOVER CONSTRUCTION
 - FOOTPATH & PATIO CONSTRUCTION
 - ROOT PROTECTION ZONES
 - RPA BARRIER

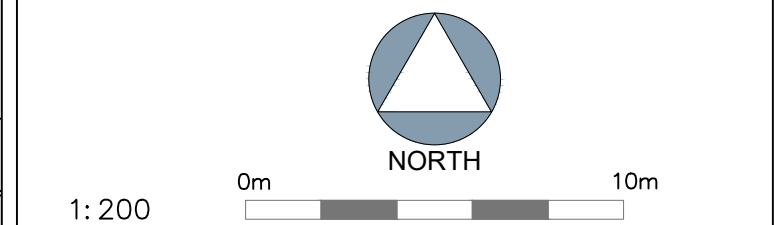

1:200

FOR CONSTRUCTION

F	MANUAL EXCAVATION AREA ADDED	15.08.2022	OT	RW
E	DRAWING STAGE UPDATED	10.08.2022	OT	RW
D	CLIENT COMMENTS ADDRESSED	07.07.2022	OT	RW
C	CLIENT COMMENTS ADDRESSED	10.05.2022	OT	RW
B	SUBSTATION ADDED	15.03.2022	OT	RW
A	CLIENT COMMENTS ADDRESSED	04.03.2022	OT	RW
Rev	Description	Date	By	Chkd

Paul Basham Associates Ltd
The Botly, Cams Hall Estate, Fareham, PO16 8UT
01329 711 000
info@paulbashamassociates.com www.paulbashamassociates.com

Project Name
MOORGREEN, PHASE 2,
SOUTHAMPTON

Title
SURFACE FINISHES &
KERBING LAYOUT

Project Phase
FOR CONSTRUCTION

Checked By RW	Checked Date 15.12.21	Drawn By CLP	Drawn Date 15.12.21
Client Drawing No. -	Scale 1:200	Revision F	

PBA Drawing No.
056.5045.1101