




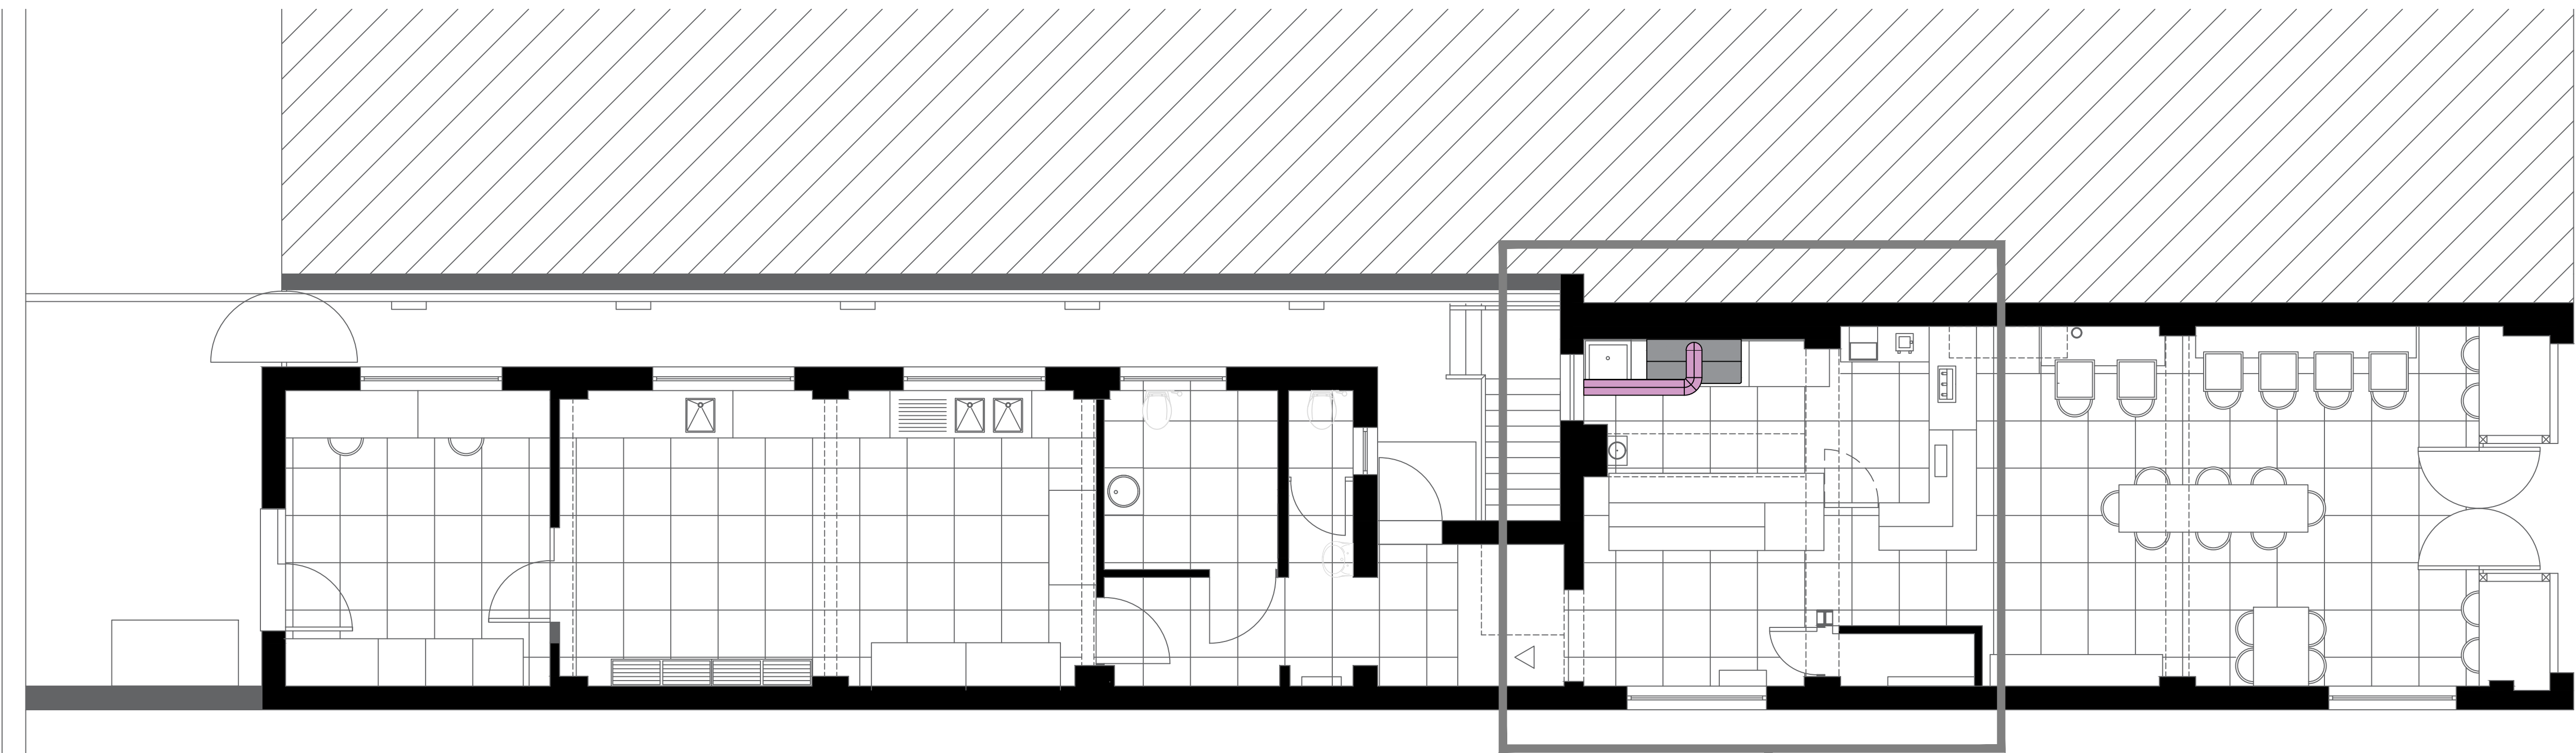

GROUND FLOOR
Scale: 1:50

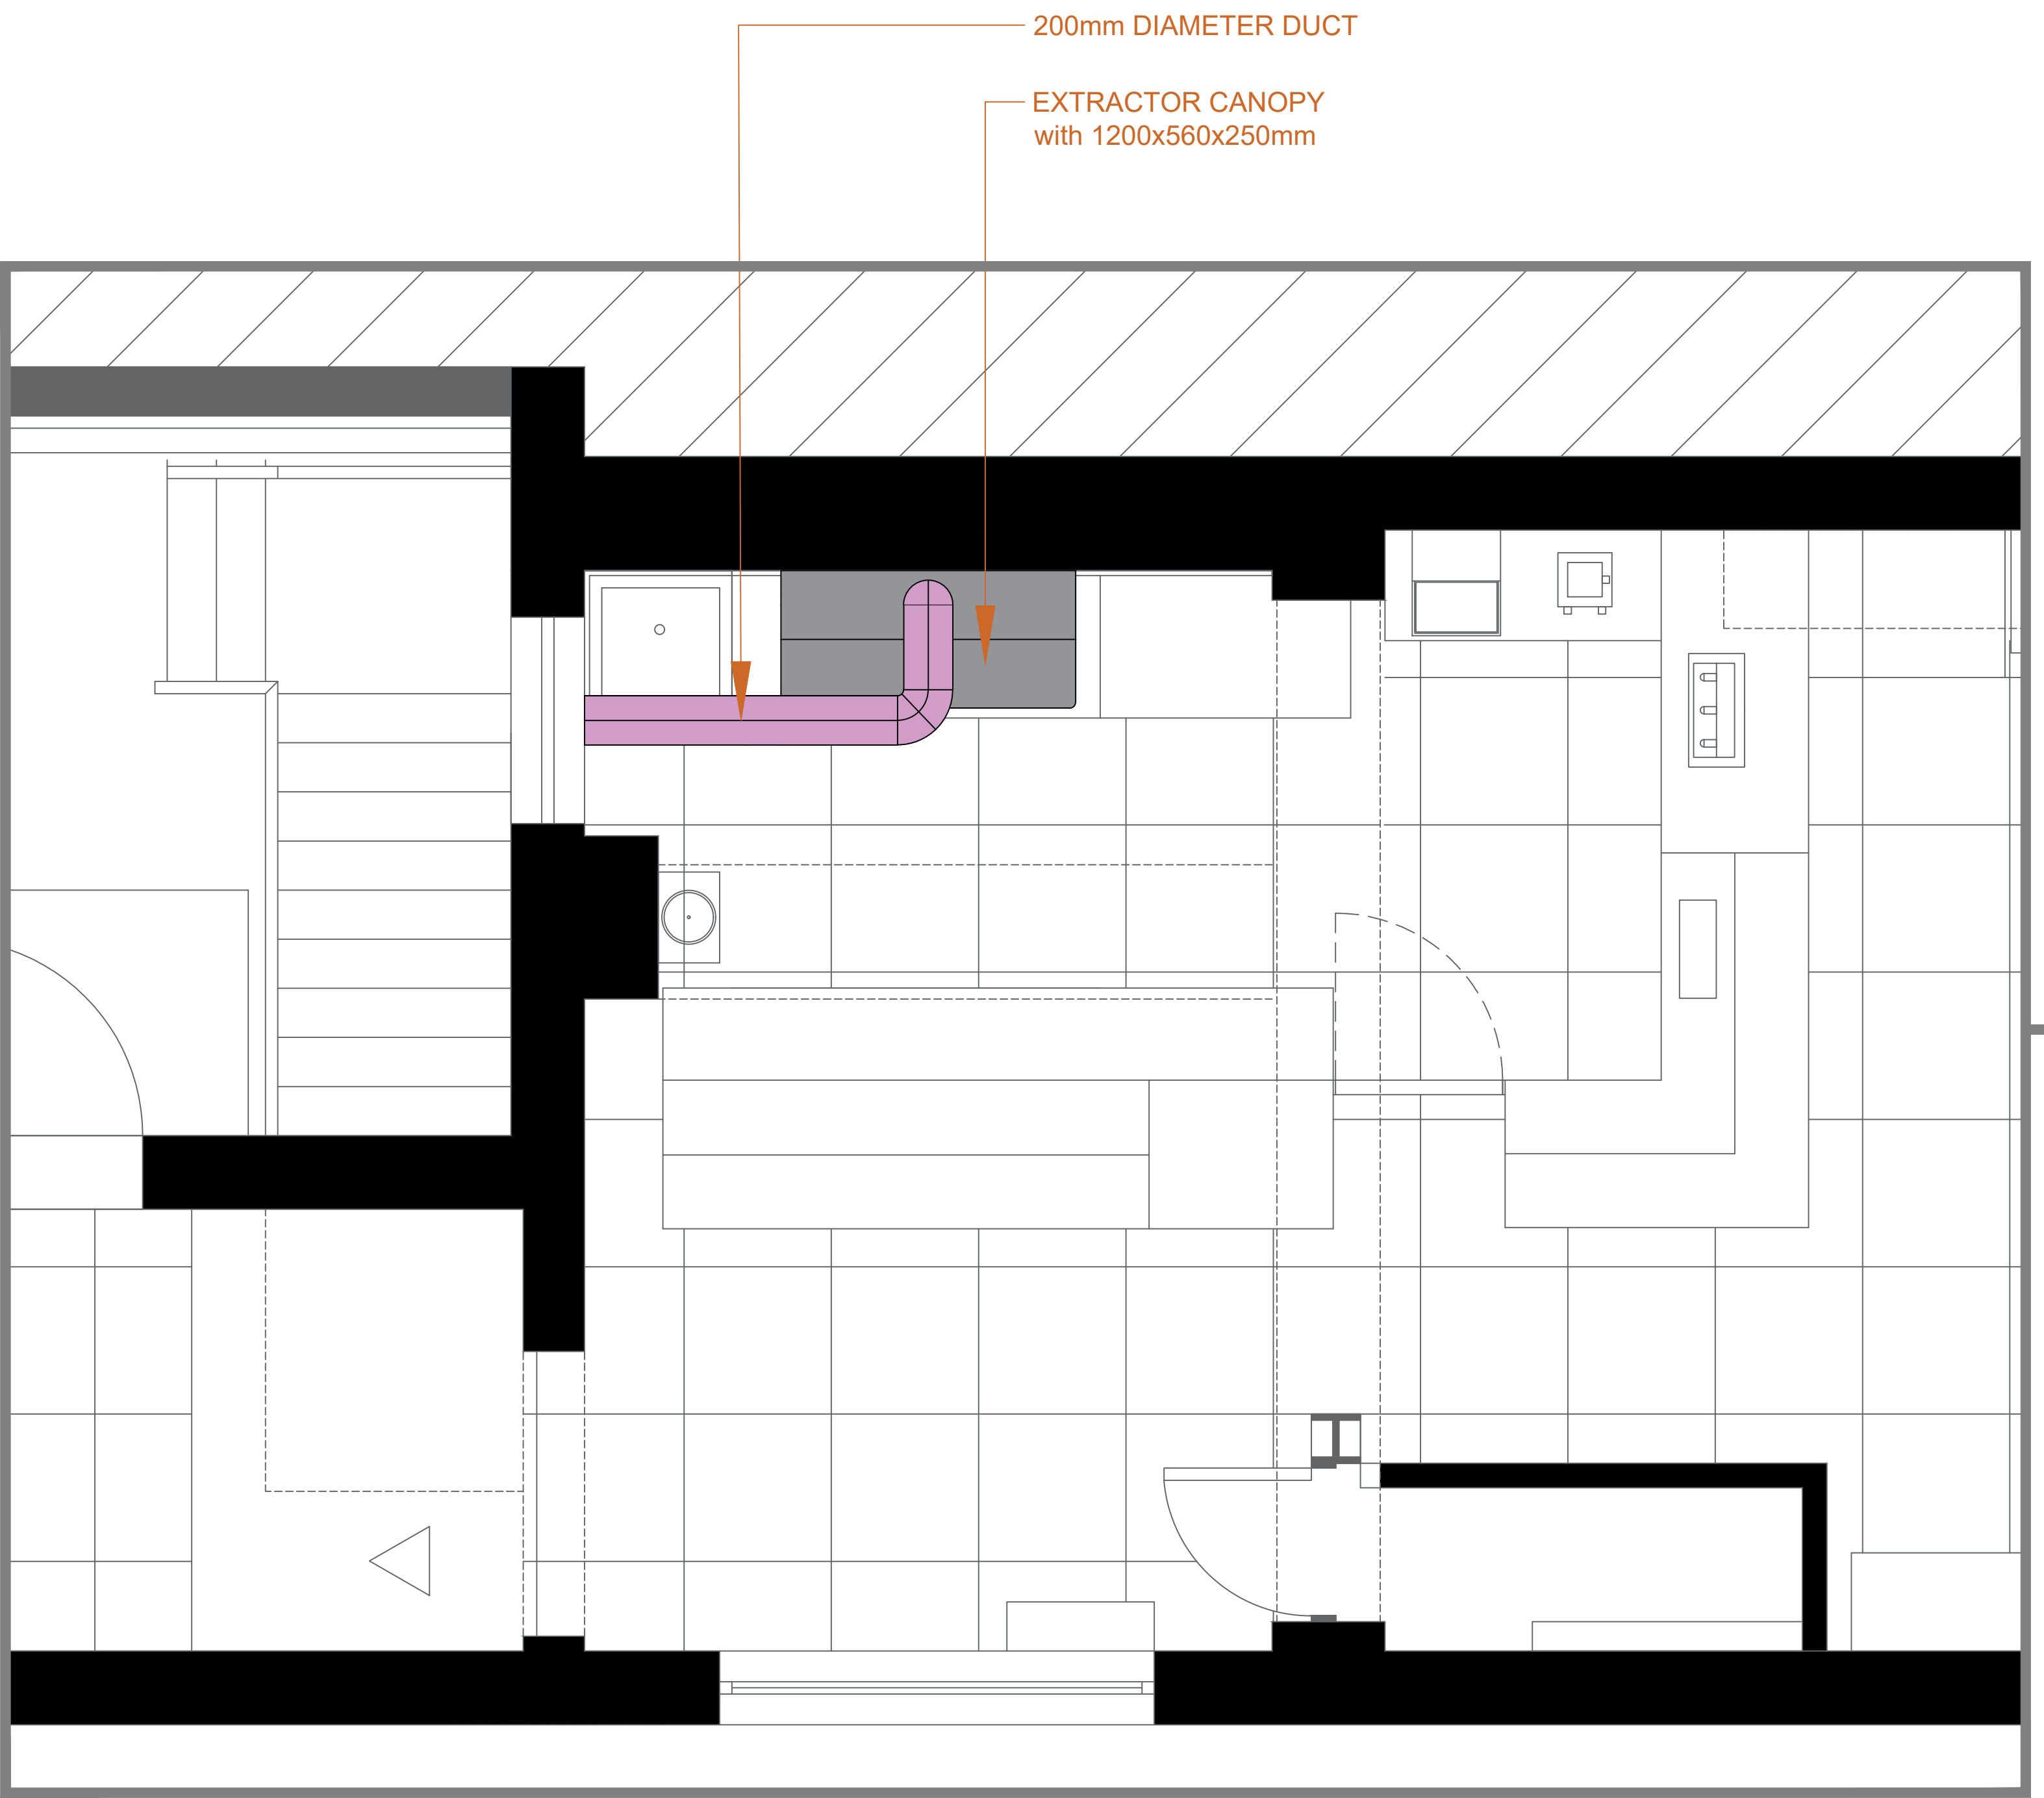

Preparation Zone
Scale: 1:20

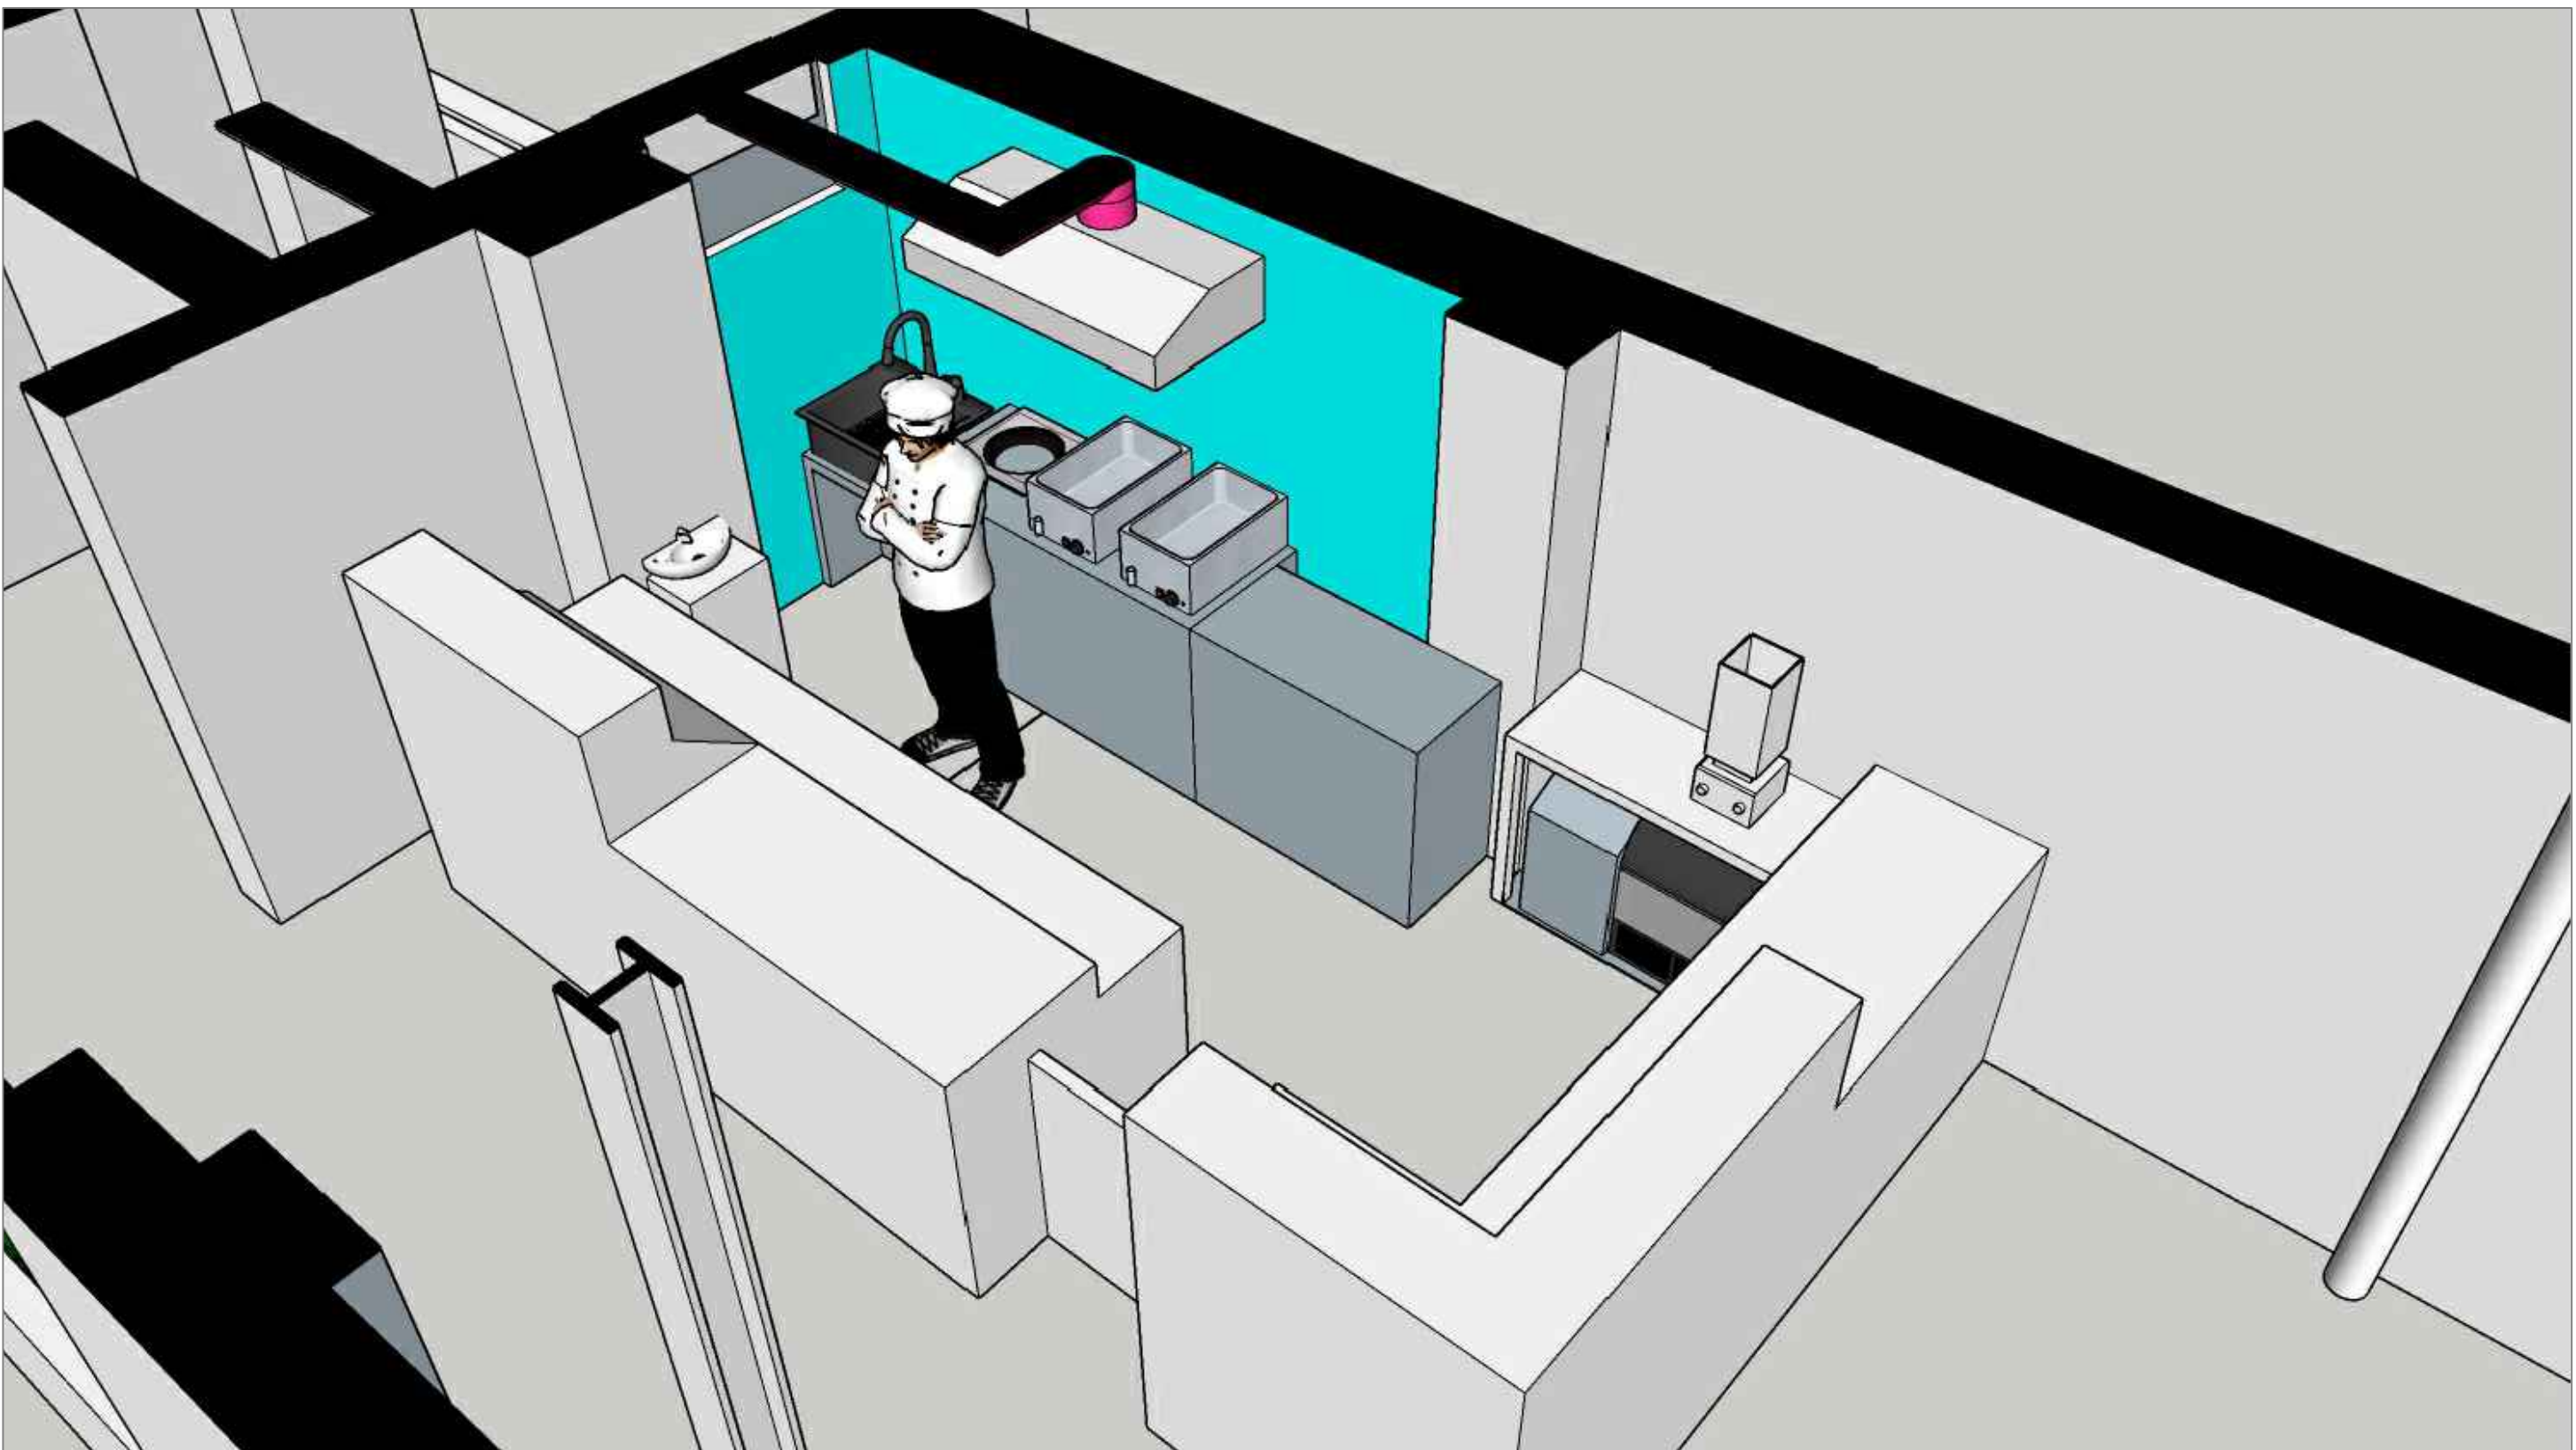

NOTES

REVISIONS	

CLIENT



PROJECT
EFC EASTLEIGH LIMITED
46 MARKET STREET
EASTLEIGH SO50 5RB
TITLE
GROUND FLOOR
EXTRACTION LAYOUT

DATE	22.04.23	SHEET	A1	DRAWN BY	AB
SCALE	1:50 @ A0	CHECKED BY	SF		
DRAWING NUMBER	0007	FLOORTYPE	00	NUMBER	03
				REVISION	A