

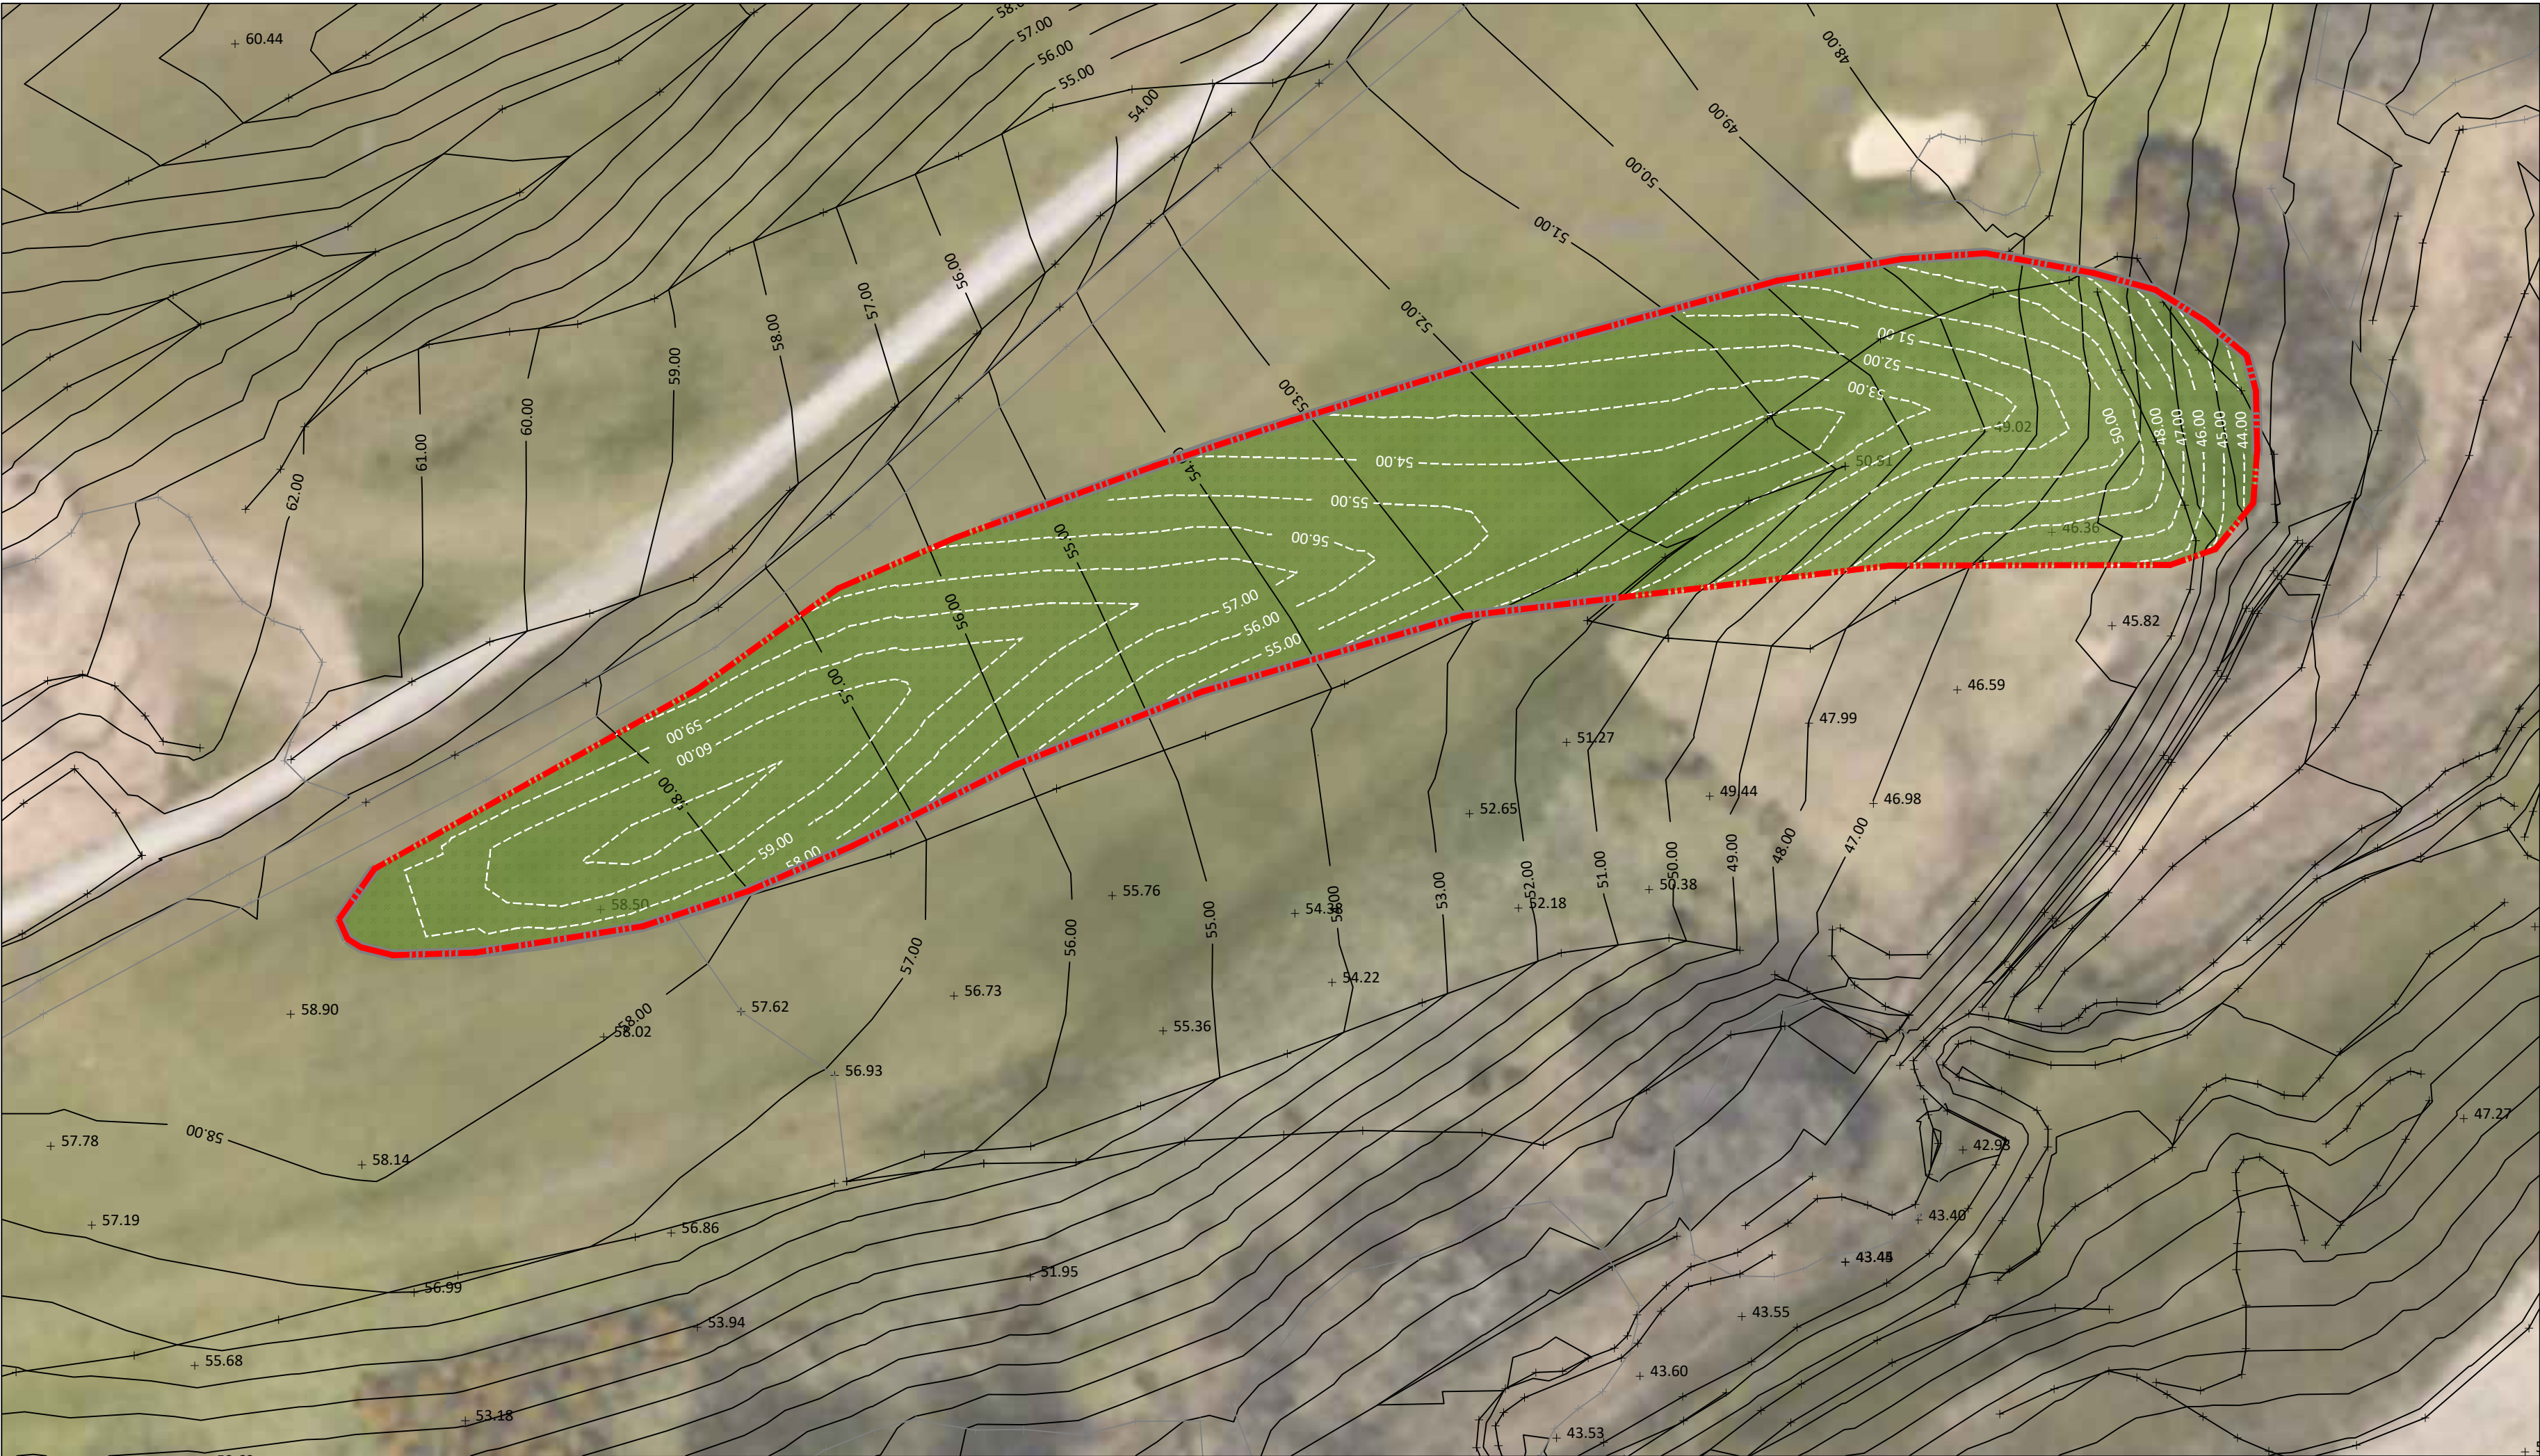
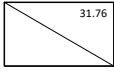


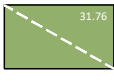

KEY

-  Site Boundary
-  Existing contours at 1m intervals and spot levels
-  Proposed contours at 1m intervals and spot levels
-  Areas to comprise a combination of two mixes:
 - General Meadow Mixture eg Emorsgate EM7 Meadow Mixture for Sandy Soils.
 - Ecological Rough and Wildflower Meadow Mix eg Emorsgate EM3 (beyond semi-rough) areas

-	PLANNING	27-04-2023	LS	MJ
rev	description	date	by	chk

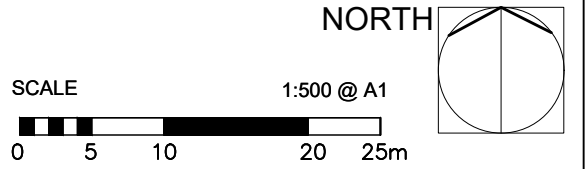

Project:
**BOUNDARY LAKES GOLF CLUB
8th HOLE BUND**

Client:
HAMPSHIRE STADIUM

Drawing title:
LANDSCAPE PLAN

Status:
FINAL

Drawing Number:	Scale:	Revision:
J01188-MP-02	1:500@A2	-

Johns Associates Limited
Bradford-on-Avon

Green Tree House
11 St Margaret's Hill
Bradford-on-Avon
BA15 1DA
+44 (0)1225 723652
www.johnsassociates.co.uk



**JOHNS
ASSOCIATES**

This drawing is subject to copyright and is not to be reproduced, retained nor disclosed to any unauthorized person either wholly or in part without the consent of Johns Associates Limited.

PROPOSED PLANT SPECIES MIXES

Ecological Rough and Wildflower Meadow Mix (beyond Semi-rough 5m and including carries)
Emorsgate EM3 Special General Purpose Meadow Mix

- Grasses -

 - Common bent
 - Crested dogtail
 - Slender creeping red-fescue
 - Smaller cat's-tail
 - Smooth-stalked meadow-grass

Flora -

 - Yarrow
 - Agrimony
 - Betony
 - Common knapweed
 - Greater knapweed
 - Wild carrot
 - Hedge bedstraw
 - Lady's bedstraw
- Agrostis capillaris*
Cynosaurus cristatus
Festuca rubra
Phleum bertolonii
Poa pratensis

Achillea millefolium
Agrimonia eupatoria
Betonica officinalis
Centaurea nigra
Centaurea scabiosa
Daucus carota
Galium album
Galium verum

 - Field scabious
 - Rough hawkbit
 - Oxeye daisy
 - Musk mallow
 - Wild majoram
 - Hoary plantain
 - Salad burnet
 - Cowslip
 - Selfheal
 - Meadow buttercup
 - Bulbous buttercup
 - Yellow rattle
 - Common sorrel
 - Red campion
 - Ragged robin
 - White campion
 - Dandelion
 - Common vetch
- Knautia arvensis*
Leontodon hispidus
Leucanthemum vulgare
Malva moschata
Origanum vulgare
Plantago media
Poterium sanguisorba
Primula veris
Prunella vulgaris
Ranunculus acris
Ranunculus bulbosus
Rhinanthus minor
Rumex acetosa
Silene dioica
Silene flos-cuculi
Silene flos-cuculi
Taraxacum officinale
Vicia satavia ssp. Segetalis

General Meadow Mix for Sandy Soils
Emorsgate EM7 Meadow Mixture for Sandy Soils

- Grasses -

 - Common bent
 - Brown Bent
 - Sweet vernal grass
 - Crested dogtail
 - Sheep's fescue
 - Slender creeping red-fescue
 - Crested Hair-grass
 - Smaller cat's-tail

Flora -

 - Yarrow
 - Agrimony
 - Kidney vetch
 - Betony
 - Ling
 - Common knapweed
 - Greater knapweed
- Agrostis capillaris*
Agrostis vinealis
Anthoxanthum odoratum
Cynosaurus cristatus
Festuca ovina
Festuca rubra
Koeleria mnacrantha
Phleum bertolonii

Achillea millefolium
Agrimonia eupatoria
Anthyllis vulneraria
Betonica officinalis
Calluna vulgaris
Centaurea nigra
Centaurea scabiosa

 - Wild carrot
 - Lady's bedstraw
 - Rough hawkbit
 - Oxeye daisy
 - Musk mallow
 - Wild majoram
 - Hoary plantain
 - Cowslip
 - Selfheal
 - Meadow buttercup
 - Bulbous buttercup
 - Common sorrel
 - Sheep's sorrel
 - Bladder campion
 - Wood sage
 - Dark mullein
- Daucus carota*
Galium verum
Leontodon hispidus
Leucanthemum vulgare
Malva moschata
Origanum vulgare
Plantago media
Primula veris
Prunella vulgaris
Ranunculus acris
Ranunculus bulbosus
Rumex acetosa
Rumex acetosella
Silene vulgaris
Teucrium scorodonia
Verbascum nigrum

GENERAL NOTES:
This drawing is to be read in conjunction with all other relevant disciplines drawings, schedules, specifications and supporting information. Any discrepancies are to be reported to John's Associates Ltd and resolution sought prior to proceeding. This drawing is subject to copyright.