




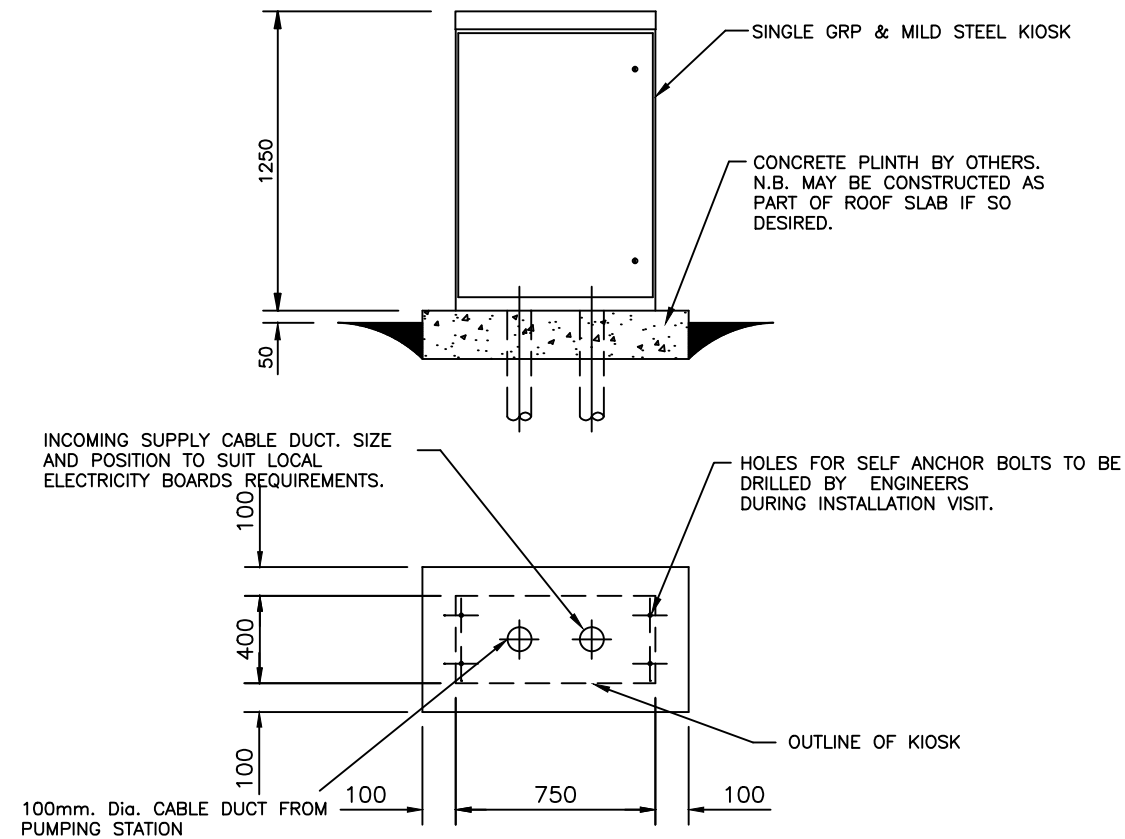

DETAIL OF SINGLE MILD STEEL & GRP KIOSK

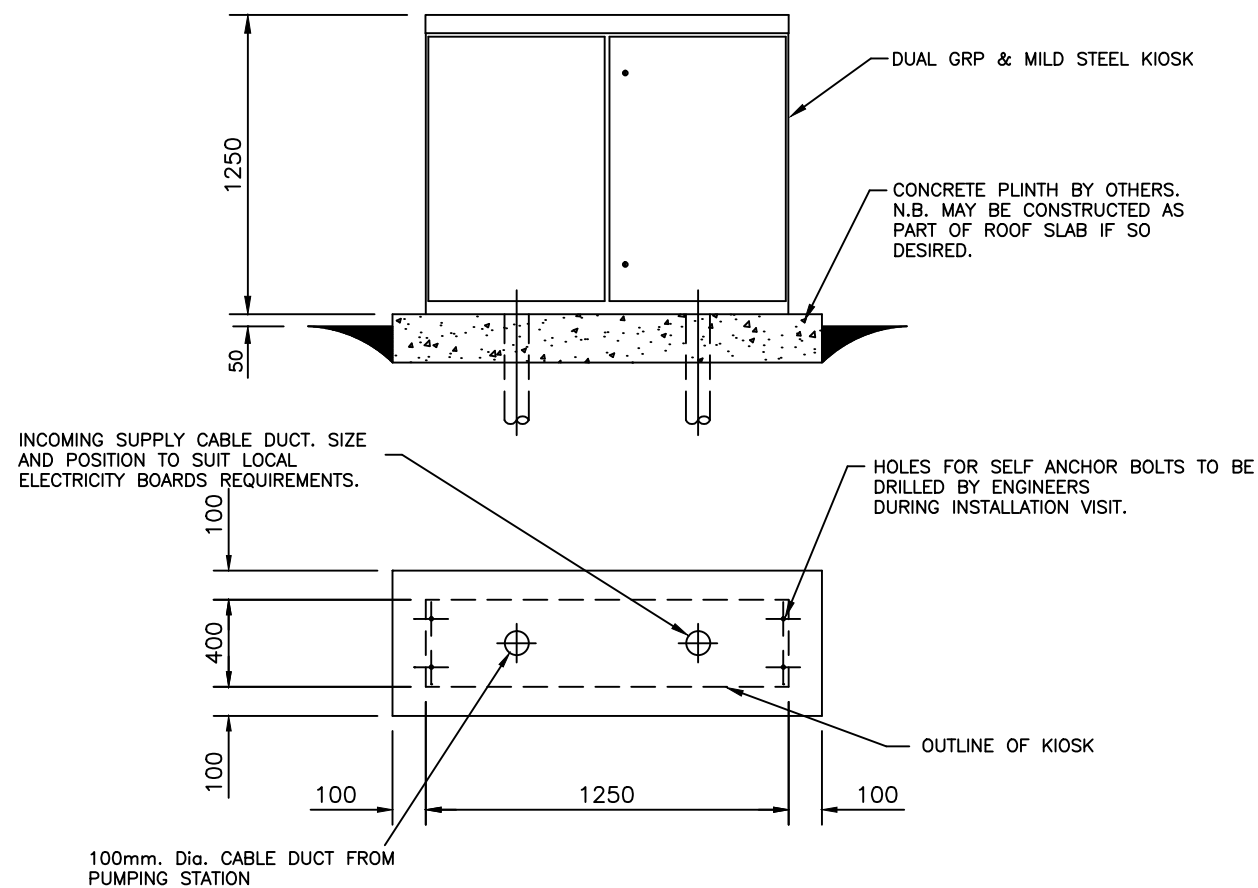

DETAIL OF DUAL MILD STEEL & GRP KIOSK

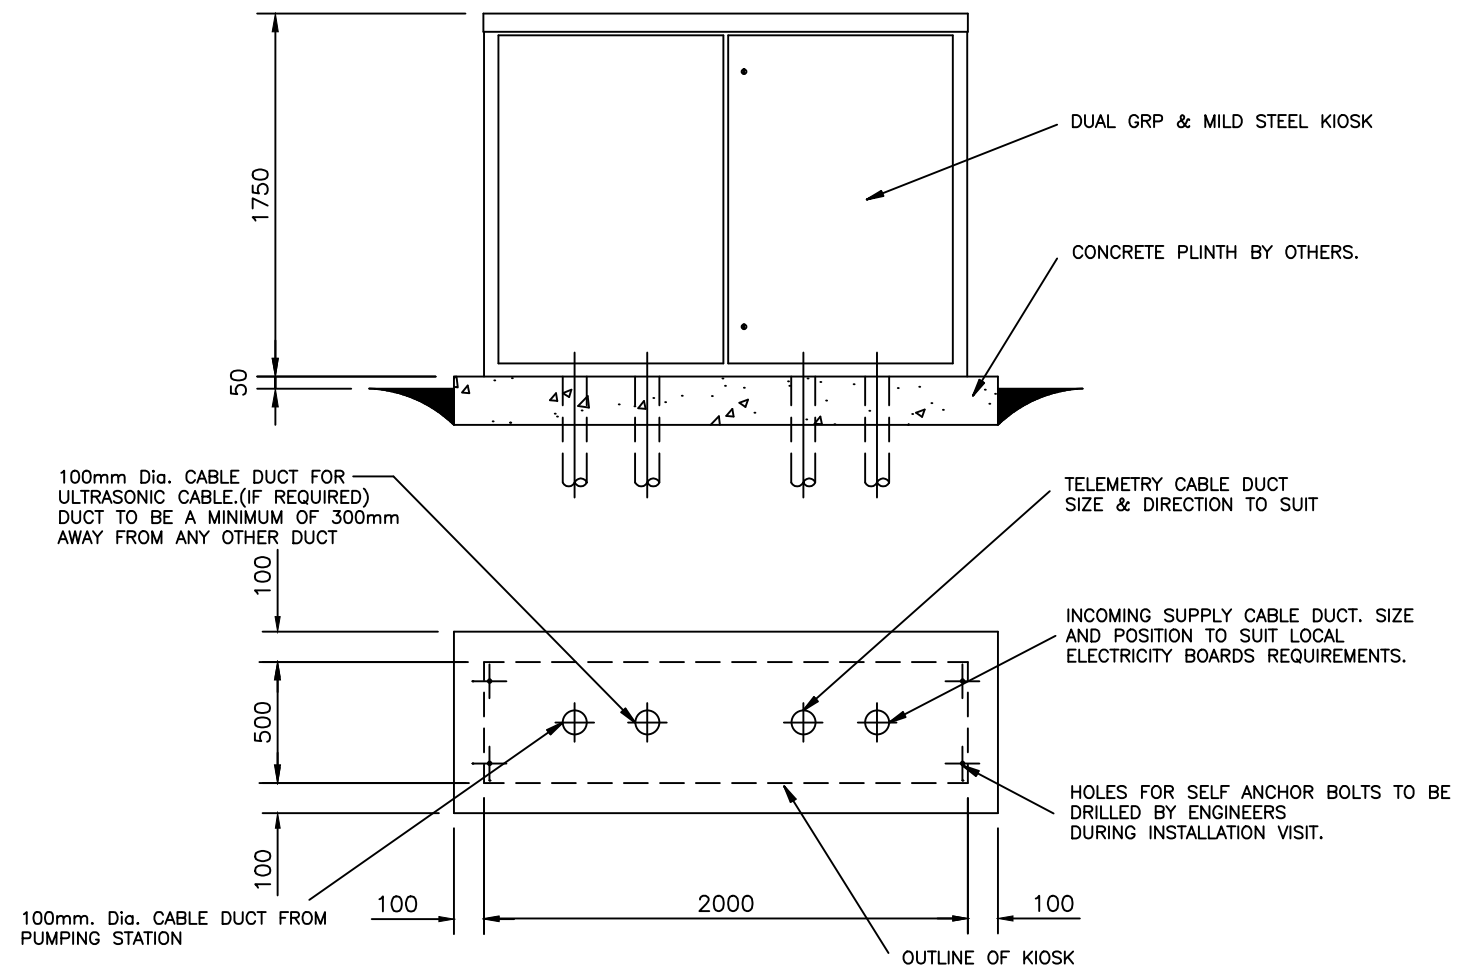

**DETAIL OF DUAL MILD STEEL & GRP
NWC TYPE KIOSK**

A	ORIGINAL ISSUE	-----	-----	---	-----
Issue	Description	FLYGT D.C.N.No.	Request.by	Insert.by	Date
Engineer	Customer Name	COMPOSITE STANDARD SINGLE, DUAL & NWC TYPE KIOSKS			
Drawn by <i>PJM</i>					
Date 18/7/01					
This Drawing should not be scaled. Refer to ITT Flygt Ltd. for additional information if required.	Applicable to MILD STEEL AND GRP KIOSKS	This document may not, without our permission, be copied shown or handed out to competitors or any other unauthorized persons			
		AutoCAD® Release 14			
 An ITT Industries company		Scale N.T.S.			
		Drawing Number F3.30186			Issue A
		ITT Flygt Ltd., COLWICK, NOTTINGHAM. NG4 2AN Tel. (0115) 9400111 Fax. (0115) 9400444			