



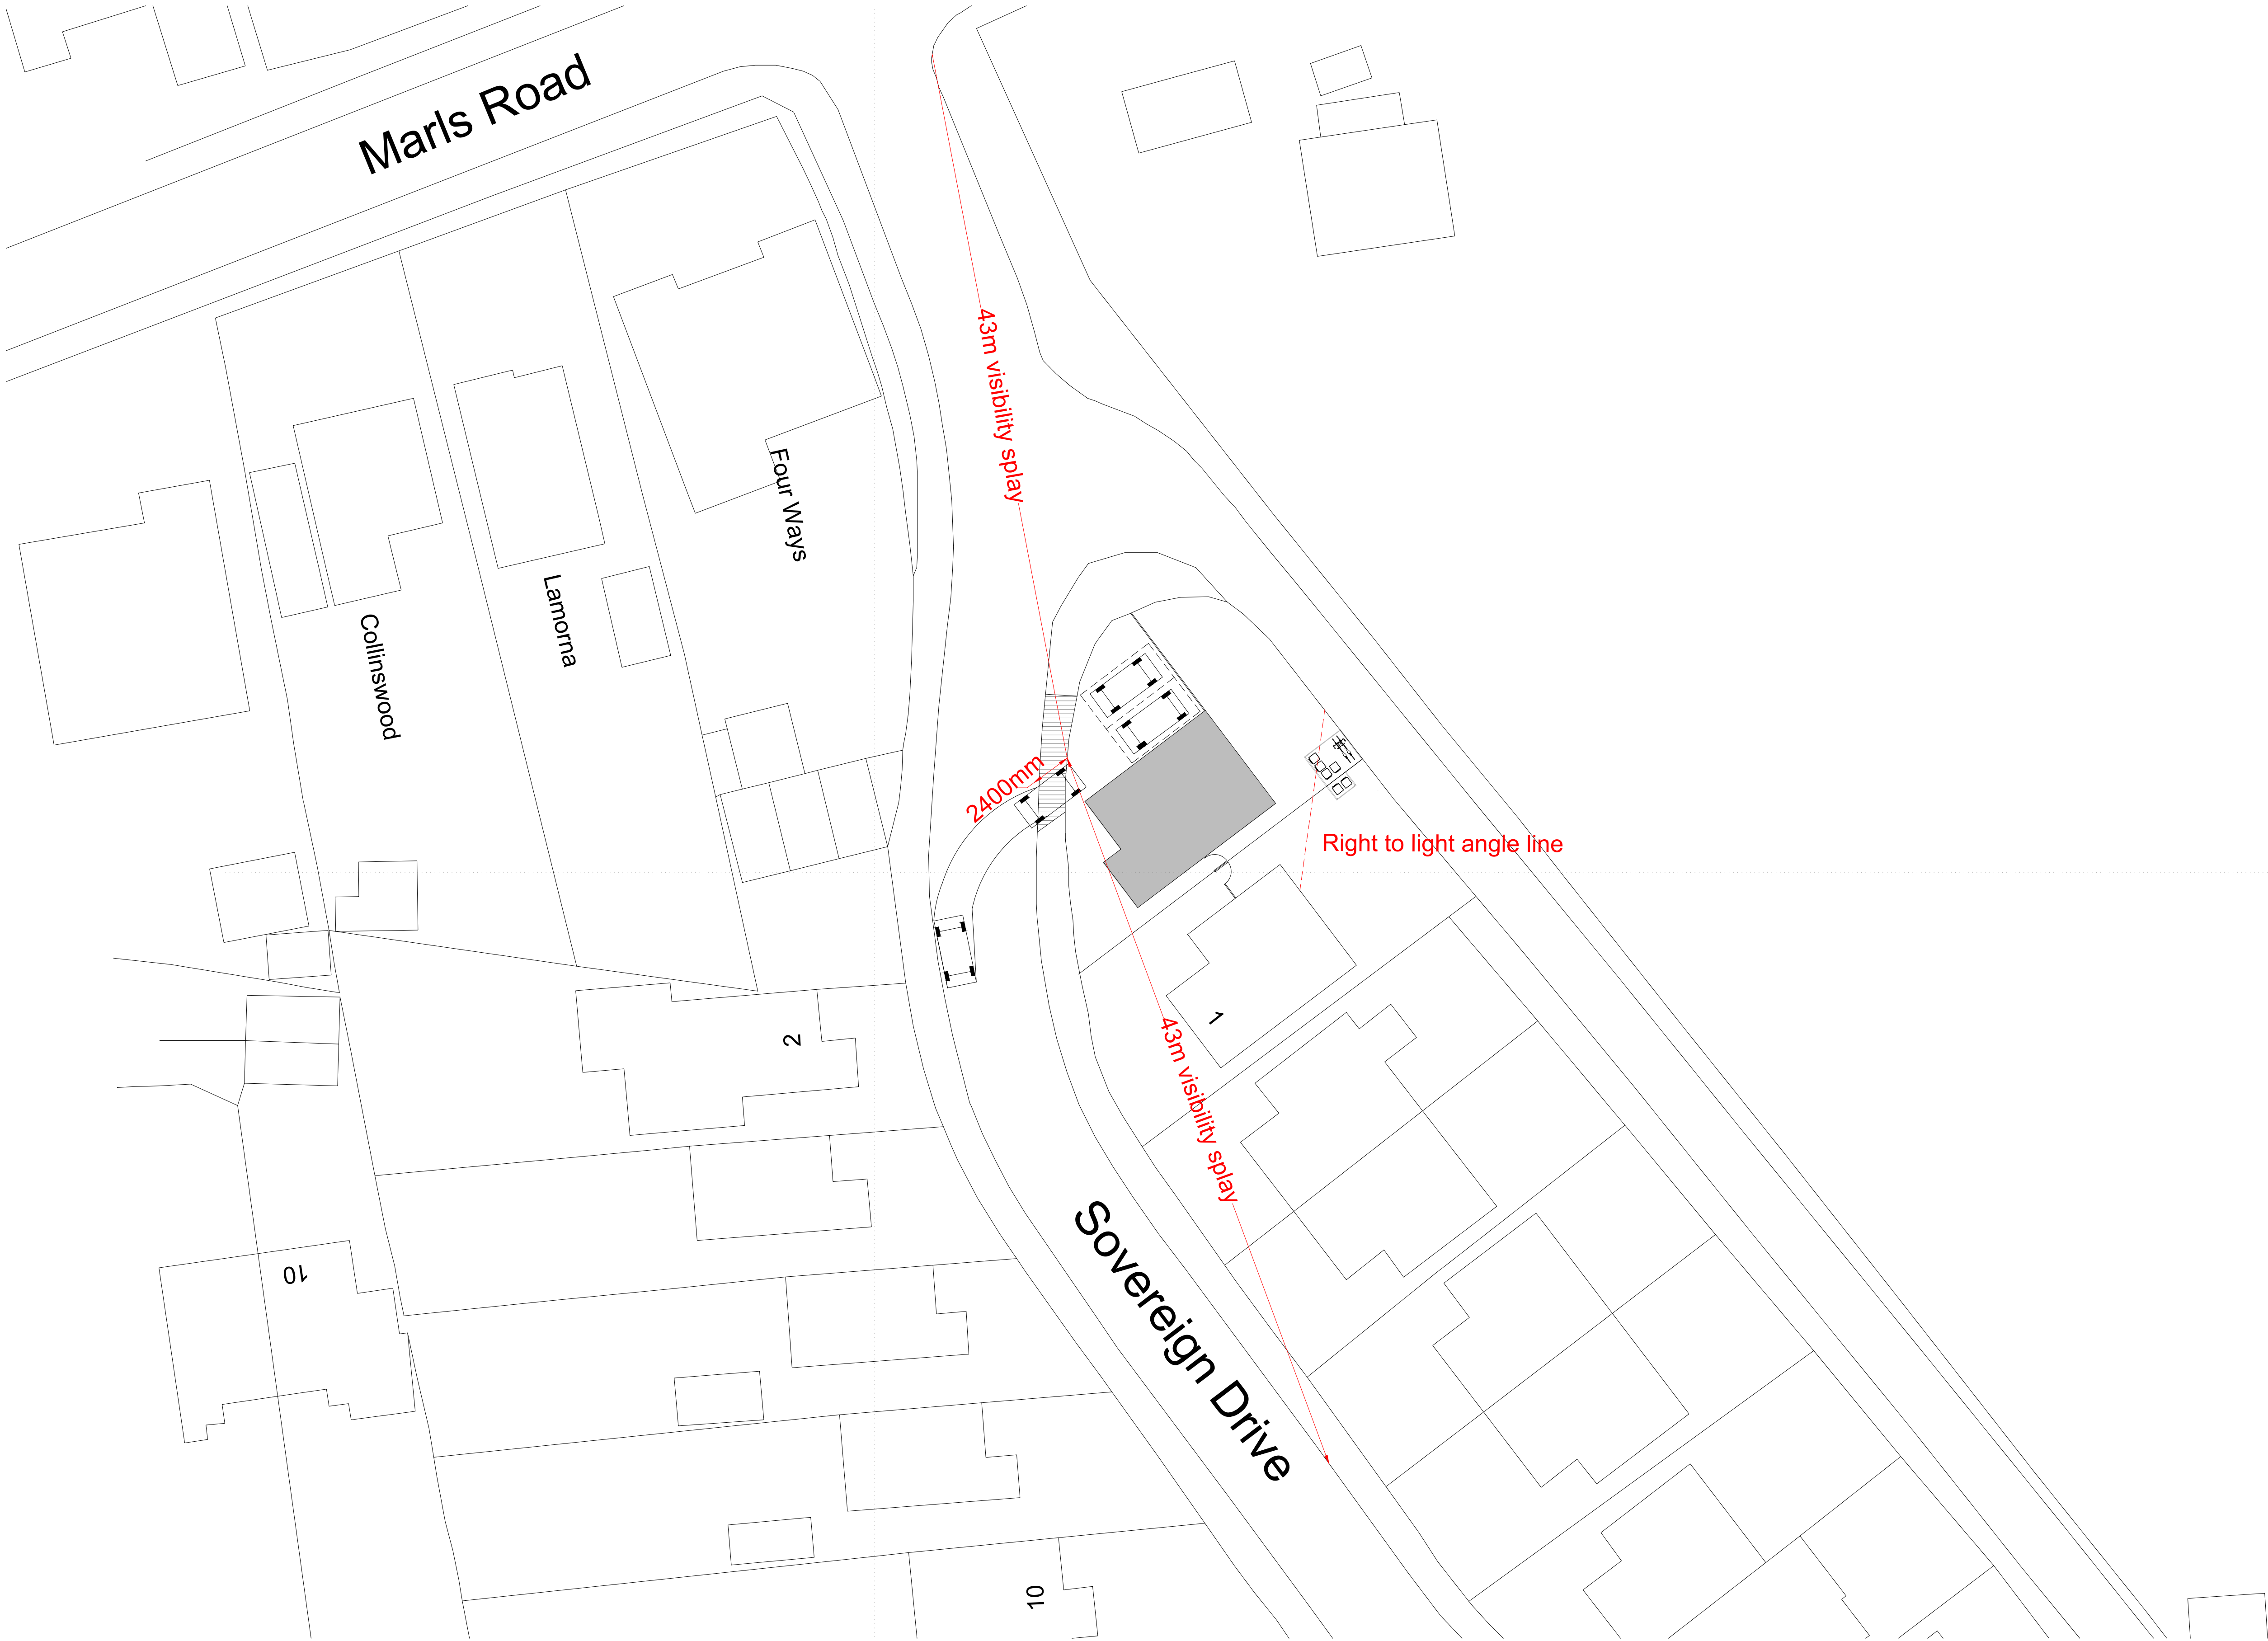

Parking Visibility Splay 1:200

THIS DRAWING MAY ONLY BE SCALED FOR THE PURPOSE OF PLANNING PERMISSION

THIS IS A PLANNING DRAWING AND IS NOT SUITABLE FOR CONSTRUCTION PURPOSES

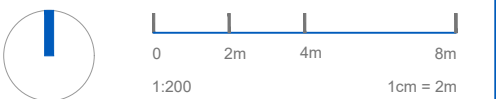

A	Update to driveway	May23
REVISION	DESCRIPTION	DATE

PROJECT	1 Sovereign Drive Botley SO30 2SR
CLIENT	Robert Simpson
DRAWING	Proposed Parking visibility splay
NO.	1706/P/13
DATE	March 2023
SCALE	1:200
DRAWN BY:	HK
CHECKED BY:	LW

bbd
ARCHITECTS
bizzy blue design ltd
riba chartered architects

horsefair arch
the horsefair
romsey
SO51 8EZ
t: 01794 524200
e: enquiries@bizzybluedesign.com