
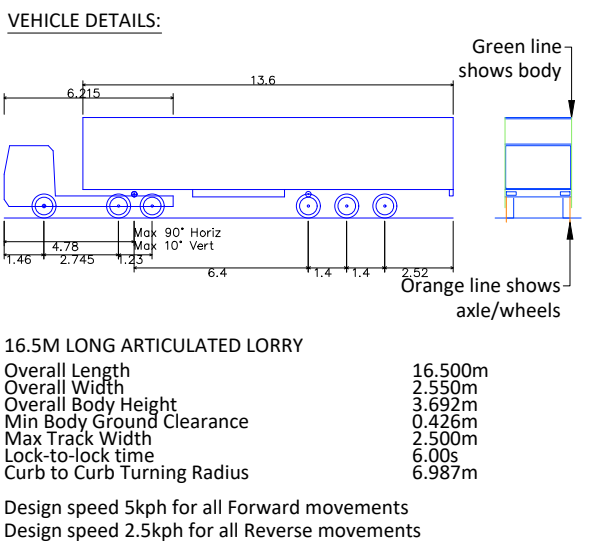
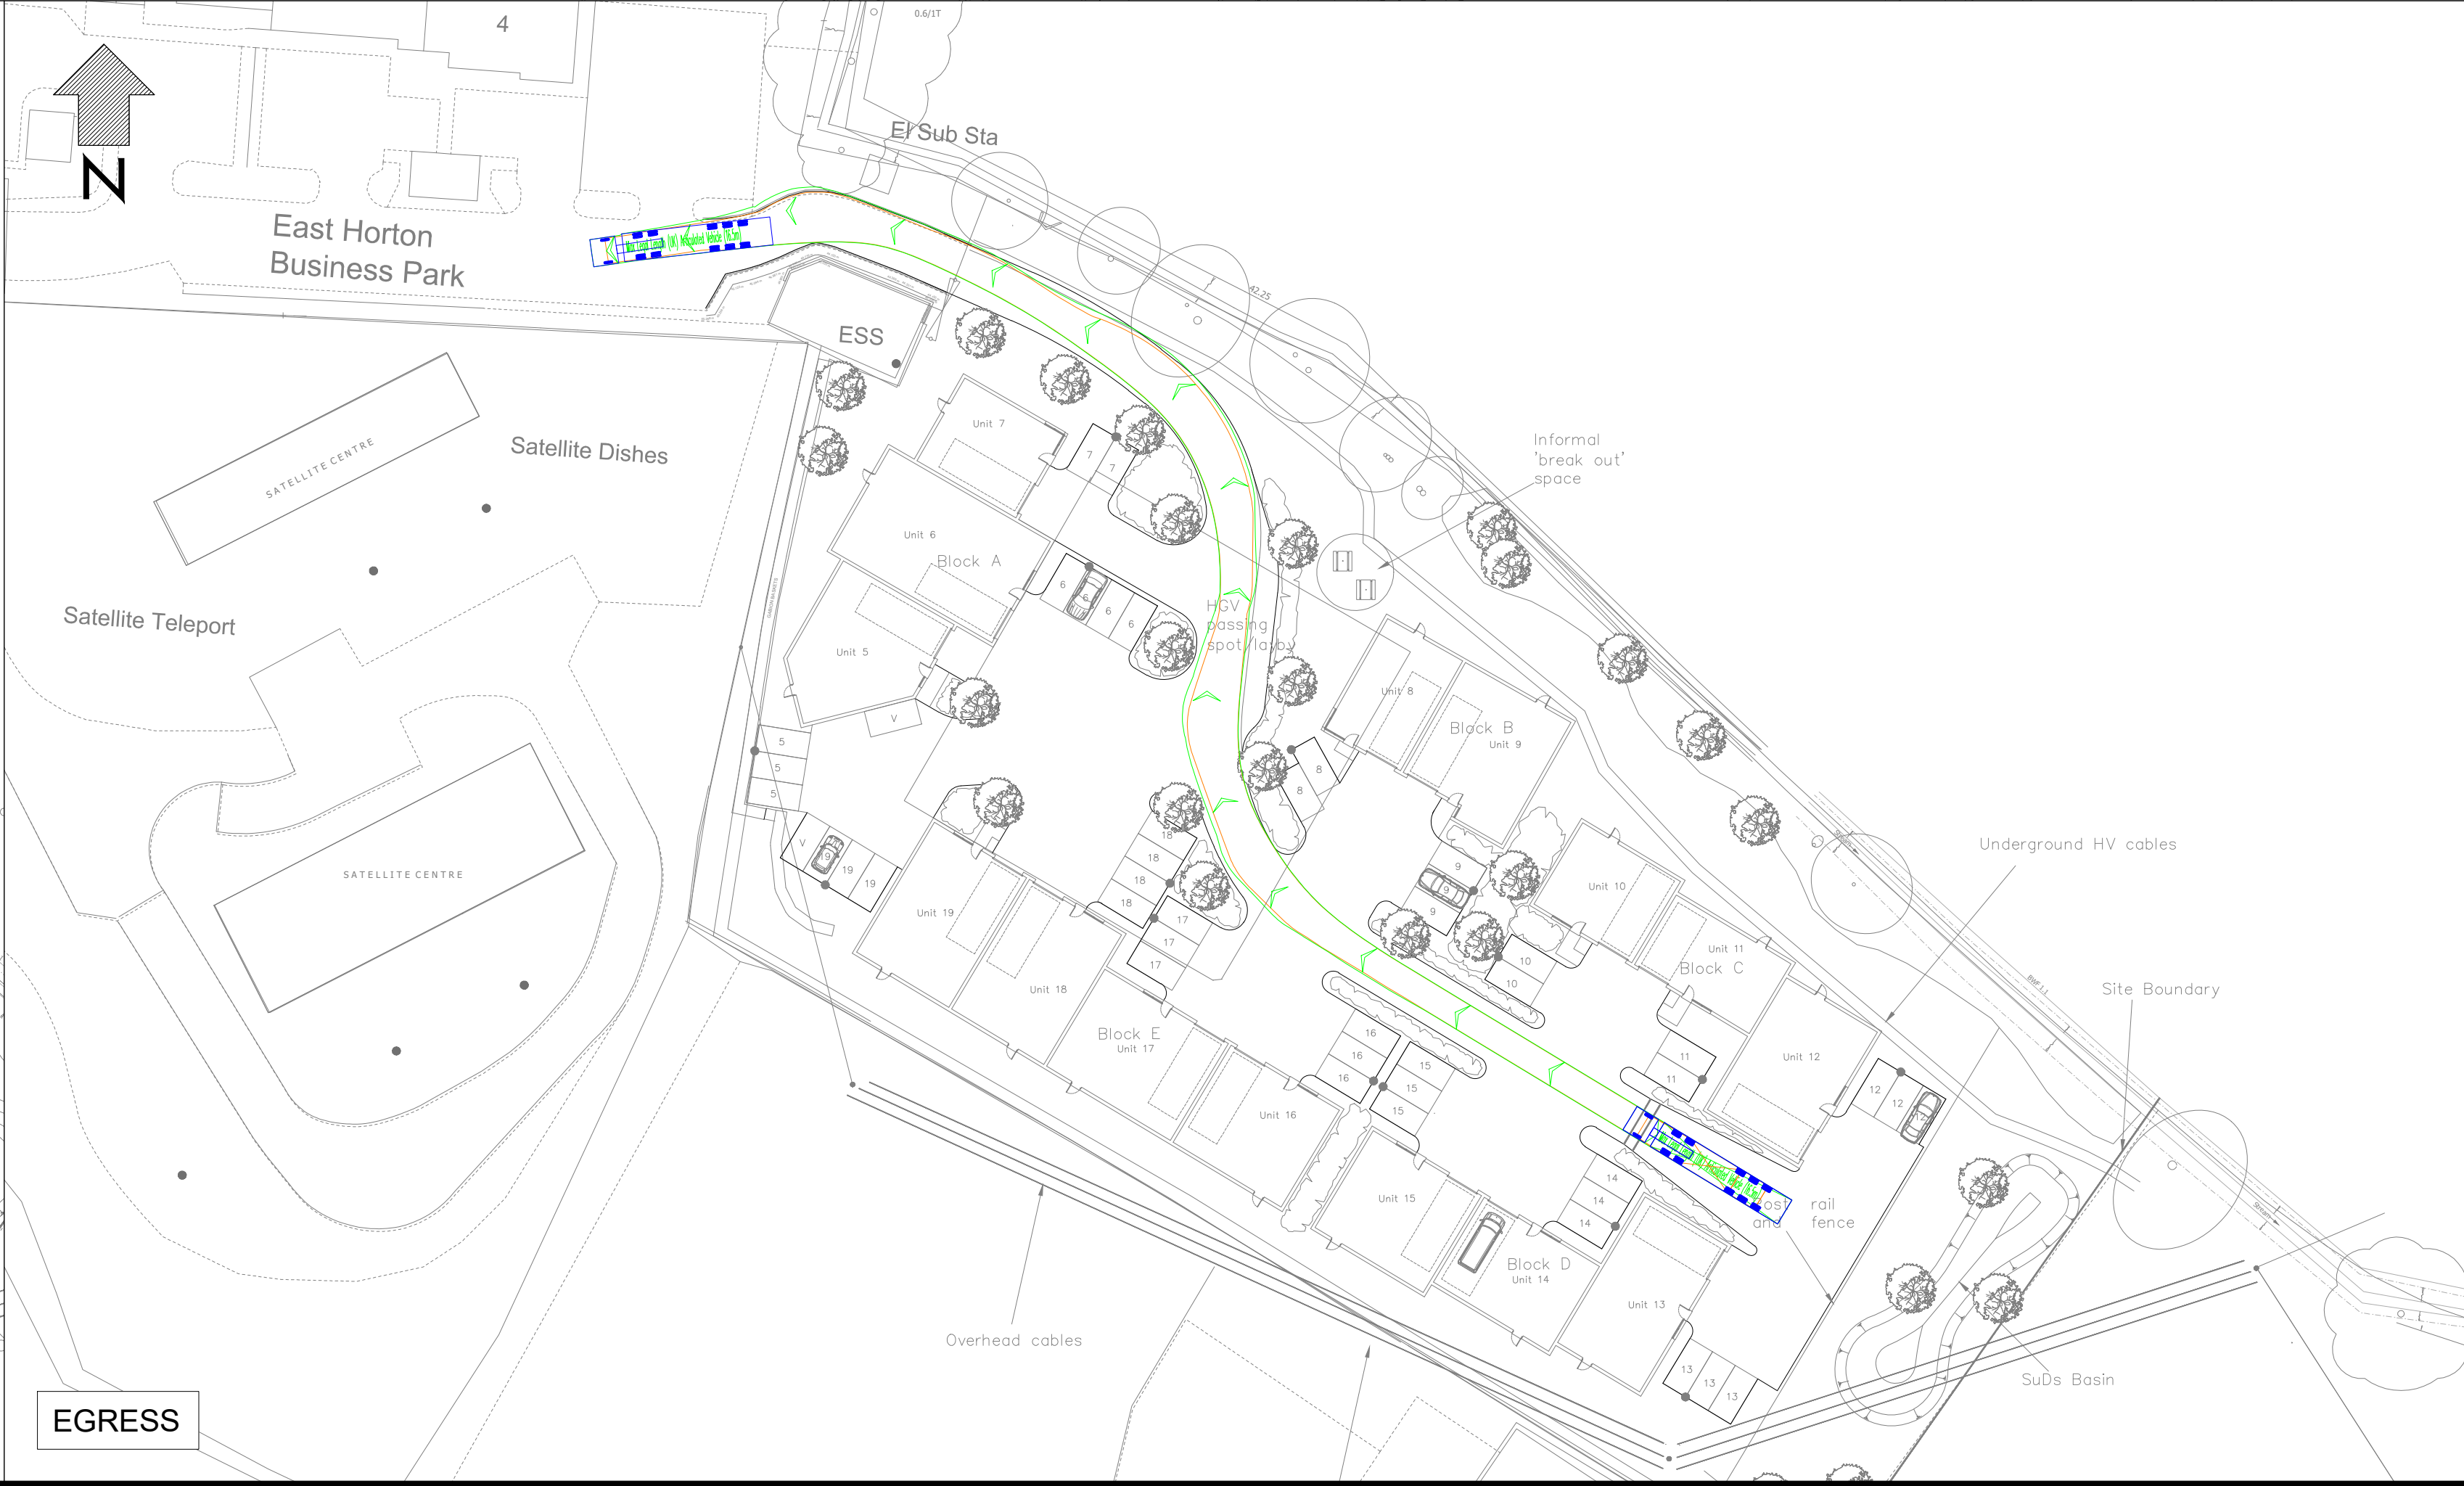
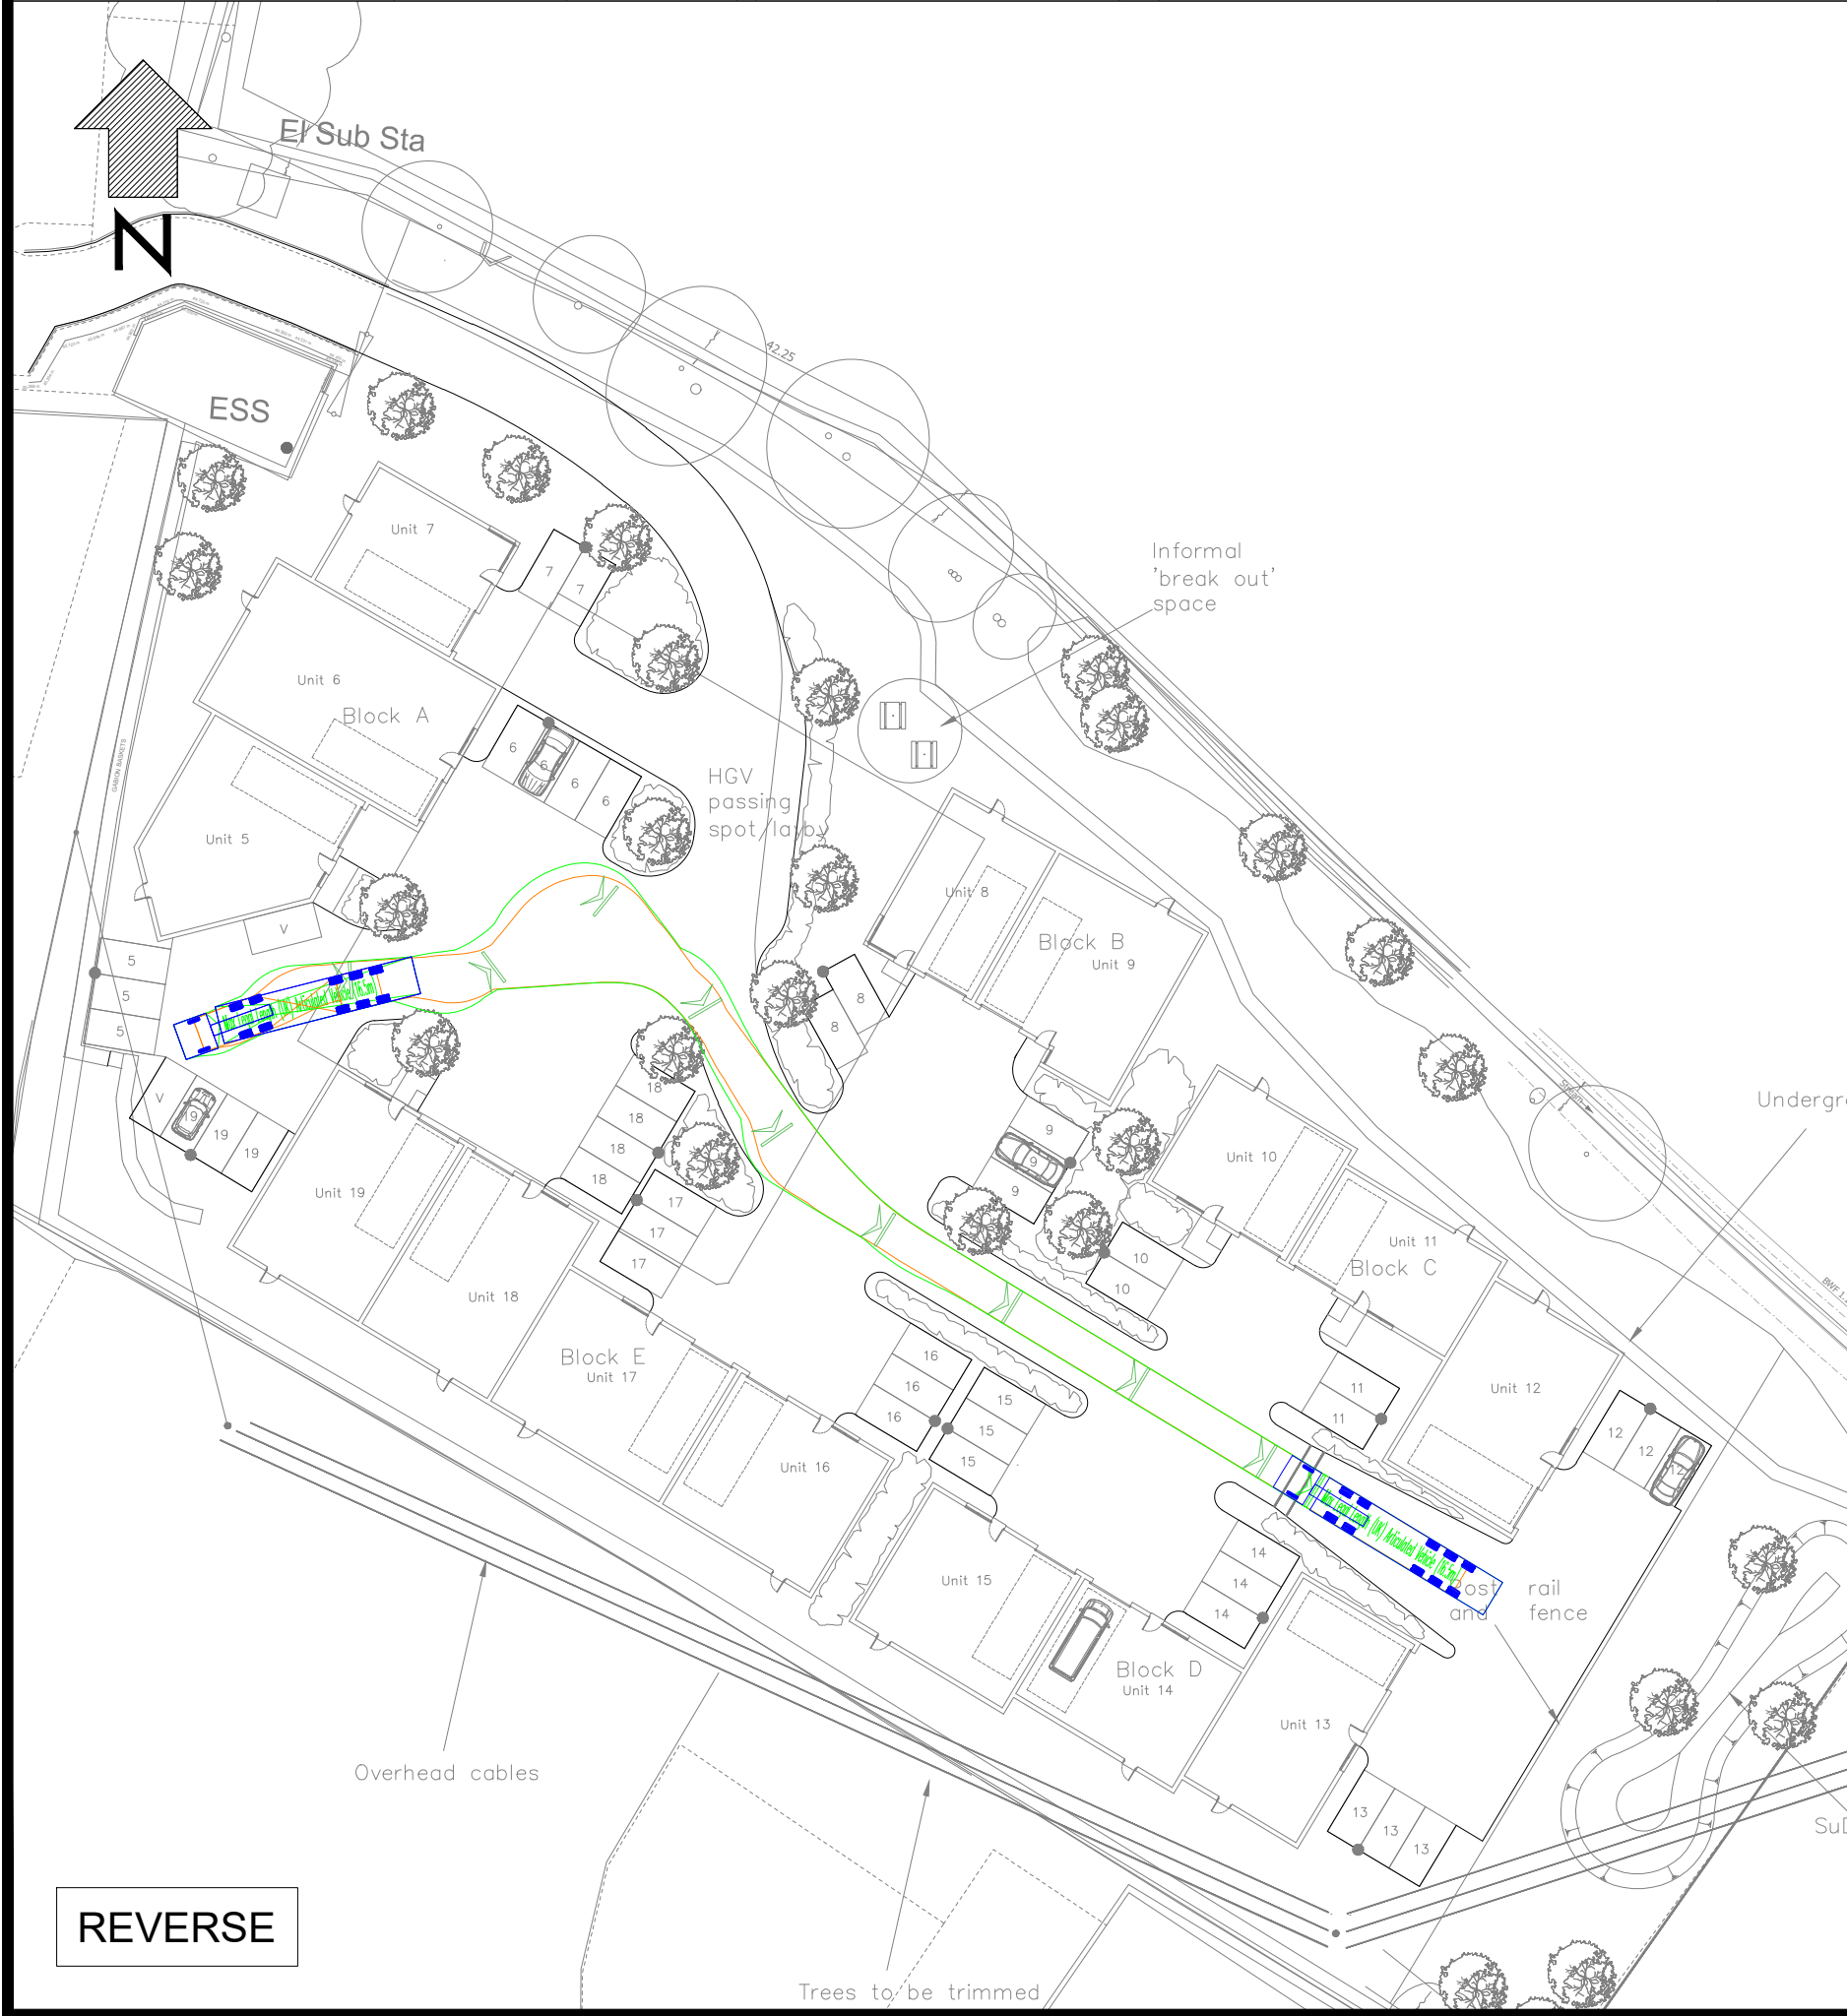


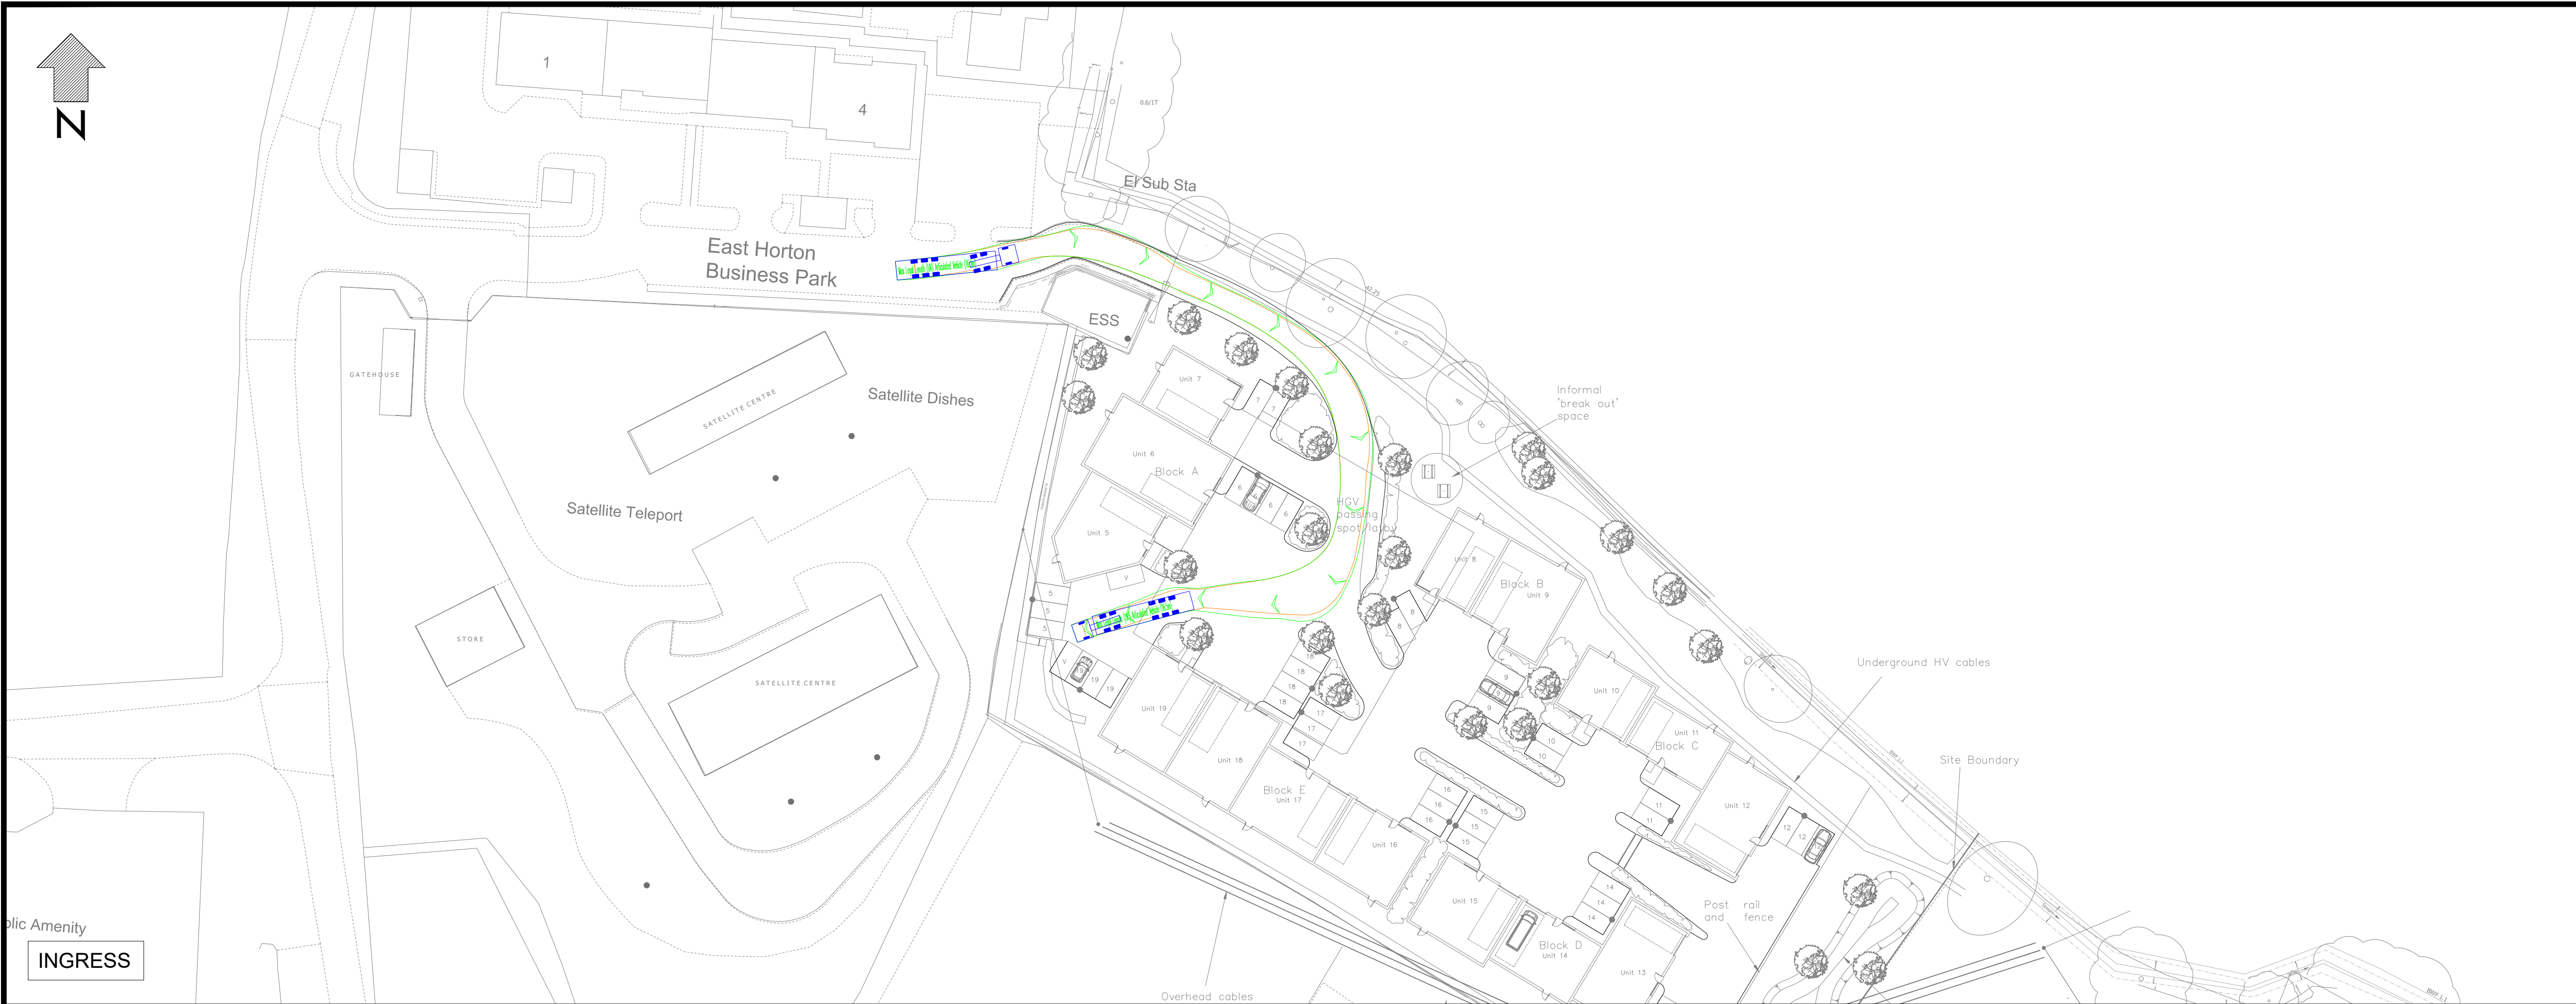

Client

Nick Culhane
Highway Consultant

Project

LAND AT KNOWLE LANE

Drawing Title

TRACKING

Drawing Status

FOR INFORMATION

Date	Scale	Size
MAY 2023	1:500	A1
Drawing No.	Rev	
NJC-001	A	