


Scale: 1 : 30

Beam lengths: Millimeter

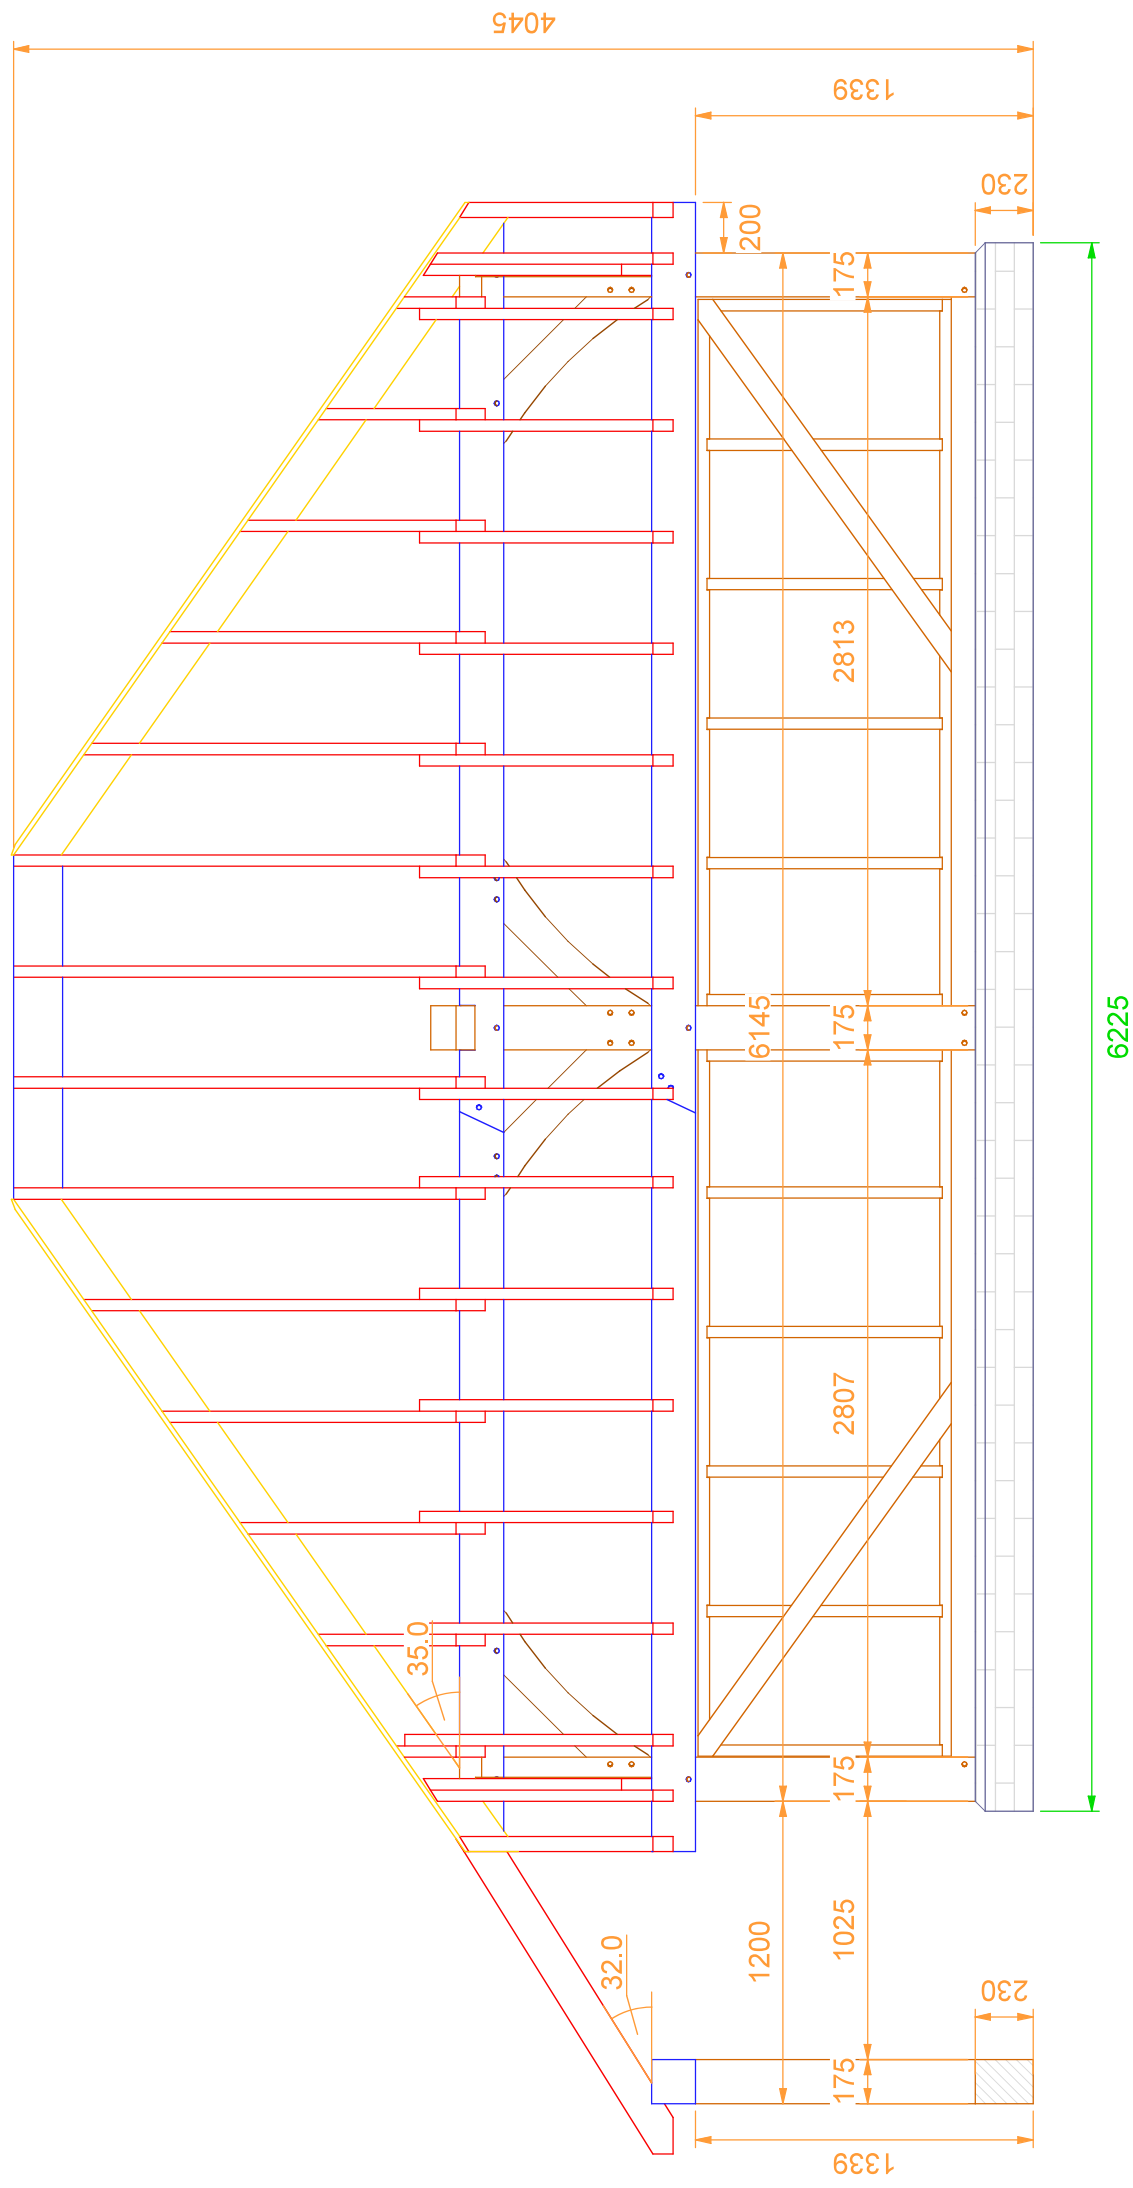

TRADE OAK

Building Kits

TRADITIONAL & MODERN
100% GREEN OAK FRAMES

Trade Oak Building Kits
The Barn, Eatenden Lane


Mountfield
Robertsbridge
East Sussex
TN32 5LR

inbox@tradeoakbuildingkits.com
07766 018 080

Drawing title	Rear View	Last Updated	Revision / Comments
Date drawn:	07/06/2021	07/06/2021	V1
Drawn by:	B. A.		

Scale: 1 : 20

Beam lengths: Millimeter

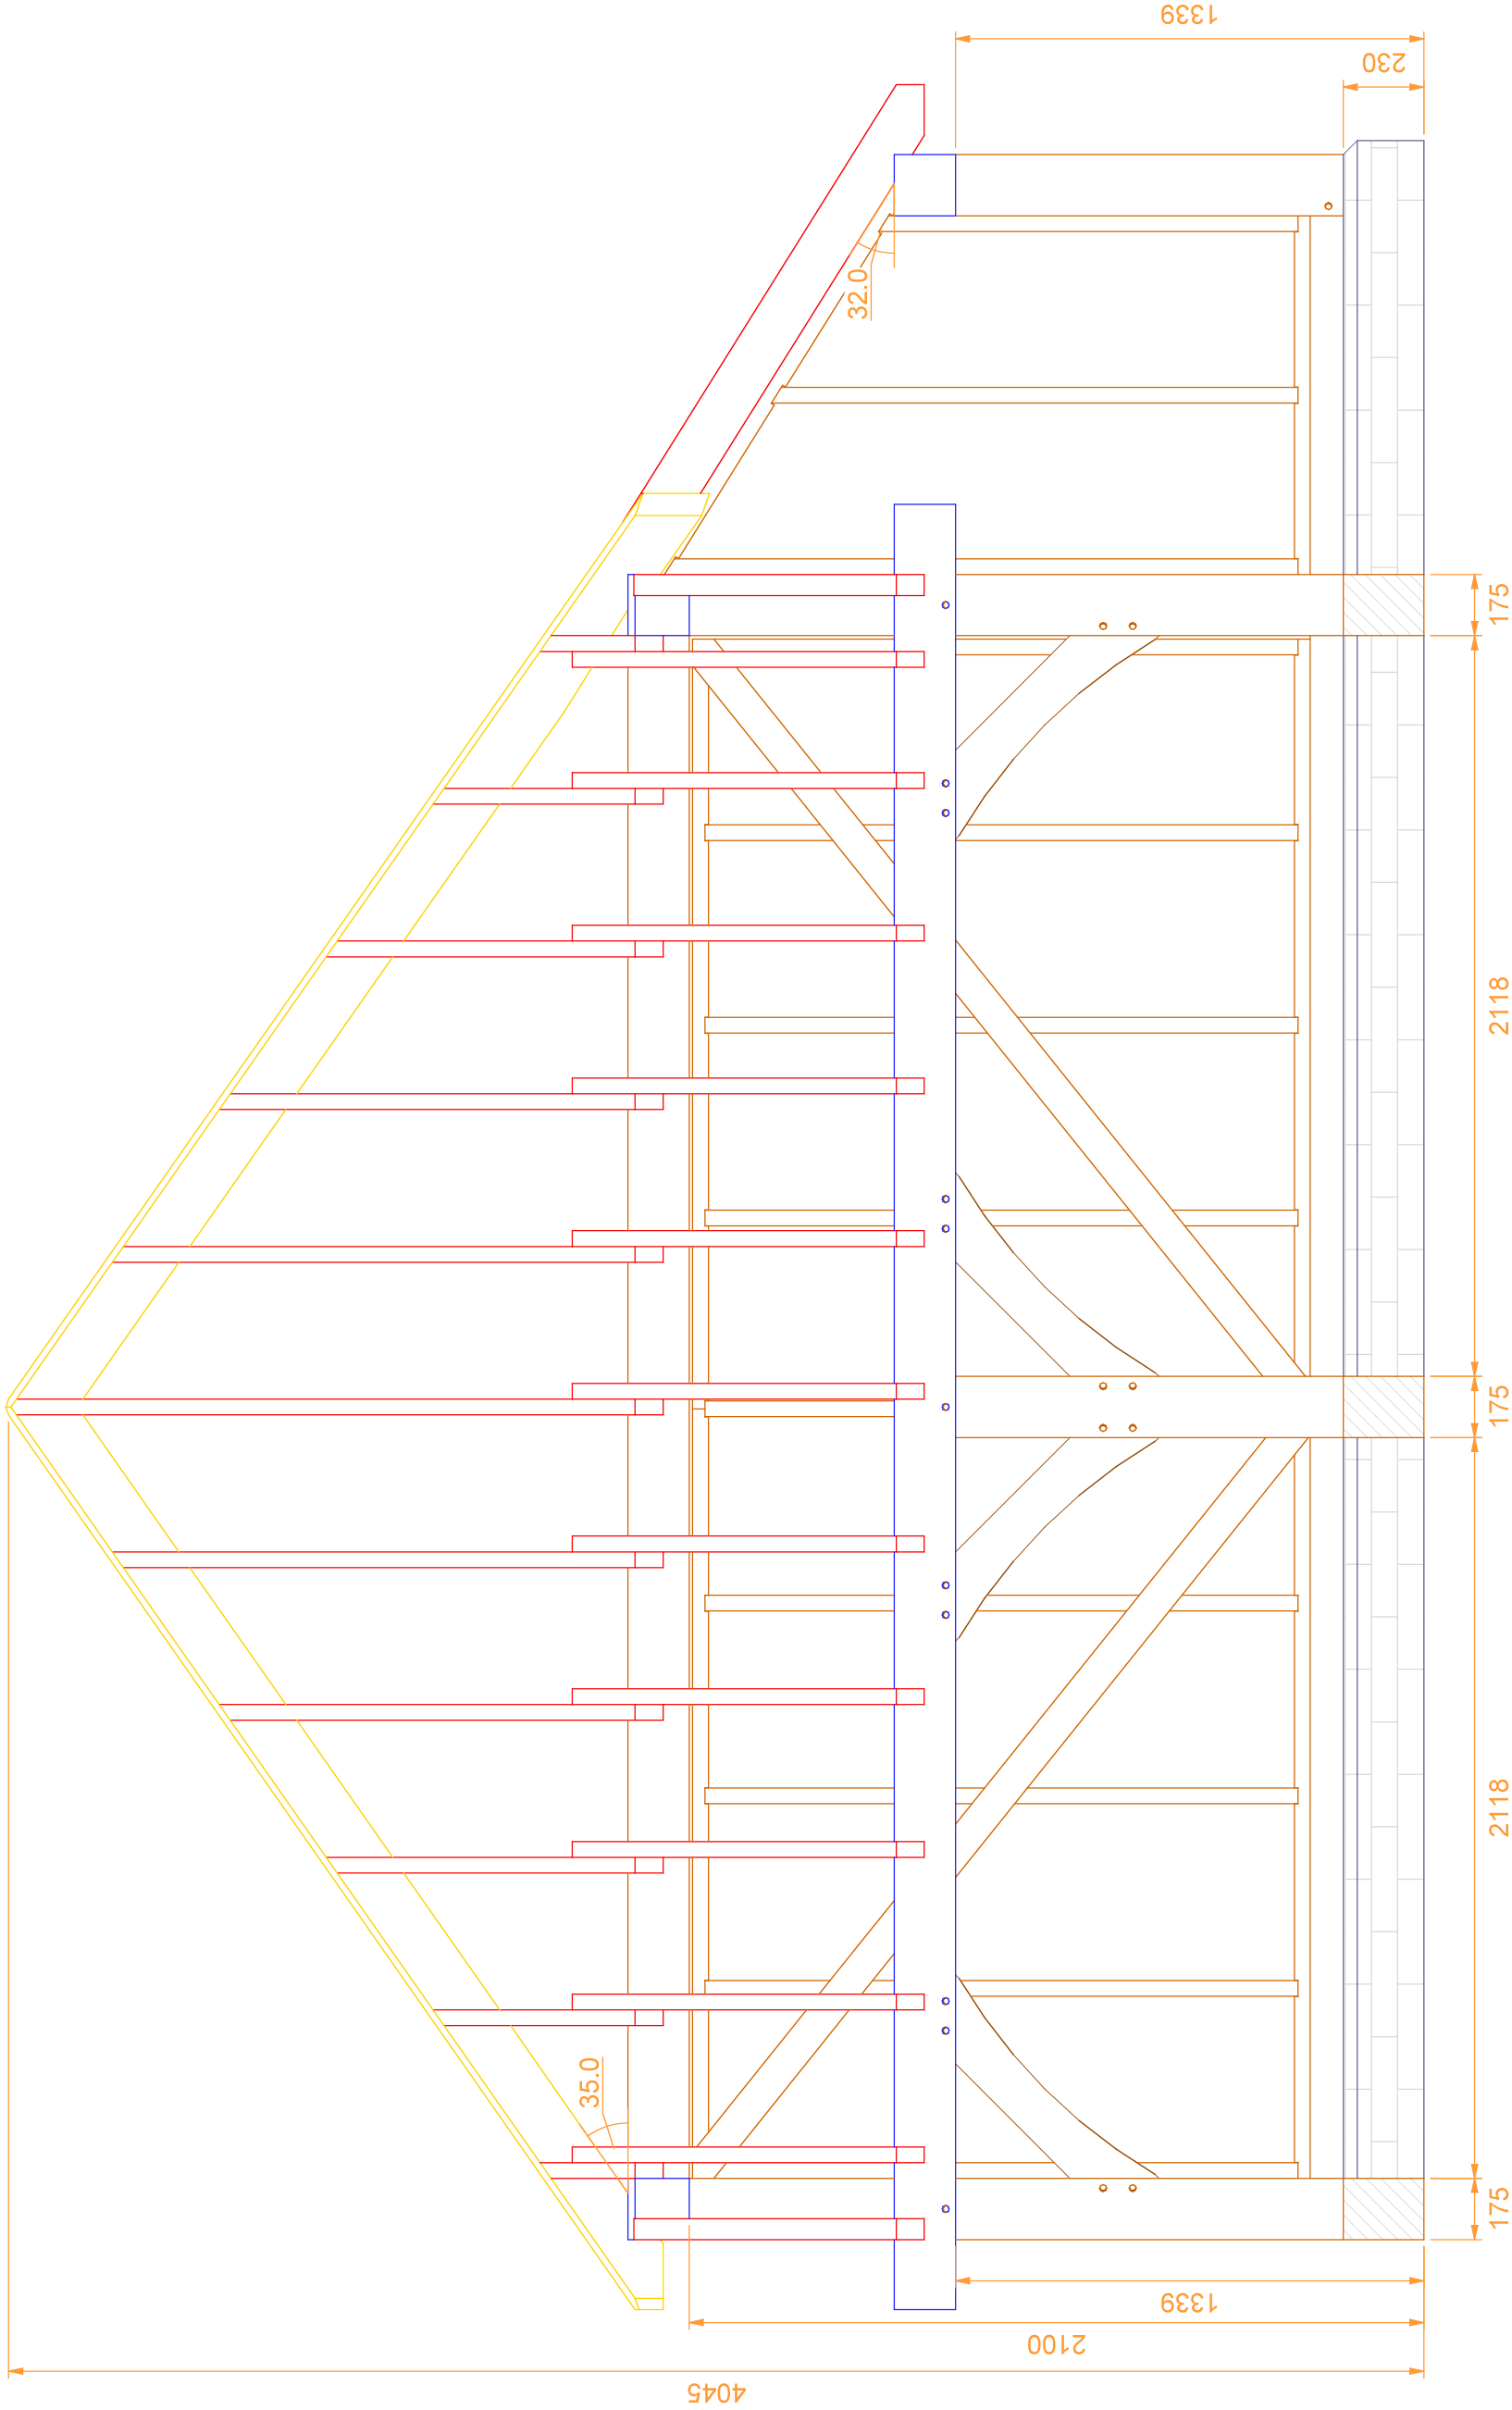

TRADE OAK
Building Kits
TRADITIONAL & MODERN
100% GREEN OAK FRAMES

Trade Oak Building Kits
The Barn, Eatenden Lane
Mountfield
Robertsbridge
East Sussex
TN32 5LR
inbox@tradeoakbuildingkits.com
07766 018 080

Drawing title	Right View	Last Updated	Revision / Comments
Date drawn:	07/06/2021	07/06/2021	V1
Drawn by:	B.A.		