


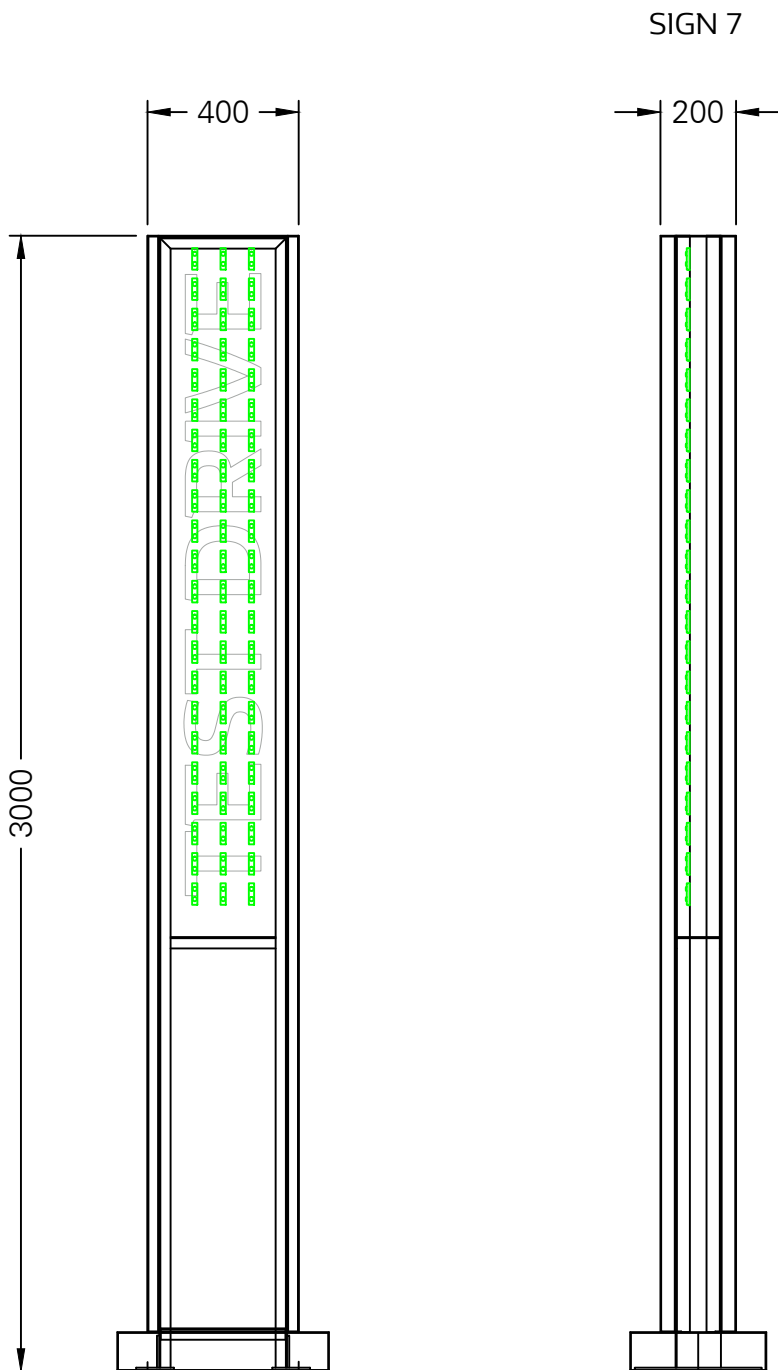

FACE VIEW

SIDE VIEW

WHITE LED IT SPEC OPTIKA 70 WDL MODULES 3
ROWS
@80mm CENTRES
TO ILLUMINATE THE FACE OF THE MAST

TEST DRIVE REQUIRES 66 No MODULES & 1 No
100WATT CONVERTER
300 CD/M²

TEST DRIVE

TEST DRIVE ON THE REVERSE
TO BE APPLIED PVC VINYL
TEST & TO BE
NON-ILLUMINATED



tara signs
1971 — ONWARDS

Tara Signs Ltd St Peters Place Western Road
Lancing West Sussex BN15 8SB
T: 0044 (0)1903 750710 tarasigns.com

© 2020 - Tara Signs Ltd

QSF001 ISSUE 2

Scale 1:20@A4

Tolerance ±

Drg No Test Drive Mast

Date 31/05/2023

Drawn By PDT

Checked By

Revisions

Date

Project

TEST DRIVE
3M HIGH MAST
LED DETAIL

Title