



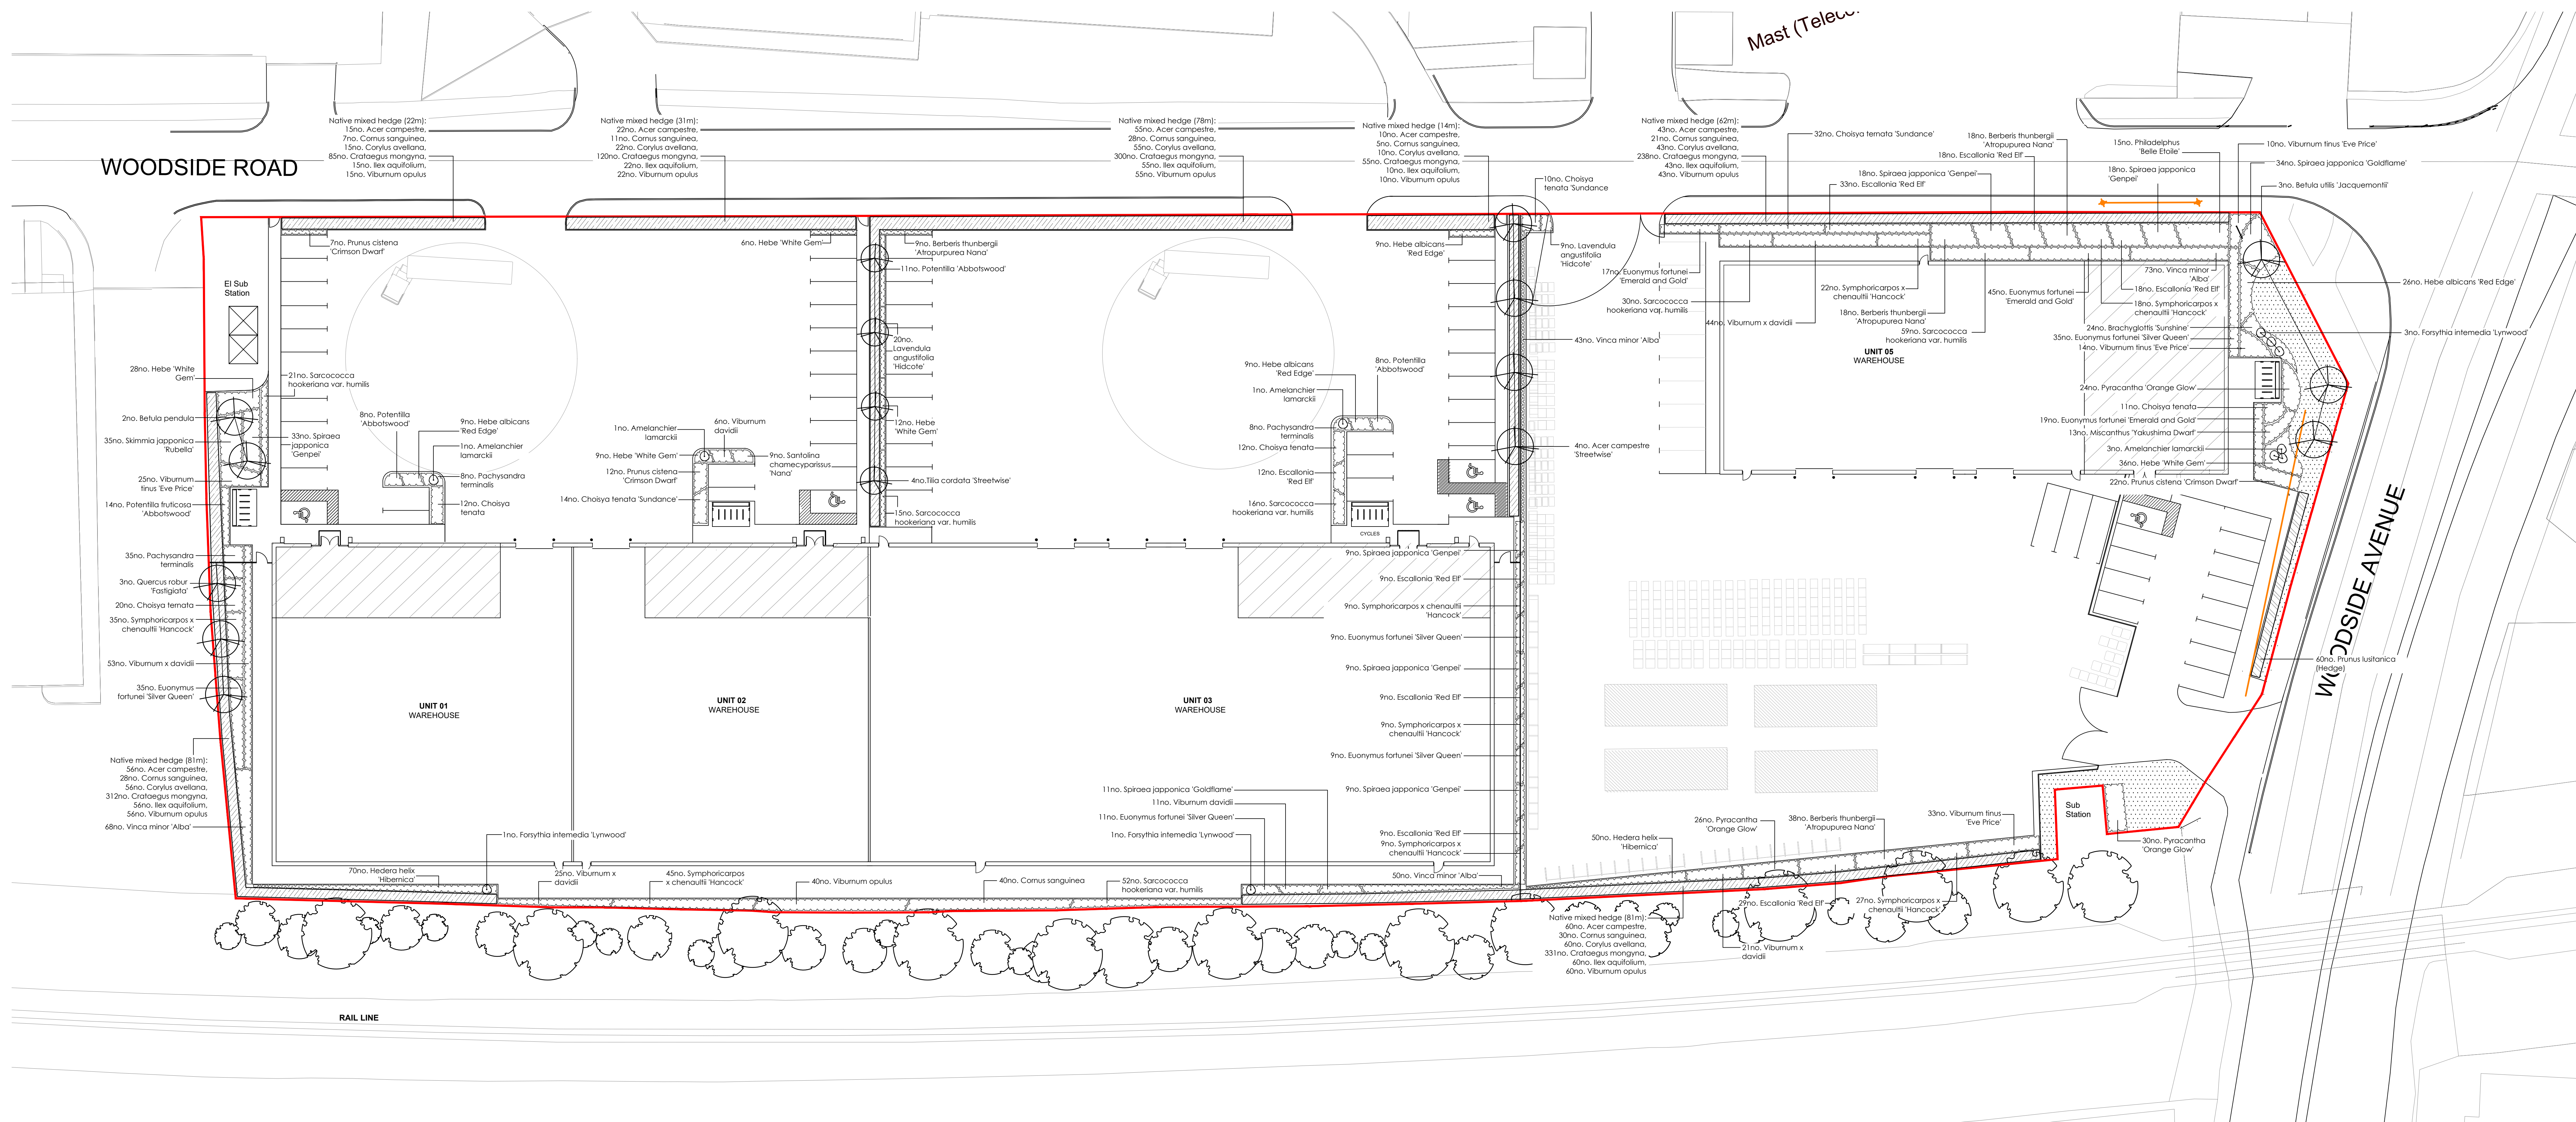

PLANTING SCHEDULE FOR ALL PLANTING SHOWN ON DRAWING 22_212_101

Trees

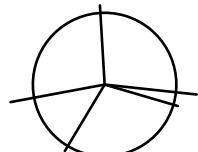

1m3 pit - 1x1m by 1m deep. Prior to backfilling base and sides of pit/ trench/ bed to be broken up to an additional depth of 150mm to facilitate drainage. Backfill with site won topsoil with an additional 200mm of PAS 100 compost and slow release fertilizer ENMAG CRF at 50g per m2 and finish worked surface with 50mm bark mulch cover. All trees secured with short, double staking and flexible tree ties.

SPECIES	SPECIFICATION	ROOT
Amelanchier x grandiflora Robin Hill	14-16cm girth, 4.25-6.0m height, EHS, 1.8-2.1m clear stem	RB/CG
Betula pendula	14-16cm girth, 4.25-6.0m height, EHS, 1.8-2.1m clear stem	RB/CG
Betula utilis 'Jacquemontii'	14-16cm girth, 4.25-6.0m height, EHS, 1.8-2.1m clear stem	RB/CG
Caprinus betulus 'Frons Fontaine'	14-16cm girth, 4.25-6.0m height, EHS, 1.8-2.1m clear stem	RB/CG
Prunus sargentii 'Rancho'	14-16cm girth, 4.25-6.0m height, EHS, 1.8-2.1m clear stem	RB/CG
Quercus robur 'Fastigiata'	14-16cm girth, 4.25-6.0m height, EHS, 1.8-2.1m clear stem	RB/CG
Sorbus aucuparia 'Cardinal Royal'	14-16cm girth, 4.25-6.0m height, EHS, 1.8-2.1m clear stem	RB/CG

Native Hedge

To be planted in cultivated beds 450mm deep. Prior to backfilling add in 30mm PAS 100 compost to base and backfill with site won topsoil adding slow release fertilizer ENMAG CRF at 50g per m2. Finish surface with 50mm bark mulch cover. Cell grown plants to be planted in a double staggered row. 7 plants per metre. Rows 450mm apart.

Native mixed hedges:

%	Species	Size	Age	Root/Pot size
10%	Acer campestre	600-900mm H+1	BR	
5%	Cornus sanguinea	600-900mm H+1	BR	
10%	Corylus avellana	600-900mm H+1	BR	
55%	Crataegus mongyna	600-900mm H+1	BR	
10%	Ilex aquifolium	400-600mm	3L	
10%	Viburnum opulus	600-900mm H+1	BR	

Single species native hedges: 7 plants per metre

SPECIES	SIZE / TYPE	PERCENTAGE
Caprinus betulus	1+0 100cc Cell Grown	100%

Ornamental Hedge


Single species ornamental hedge: Single row, 3 plants per metre

SPECIES	SIZE / TYPE
Prunus laurocerasus 'Otto Luyken'	30-40cm 3L
Prunus laurocerasus	40-50cm 3L

Grass

Turf: Rowdown 'Medallion' or Seed: Emersgate EL1 or similar approved turf/seed laid on 150mm depth cultivated topsoil

Shrubs, specimen shrubs and herbaceous perennials

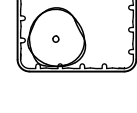

To be planted in cultivated beds 450mm depth topsoil on decompacted subsoil. Prior to backfilling add in 50mm PAS 100 compost to base and backfill with site won topsoil adding slow release fertilizer ENMAG CRF at 50g per m2. Finish surface with 50mm bark mulch cover.

SPECIES	SIZE	POT	NOTES	DENSITY
Amelanchier lamarckii	125-150	15L	Branches, min 8 breaks	SP
Berberis thunbergii 'Atropurpurea Nana'	20-30cm	3L	Bushy, min 4 breaks	4
Brachyglottis 'Sunshine'	30-40cm	5L	Bushy, min 5 breaks	3
Choiya tenata	30-40cm	3L	Bushy, min 5 breaks	3
Choiya tenata 'Sundance'	30-40cm	5L	Bushy, min 5 breaks	3
Cornus sanguinea	40-90cm	BR	1+1	2
Euonymus fortunei 'Emerald n' Gold'	20-30cm D	3L	Bushy, min 5 breaks	2
Euonymus fortunei 'Silver Queen'	20-30cm D	3L	Bushy, min 5 breaks	3
Escallonia 'Red Elf'	30-40cm	3L	Bushy, min 4 breaks	3
Forsythia intermedia 'Lynwood'	40-80cm	10L	Branches, min 5 breaks	SP
Hebe abicans 'Red Edge'	30-40cm	3L	Full pot, fully rooted pot, healthy crown	3
Hebe 'White Gem'	30-40cm	3L	Full pot, fully rooted pot, healthy crown	3
Hedera helix 'Hibernica'	40-60cm	2L	Full pot, min 5 breaks	5
Lavandula angustifolia 'Hidcote'	20-30cm	3L	Full pot, fully rooted pot, healthy crown	5
Miscanthus 'Yakuishima Dwarf'	N/A	3L	Full pot, fully rooted pot, healthy crown	2
Pachysandra terminalis	30-40cm	3L	Full pot, fully rooted pot, healthy crown	5
Philadelphus 'Belle Etoile'	30-40cm	3L	Branches, min 4 breaks	3
Potentilla fruticosa 'Abbotswood'	30-40cm	3L	Bushy, min 5 breaks	3
Prunus cistena 'Crimson Dwarf'	30-40cm	3L	Bushy, min 5 breaks	3
Pyracantha 'Orange Glow'	30-40cm	3L	Bushy, min 5 breaks	3
Rhus typhina	60-80cm	10L	Branches, min 5 breaks	SP
Santolina chamaecyparissus 'Nana'	20-30cm	3L	Bushy, min 5 breaks	4
Sarcococca hookeriana var. humilis	20-30cm	3L	Bushy, min 4.7 breaks	4
Skimmia japonica 'Rubella'	40-60cm	3L	Bushy, min 4 breaks	3
Spiraea japonica 'Gempel'	30-40cm	3L	Branches, min 5 breaks	3
Spiraea japonica 'Goldflame'	40-60cm	3L	Branches, min 5 breaks	3
Symphoricarpos x chenaultii 'Hancock'	40-90cm	3L	Branches, min 5 breaks	2
Viburnum opulus	40-90cm	BR	1+1	2
Viburnum x davidii	20-30cm	3L	Bushy, min 3 breaks	3
Viburnum tinus 'Eve Price'	30-40cm	3L	Bushy, min 4 breaks	3
Vinca minor 'Alba'	25-30cm	2L	Full pot, min 5 breaks	5

NOTE: DETAILS OF ALL HARD LANDSCAPE FEATURES TO BE SPECIFIED BY OTHERS

Drawing Notes:

Do not scale directly from this drawing.
All tree planting in proximity to buildings to be checked by engineers to ensure foundation detailing is appropriate.
All seed mixes are 'or equivalent' to be sown at suppliers' recommended rates

Revision V2 - Updated in accordance with comments received from Landscape Officer at Eastleigh Borough Council. SG. 01.06.23

Date: May 2022

Client: Marbank Construction Ltd

Project: South Plot, Woodside Avenue, Eastleigh

Title: Detailed Landscape Proposals

Map file reference

220518 1208 LAND V2

DWG No

L01