



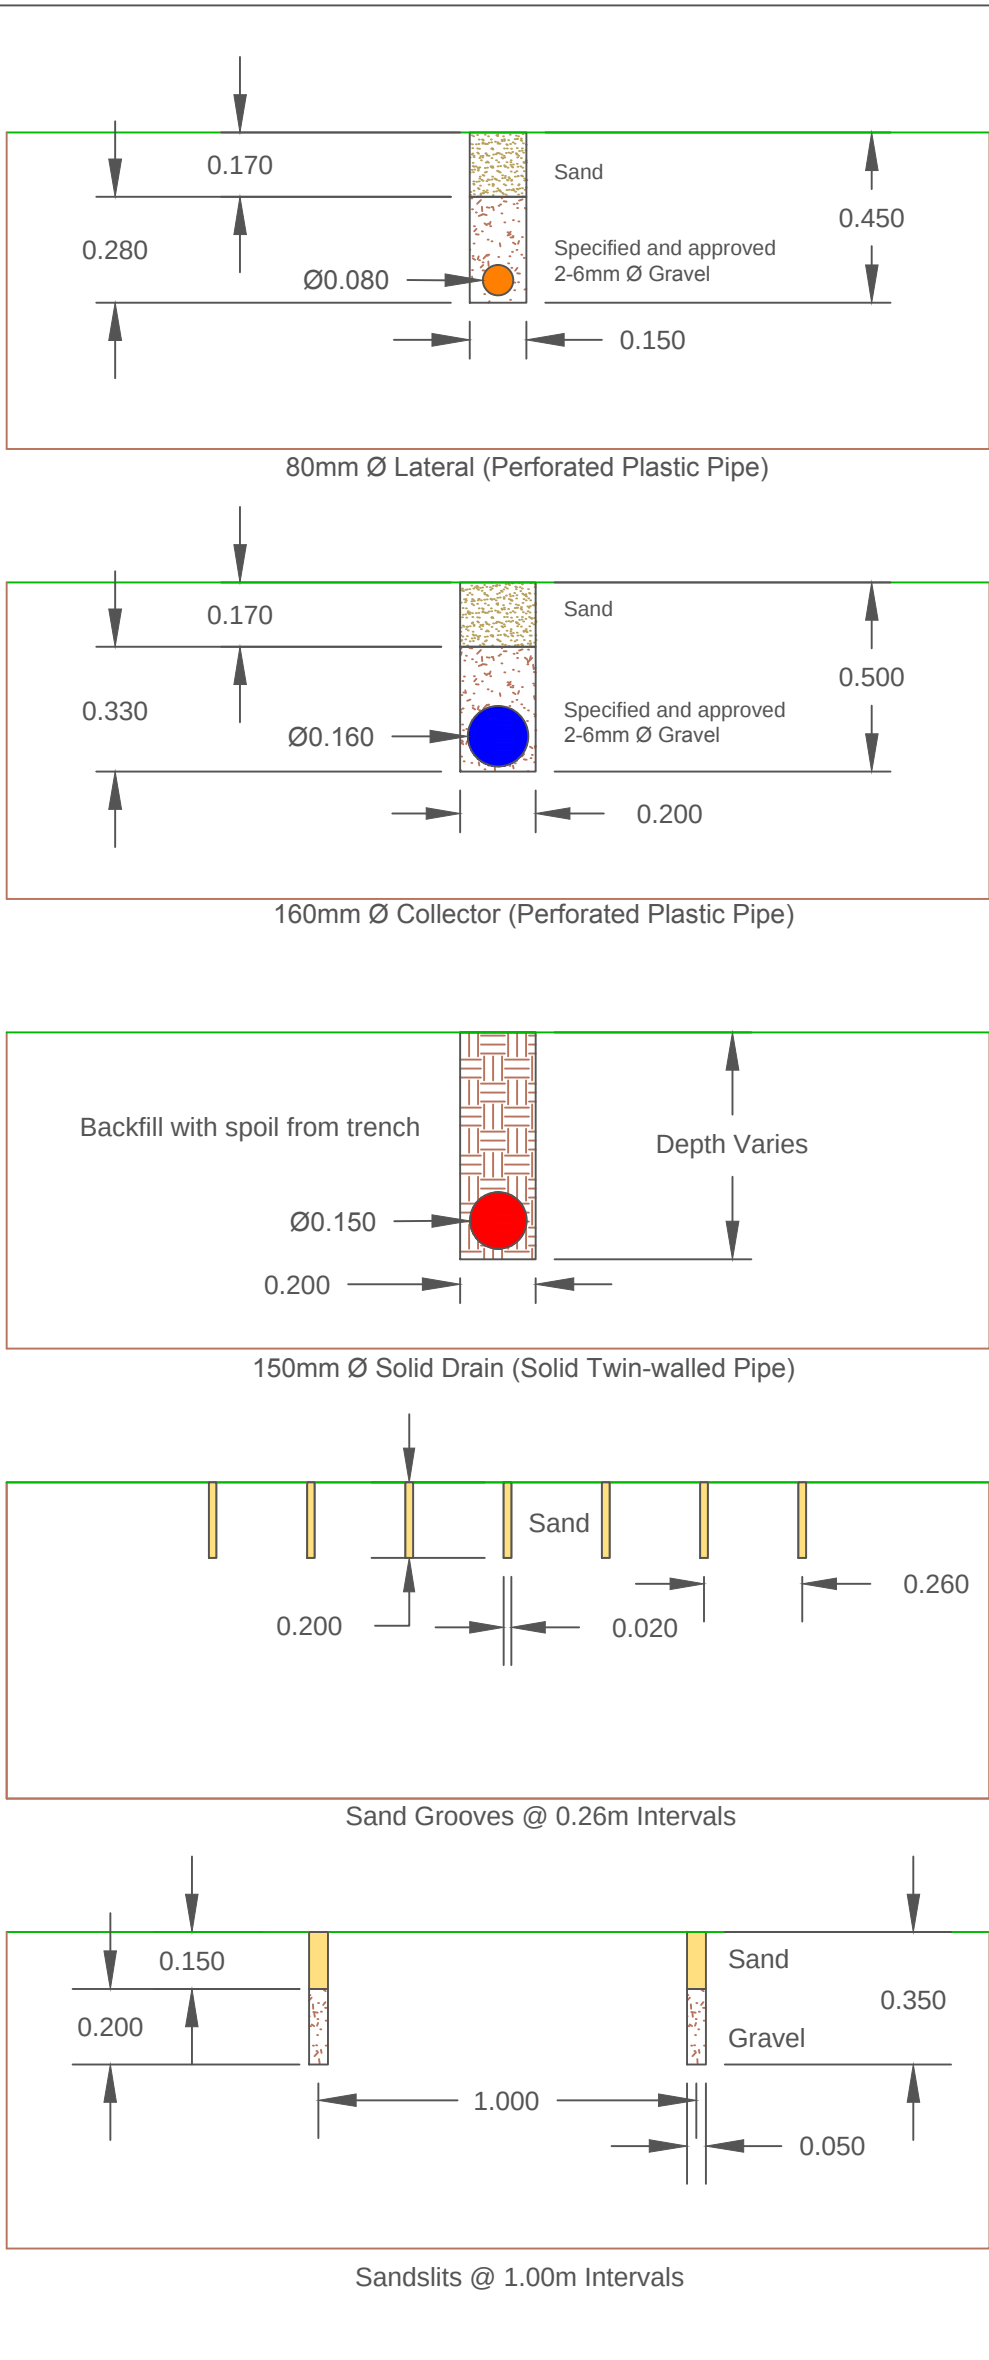

LEGEND		Proposed Features		Proposed Drainage	
Major Contours - 1m Intervals		Ballstop Netting (Height tbc)		80mm Laterals @ 3m Intervals	
Minor Contours - 25cm Intervals		Proposed Cricket Nets		160mm Collector	
Top Bank Level		Cricket Hut Relocation 13.5m x 4.5m		150mm Solid Main	
Bottom Bank Level		Indicative Football Pitch		Indicative Sand Grooves @ 0.26m Intervals	
Top of Bank		2m Wide Footpath		Sand Slits @ 1m Intervals	
Bottom of Bank		1.5m Wide Footpath		Inspection Chamber	
Existing Cricket Pitch		Boardwalk			
Existing Football Pitch		Wetland Area (602m²)			
Existing Collector Drain					
Existing Inspection Chamber					

Revisions					
Rev	Date	Description	Drawn By	Checked By	
1	06/02/2023	Footpath widened to 2m, access spur to Pavilion Close added. 1.5m wide access path to cricket hut added. Boardwalk added.	OM	MY	
2	17/02/2023	Existing collector drains and Chambers added. Drainage connections to wetland area added.	OM	MY	
3	19/02/2023	Existing drains amended. Football pitch and Sand Slits area moved North 5m and East 5m.	OM	MY	
4	31/05/2023	Football pitch and Sand Slits area amended. Wetland Area amended and connections revised.	OM	MY	

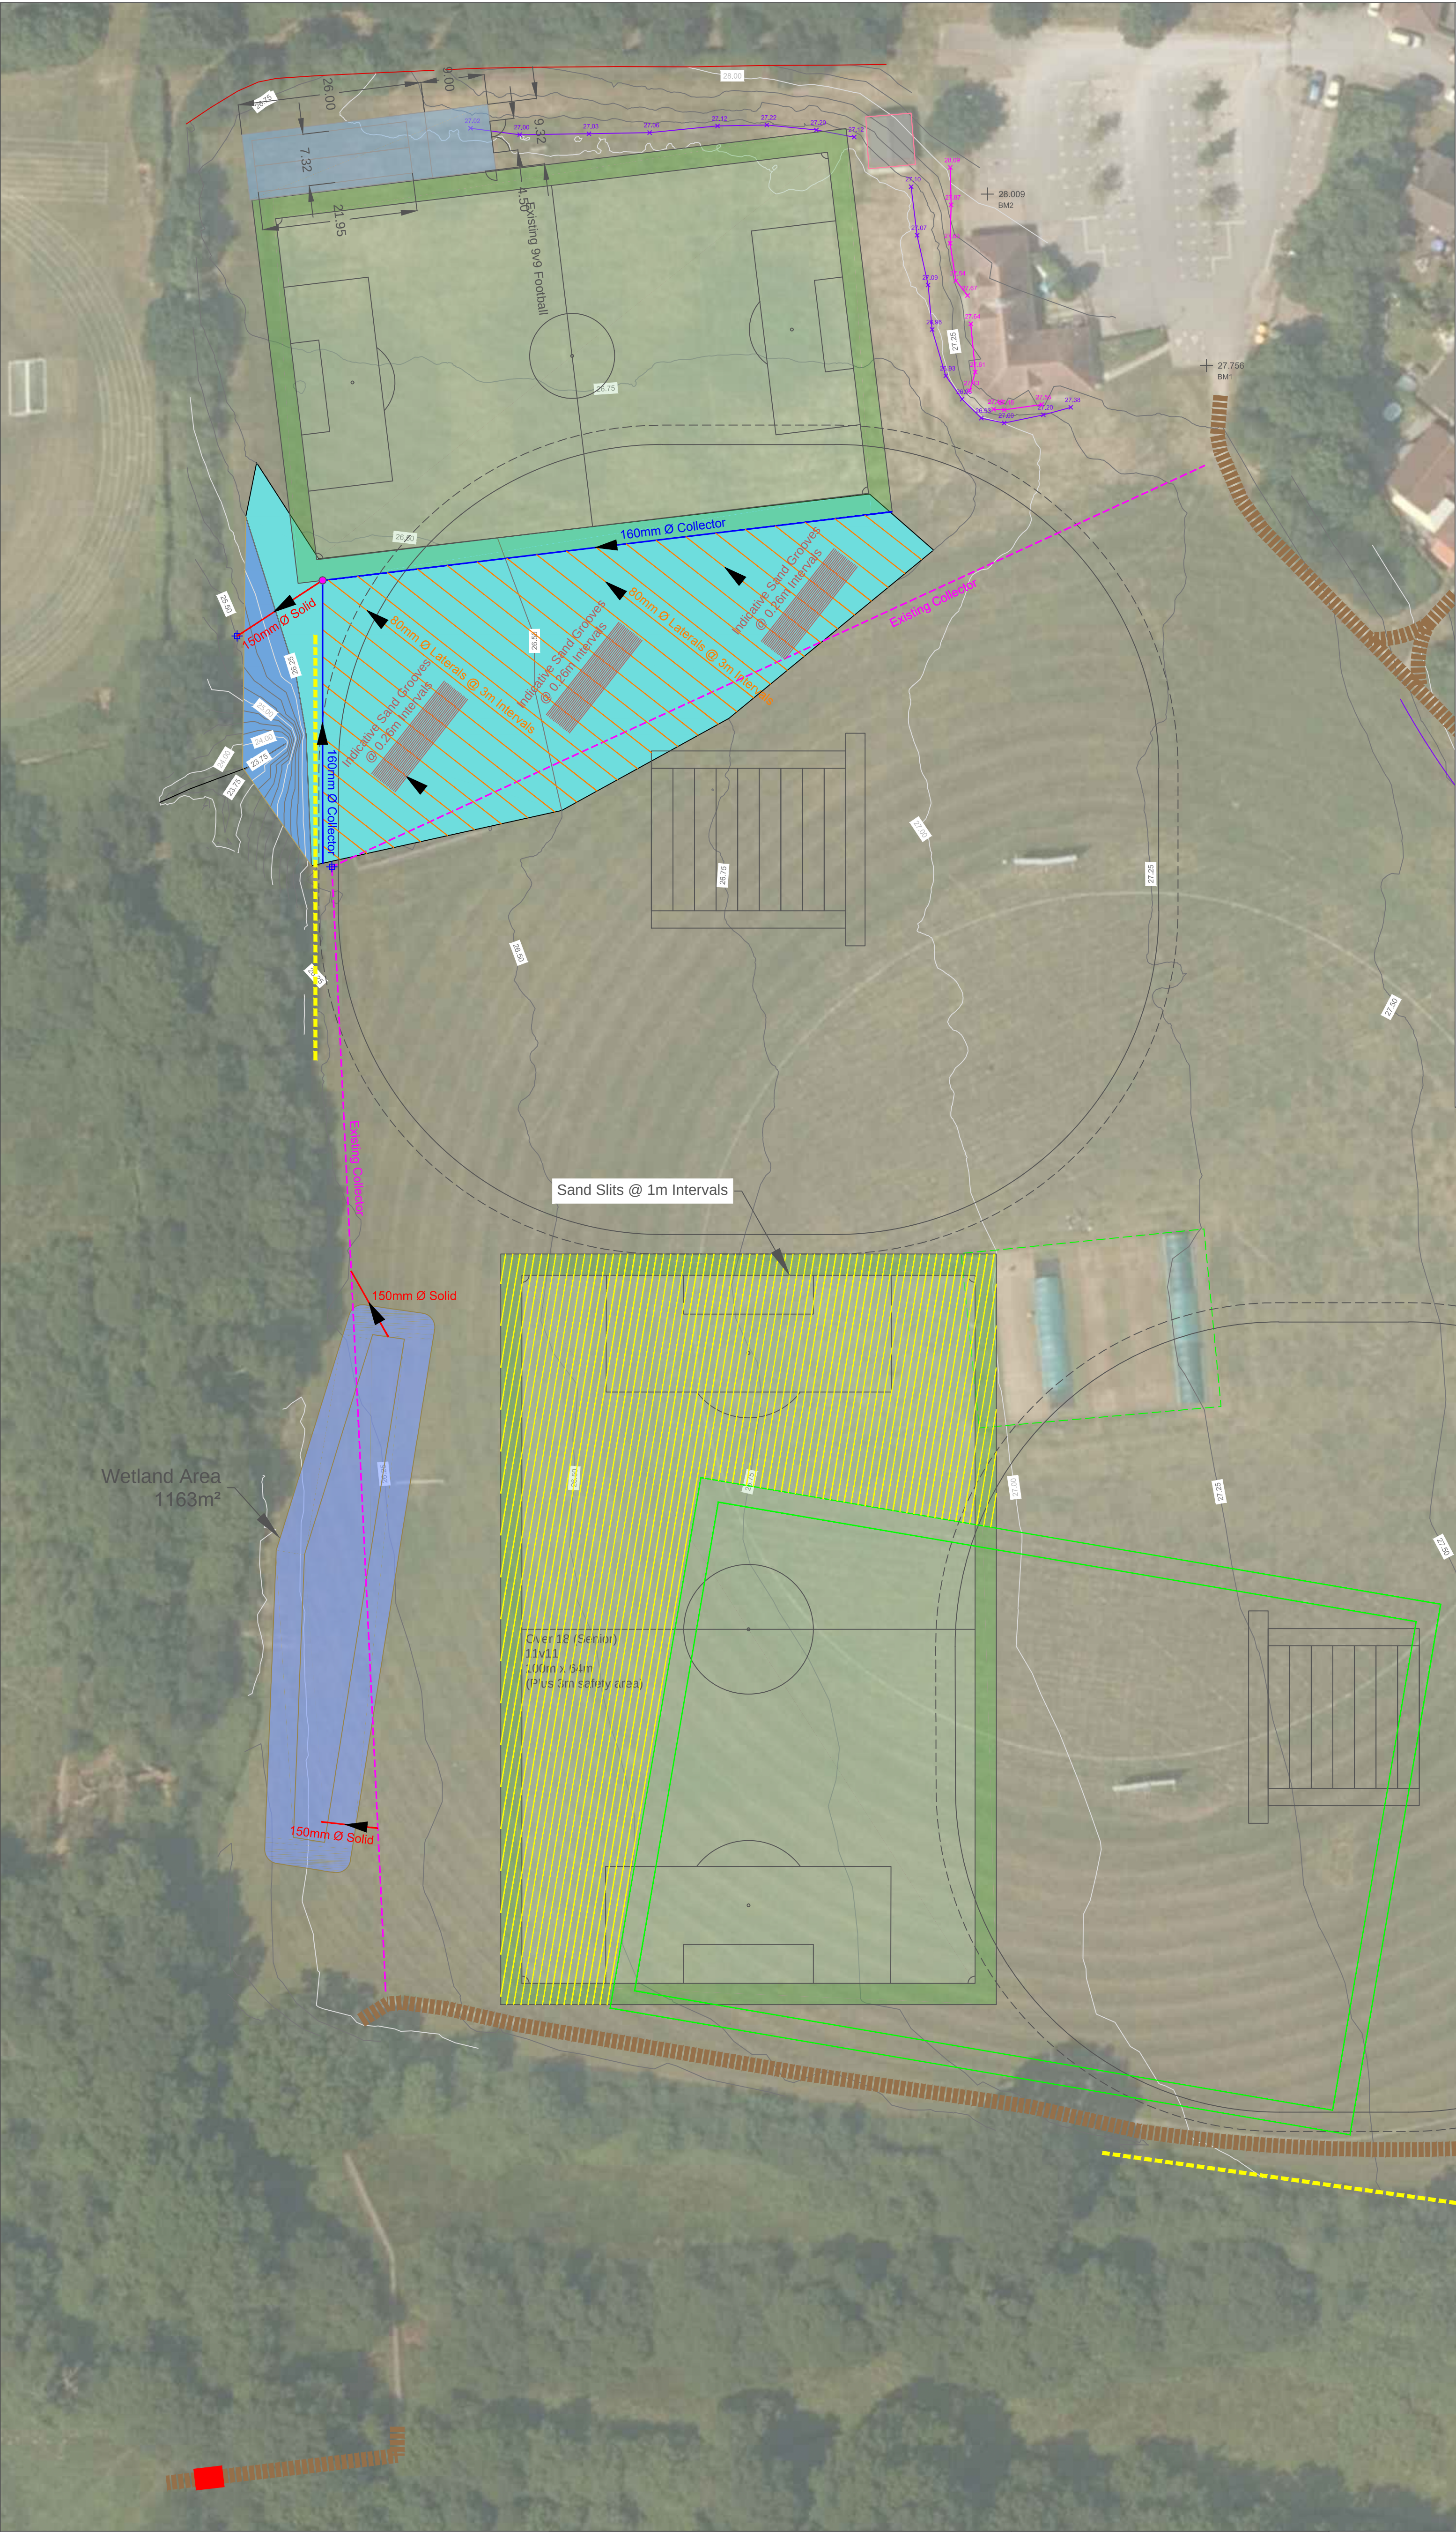

TGMS, 4 Doolittle Mill,
Foghall Road, Ampthill,
Bedfordshire, MK45 2ND
Tel: 01525 307060
Web: www.tgms.co.uk
Email: enquiries@tgms.co.uk

Notes:

<u>Drawing Title</u>				
Drainage Design				
Project : Lapstone Playing Fields				
Client : Eastleigh Borough Council				
Consultant : Matt Young				
Date : 25/10/2022		Drawing Status : Design		
Scale : 1:500		Paper Size : A1		
Drawn by : OM		Checked by : MY	Approved by : MY	
<u>Drawing Number</u>			<u>Revision</u>	
TGMS1111.9-3			4	
Data copyright © PSD (NW) Ltd				