

Key

 Site Boundary

0m

5m

10m

15m

0cm

1cm

2cm


3cm

Scale 1:200

1:200

1:1

Please ensure drawing is printed with 'no scaling' and NOT 'scaled to fit'. Check against scale bar.

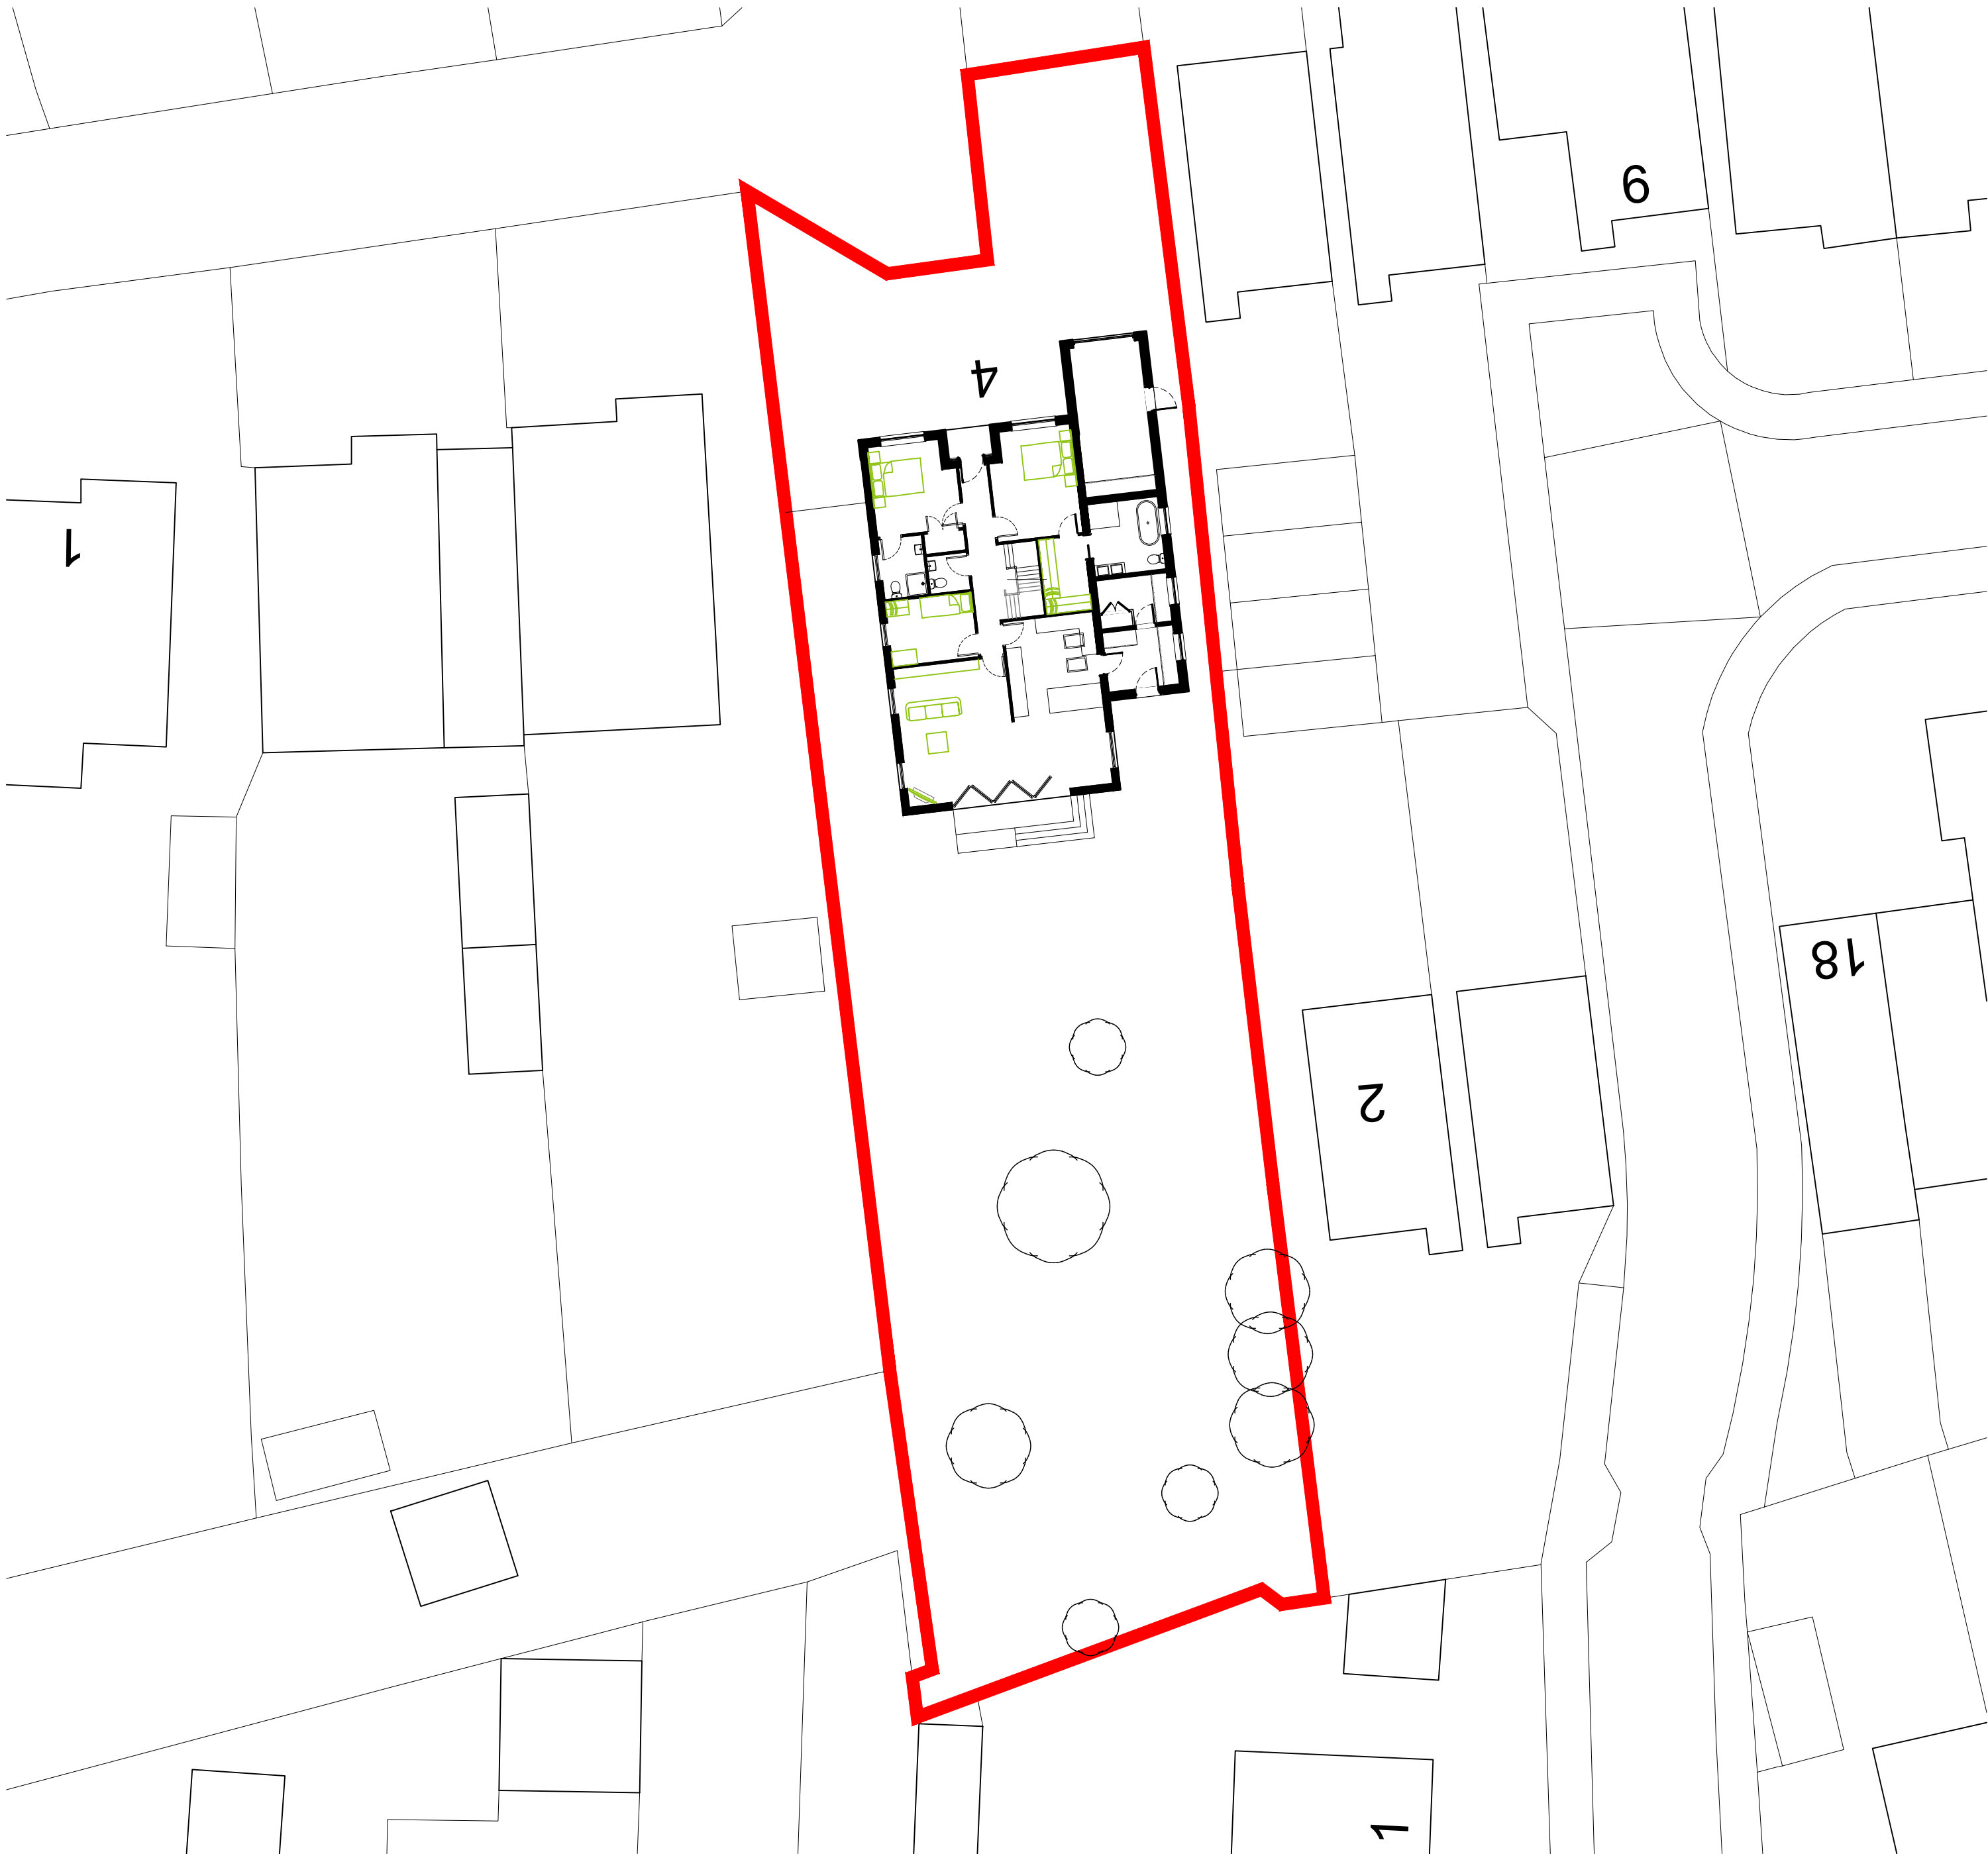



AC DESIGN

In association with



Hampshire Architect

Email: alexpcarr@outlook.com

Telephone: 07747 729401

Website: www.acdesignuk.co.uk

PROJECT	Project type Housing	Drawing classification Housing	SCALE 1:200	SHEET SIZE A2	SHEET No.	DATE 01/02/20	DRAWN Alexander Carr
	DRAWING TITLE Proposed Site Layout		Planning				
			OL01-I001-Ist				