


Prefabricated Brick Clad Mid Ridge Chimney

Weight: 230kg

Plots: 650, 656, 657, 658

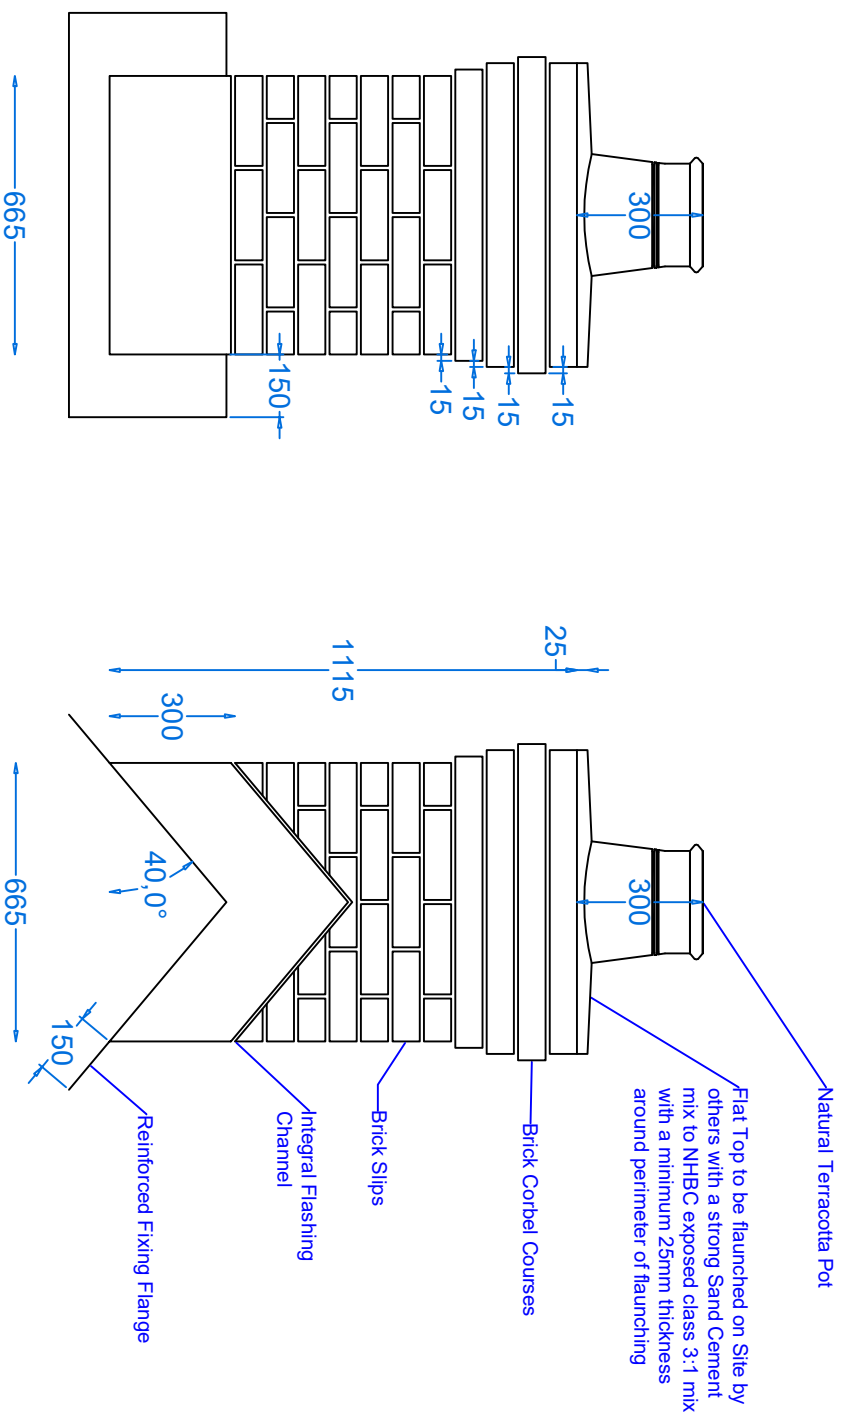

Fixing Kit Supplied:

Bag of Nail Clips (Bag Contains 15 Clips)	2
Tube of Lead Sheet Sealant	2
Coach Bolt & Washer	18
Rubber Bung (To Seal Lifting Bar Holes)	4



Fabspeed UK
OFFSITE BRICKWORK SOLUTIONS

E info@fabspeed.uk T 03301222123 W fabspeed.uk

The NHBC require all GRP chimneys to be third-party assessed and or certified by the CGFMA. Fabspeed chimneys have been tested by CERAM and have obtained CGFMA certification.



Customer: Bellway Homes - Wessex

Site: Phase 3C

Winchester Road

Boorley Green

Botley

SO32 2UA

DWG No: FSUK-1392-6

Scale: 1:20

Drawn By: AS

Date: 26.05.2022

Revision Details:

THIS DRAWING IS TO BE READ IN CONJUNCTION WITH THE FABSPEED ORDER CONFIRMATION DOCUMENT

FOR FIXING INSTRUCTION USE QR CODE



All drawings are issued for comment and approval and should be reviewed along with the relevant fixing details. Responsibility remains with the customer to check and approve all information.

Approval

Signed: _____

Print: _____

Date: ____/____/____