
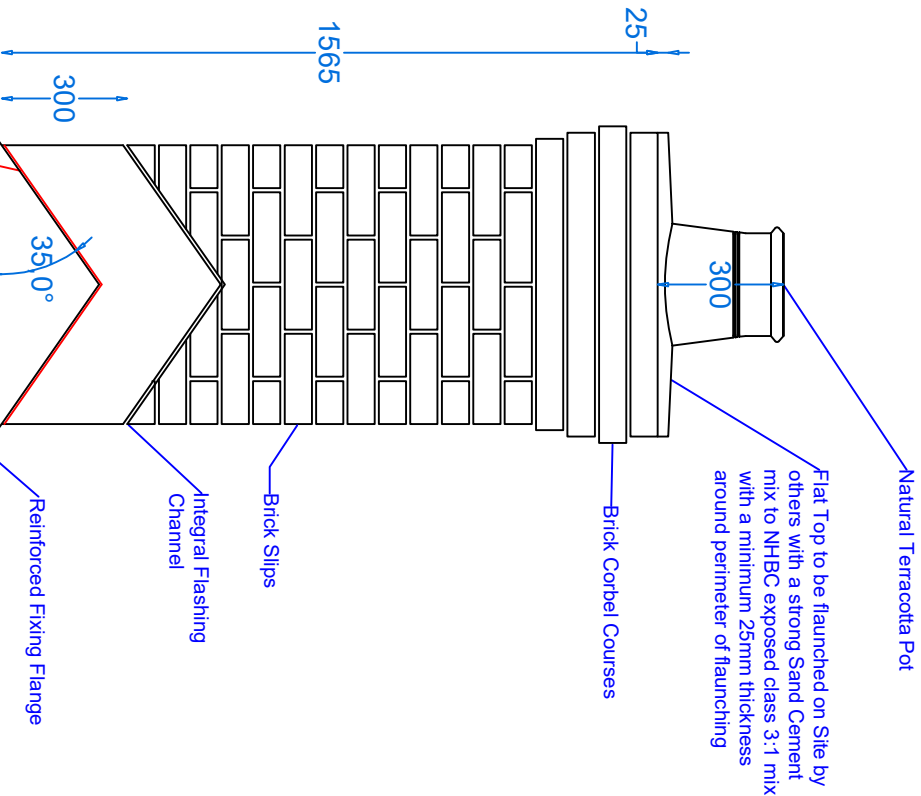


Prefabricated Brick Clad Mid Ridge Chimney

Weight: 320kg

Plots: 651/652, 653/654,

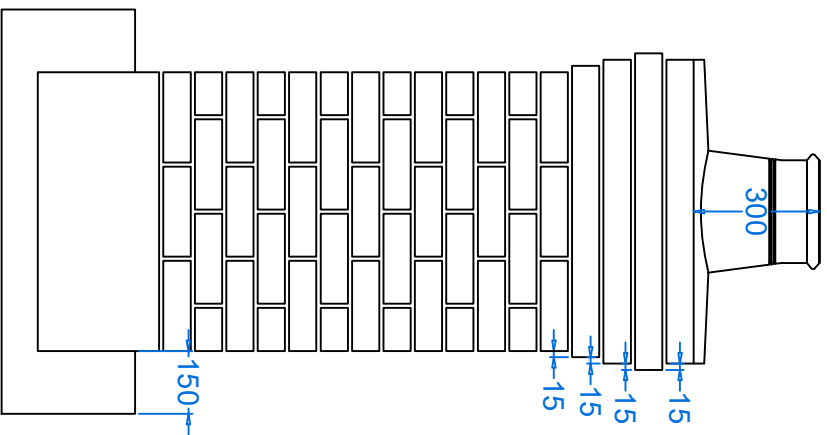

Fixing Kit Supplied:

Bag of Nail Clips (Bag Contains 15 Clips)	2
Tube of Lead Sheet Sealant	2
Coach Bolt & Washer	18
Rubber Bung (To Seal Lifting Bar Holes)	4



Fabspeed UK
OFFSITE BRICKWORK SOLUTIONS

E info@fabsp speed.uk T 03301222123 W fabsp speed.uk

The NHBC require all GRP chimneys to be third-party assessed and or certified by the CGFMA. Fabspeed chimneys have been tested by CERAM and have obtained CGFMA certification.



Customer: Bellway Homes - Wessex
Site: Phase 3C
Winchester Road
Boorley Green
Botley
SO32 2UA

DWG No: FSUK-1392-7-A
Scale: 1:20
Drawn By: AS
Date: 26.05.2022

Revision Details:

A - 08.06 - Chimney height increased from 1115 to 1565. Weight increased from 230kg to 320kg.

THIS DRAWING IS TO BE READ IN CONJUNCTION WITH THE FABSPEED ORDER CONFIRMATION DOCUMENT

FOR FIXING INSTRUCTION USE QR CODE



All drawings are issued for comment and approval and should be reviewed along with the relevant fixing details. Responsibility remains with the customer to check and approve all information.

Approval

Signed: _____

Print: _____

Date: ____/____/____