


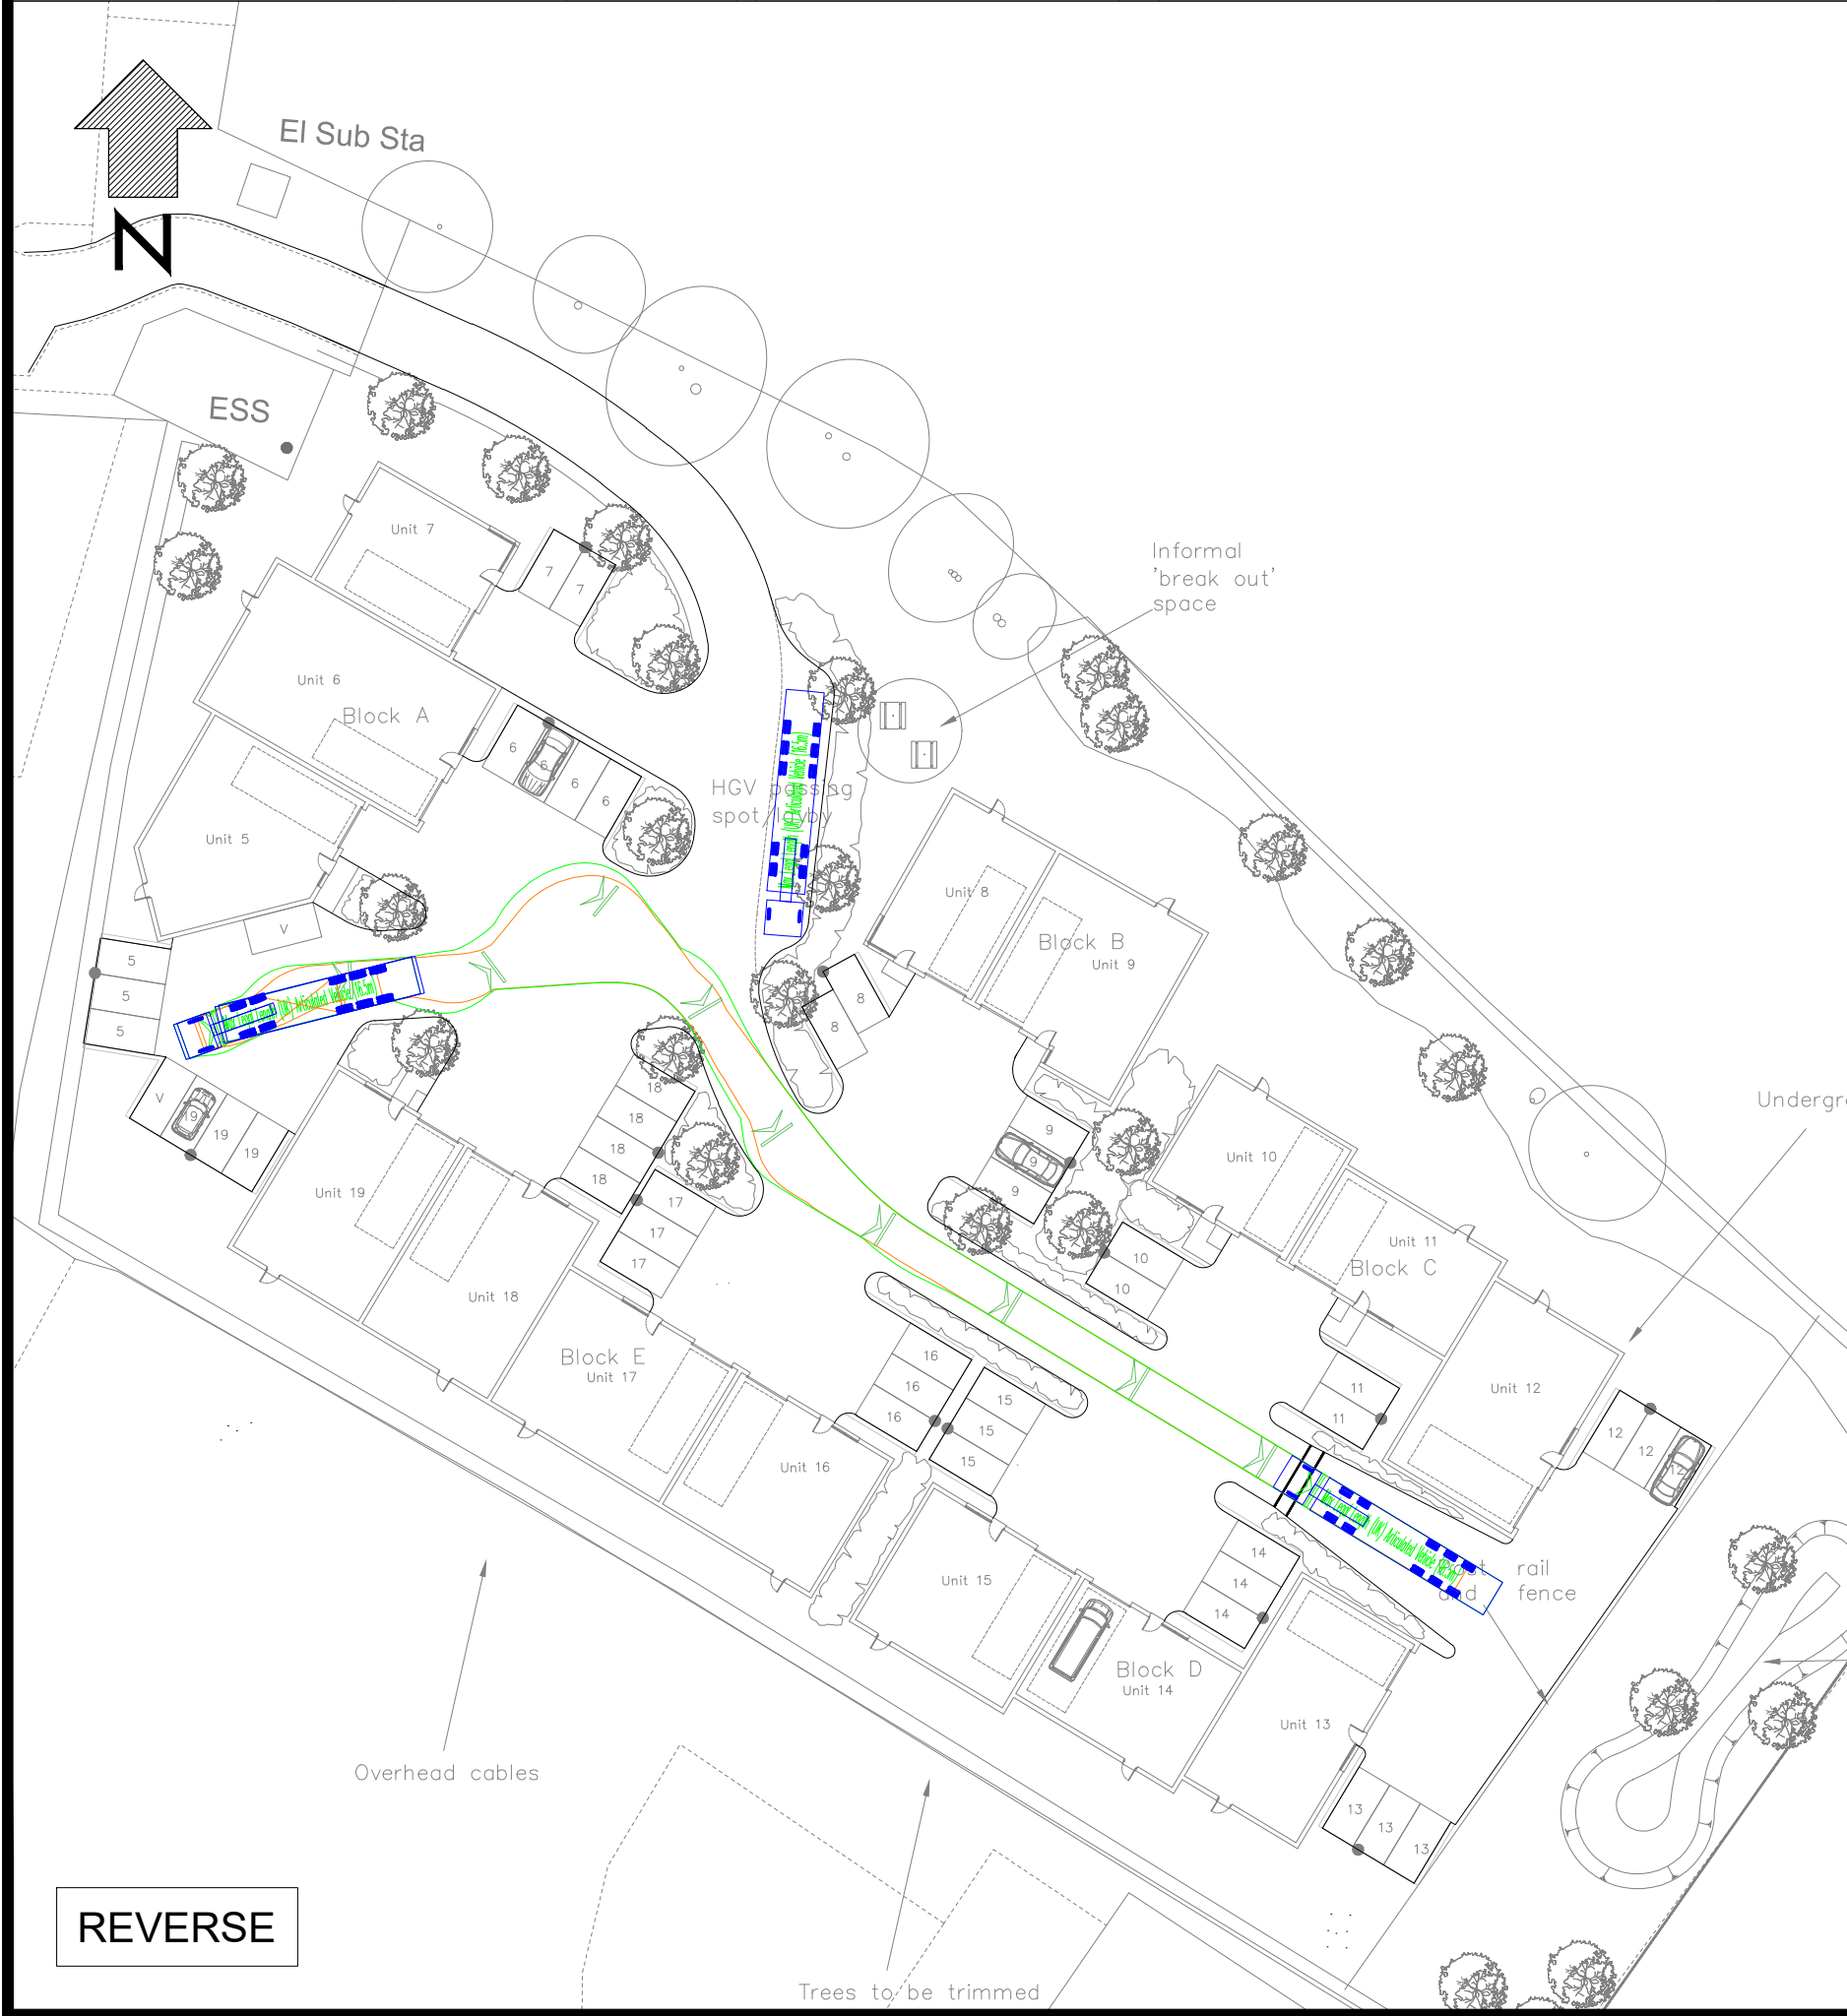

| VEHICLE DETAILS:                              |         |
|-----------------------------------------------|---------|
|                                               |         |
| <b>16.5M LONG ARTICULATED LORRY</b>           |         |
| Overall Length                                | 16.500m |
| Overall Width                                 | 2.550m  |
| Overall Body Height                           | 3.692m  |
| Min Body Ground Clearance                     | 0.425m  |
| Max Track Width                               | 2.500m  |
| Lock-to-lock time                             | 6.00s   |
| Curb to curb Turning Radius                   | 6.987m  |
| Design speed 5kph for all Forward movements   |         |
| Design speed 2.5kph for all Reverse movements |         |

Client



Project

LAND AT KNOWLE LANE

Drawing Title

TRACKING

Drawing Status

FOR INFORMATION

|             |       |      |
|-------------|-------|------|
| Date        | Scale | Size |
| MAY 2023    | 1:500 | A1   |
| Drawing No. | Rev   |      |
| NJC-001     | B     |      |