
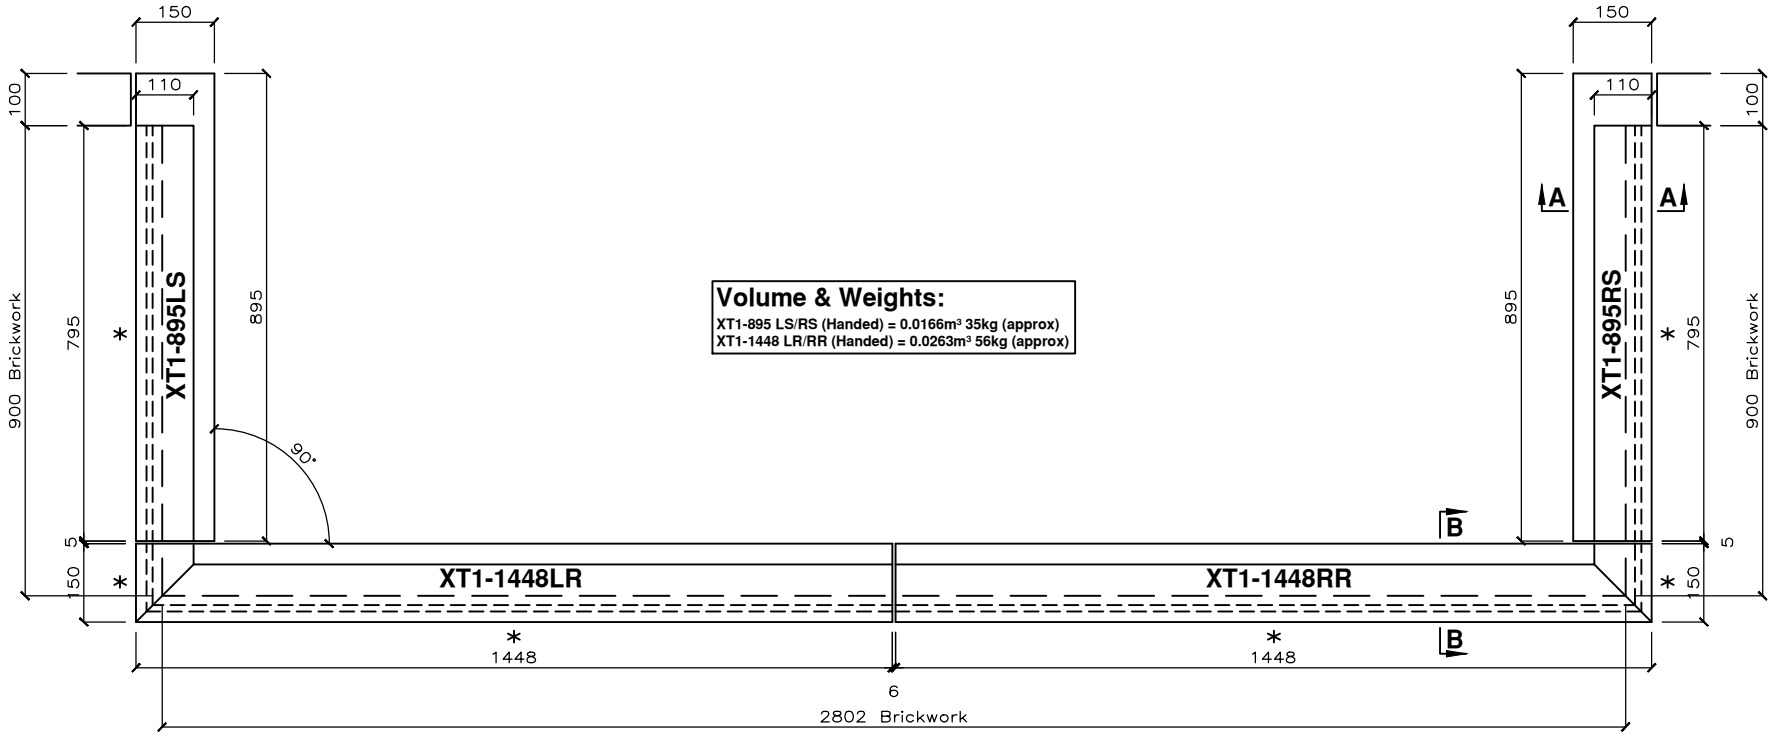


Volume & Weights:
XT1-895 LS/RS (Handed) = 0.0166m³ 35kg (approx)
XT1-1448 LR/RR (Handed) = 0.0263m³ 56kg (approx)


Plan

5002mm Girth - 0.0858m³ - 182kg (approx)
* Denotes SEEN FACES

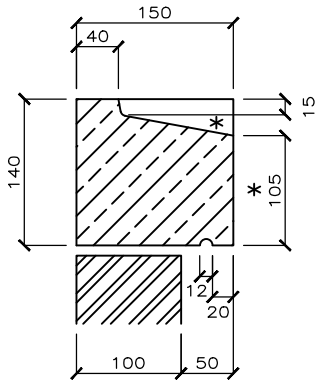

Section A-A

* Denotes SEEN FACES

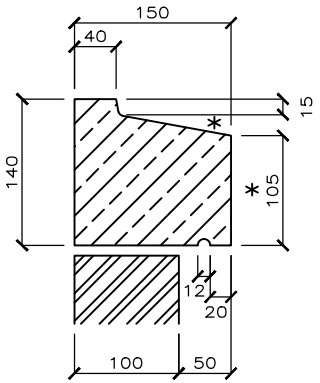

Section B-B

* Denotes SEEN FACES

Refer any omissions or errors to Forticrete Ltd, do not scale from the drawing, use only given dimensions. (01909 775000)

NO PROVISION HAS BEEN MADE FOR SITE HANDLING THESE UNITS. FORTICRETE SHOULD BE INFORMED OF ANY LIFTING REQUIREMENTS.

STONE UNITS MAY INCLUDE LIFTING SOCKETS FOR HANDLING PURPOSES DURING MANUFACTURE. IT SHOULD NOT BE ASSUMED THESE ARE SUITABLE FOR USE ON SITE.

SITE HANDLING AND INSTALLATION OF STONEWORK IS THE RESPONSIBILITY OF THE PRINCIPAL CONTRACTOR AND SHOULD BE GIVEN EARLY CONSIDERATION IN CONSULTATION WITH AN ENGINEER. UNIT WEIGHTS ARE GENERALLY SHOWN ON DRAWINGS ISSUED BY FORTICRETE, OR ARE AVAILABLE ON REQUEST.

ALL RESTRAINT/FIXING REQUIREMENTS ARE TO BE SPECIFIED BY A STRUCTURAL ENGINEER.

THIS DETAIL IS SUPPLIED FOR INFORMATION ONLY AND MUST BE APPROVED BY THE ARCHITECT.

APPROVAL REQUEST	
APPROVED, PROCEED AS DRAWN.	
APPROVED, PROCEED SUBJECT TO NOTES	
AMEND DETAILS AND RE-SUBMIT	
APPROVED BY:	
DATE:	

Rev:	Date:	Drawn:	Description:

REVISIONS

Forticrete

Job Title:
MILLER HOMES, BOORLEY GREEN, BOTLEY

Drawing Title:
SPECIAL 90° BAY STOOLED CILL (900/2802/900 bwk)

Drawn: DJS	Date: 31.03.21	Scale: nts
Drawing No: 52774-03		Revision: 0

The information shown on this drawing is sent in confidence and must not be used for any other purpose other than that for which it is supplied.

Copyright © Forticrete Ltd.

A3