


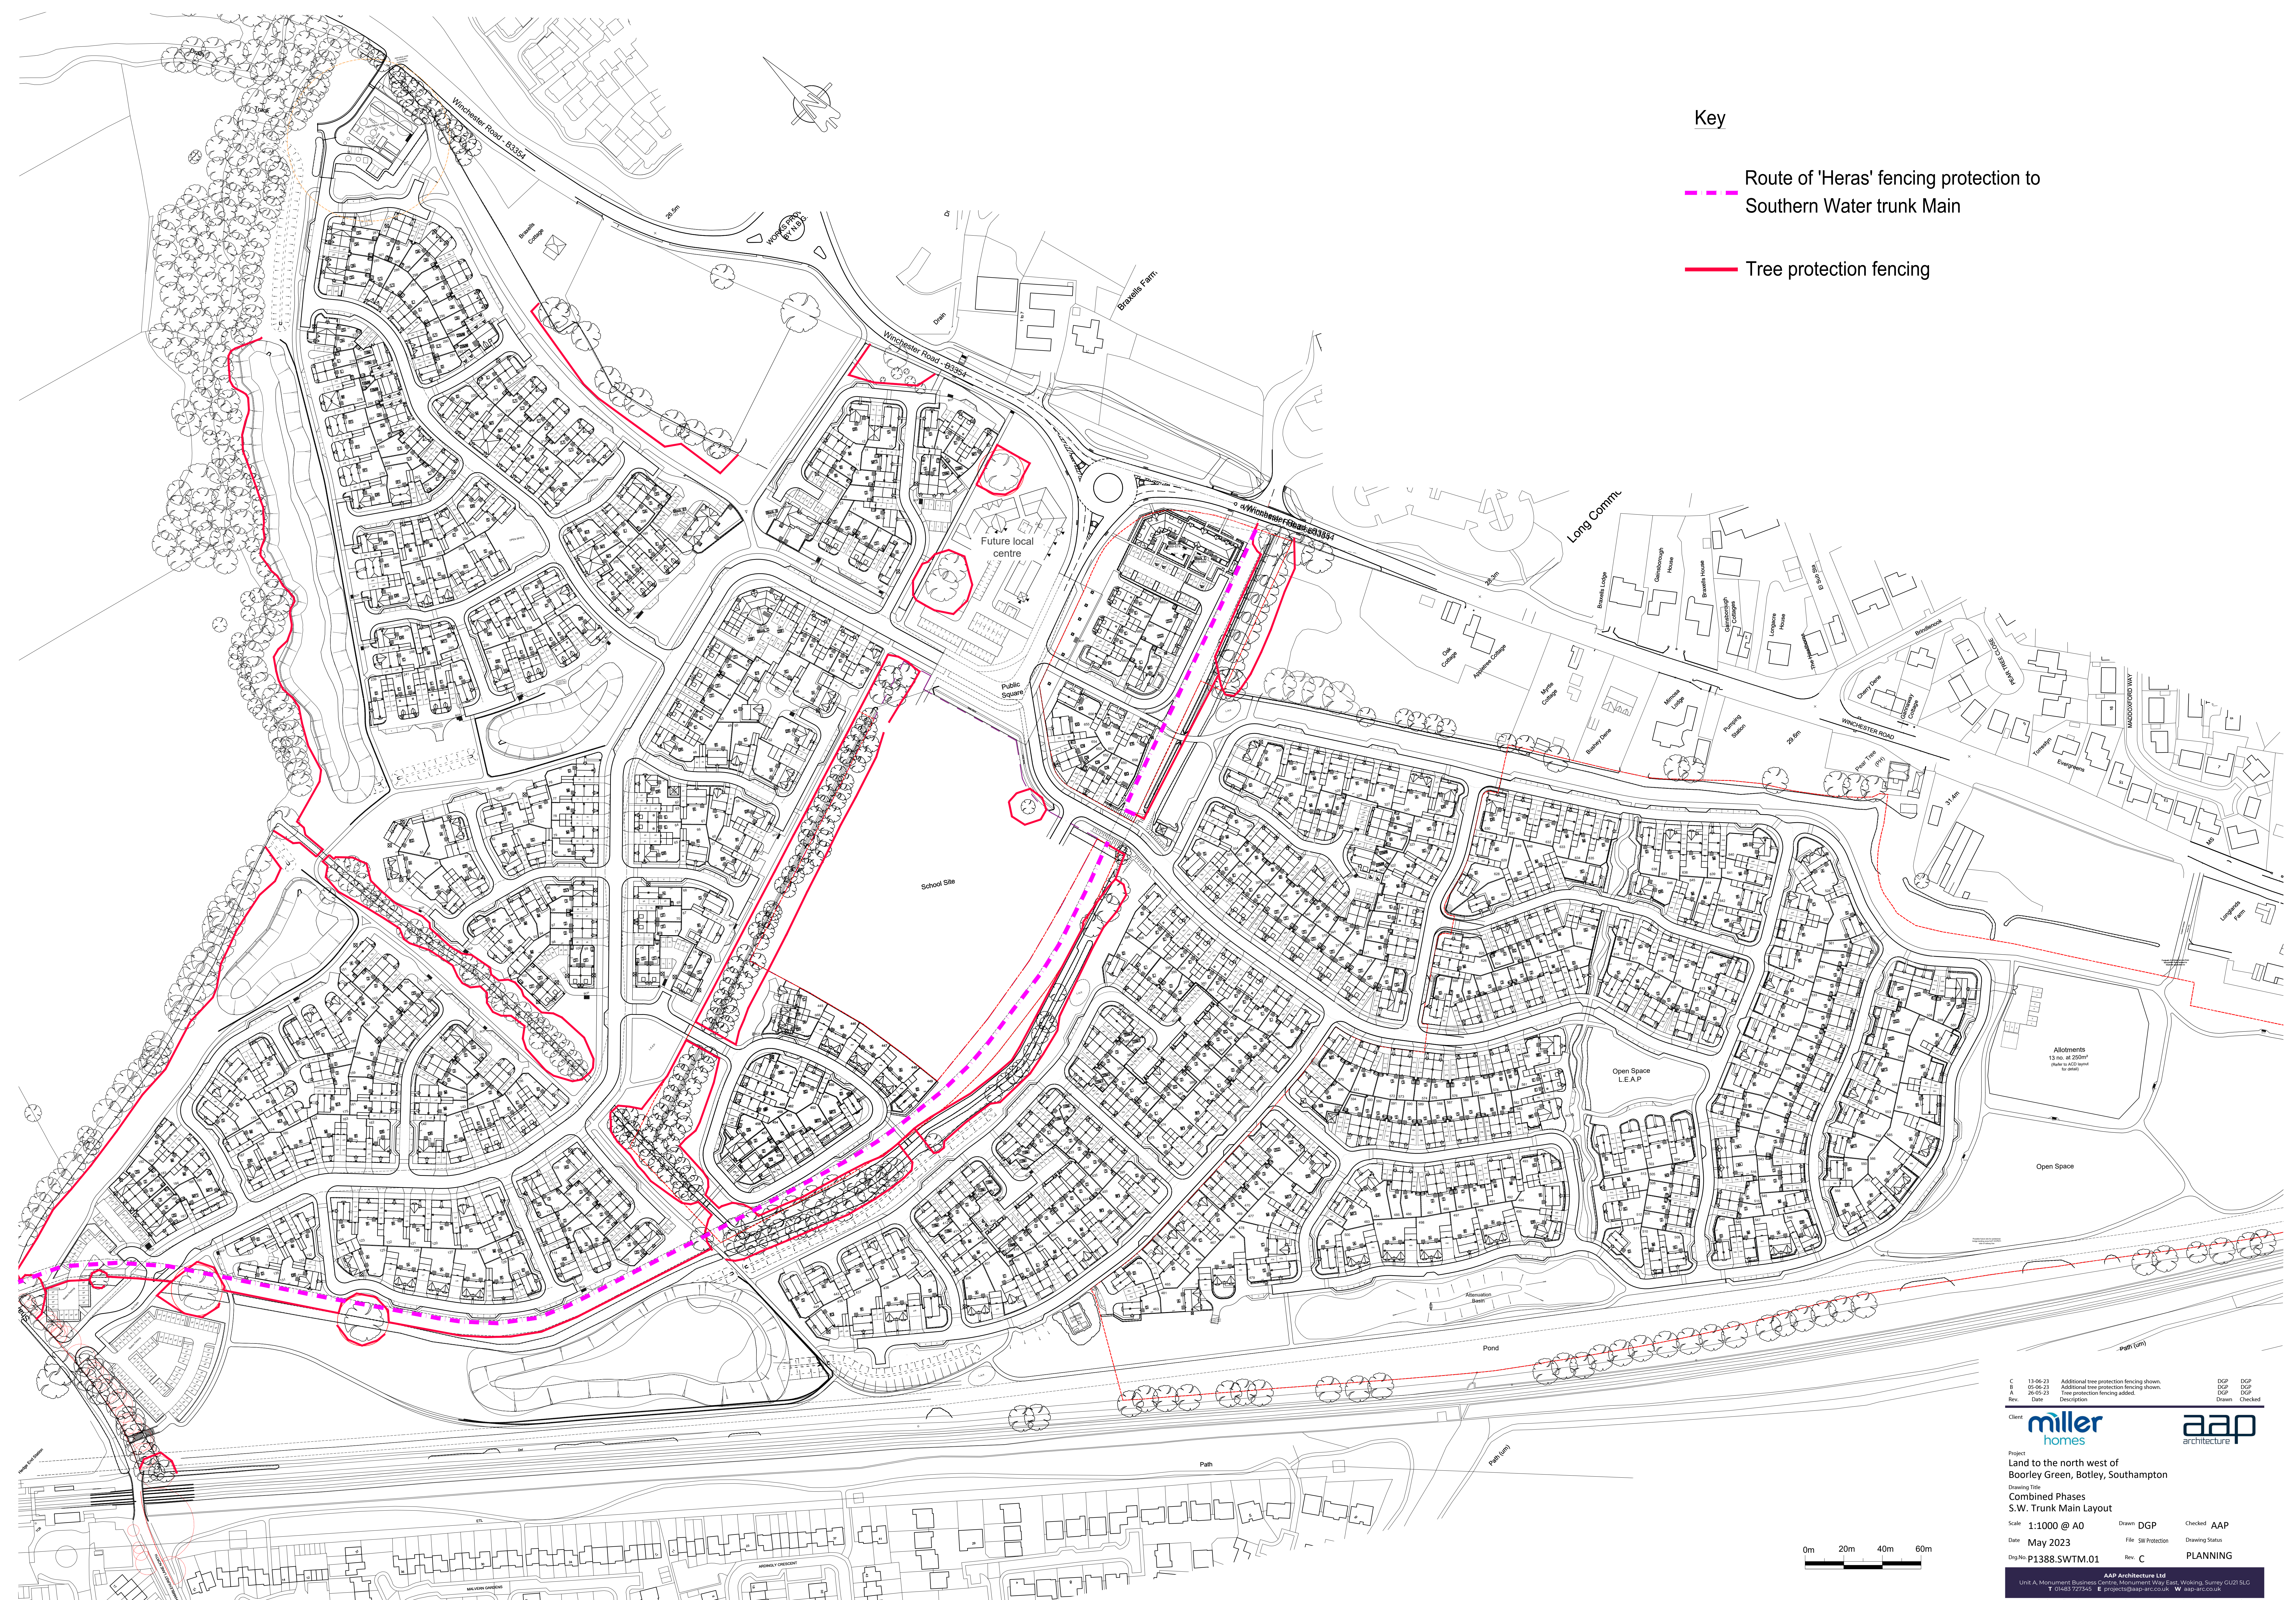

Key

Route of 'Heras' fencing protection to
Southern Water trunk Main

Tree protection fencing

C

13-06-23

Additional tree protection fencing shown.

DGP

DGP

A

05-06-23

Additional tree protection fencing shown.

DGP

DGP

Rev

26-05-23

Tree protection fencing added.

DGP

Checked

Client

Project

Land to the north west of
Boorley Green, Botley, Southampton

Drawing Title

Combined Phases
S.W. Trunk Main Layout

Scale

1:1000 @ A0

Drawn

DGP

Checked

AAP

Date

May 2023

File

SW Protection

Drawing Status

Dwg No

P1388.SWTM.01

Rev

C

PLANNING

AAP Architecture Ltd

Unit A1 Monument Business Centre, Monument Way East, Woking, Surrey GU21 5LG

T 01483 727545

E projects@aap-arc.co.uk

W aap-arc.co.uk

Under the Intellectual Property Act 2014, this drawing is the copyright of AAP Architecture Ltd.