



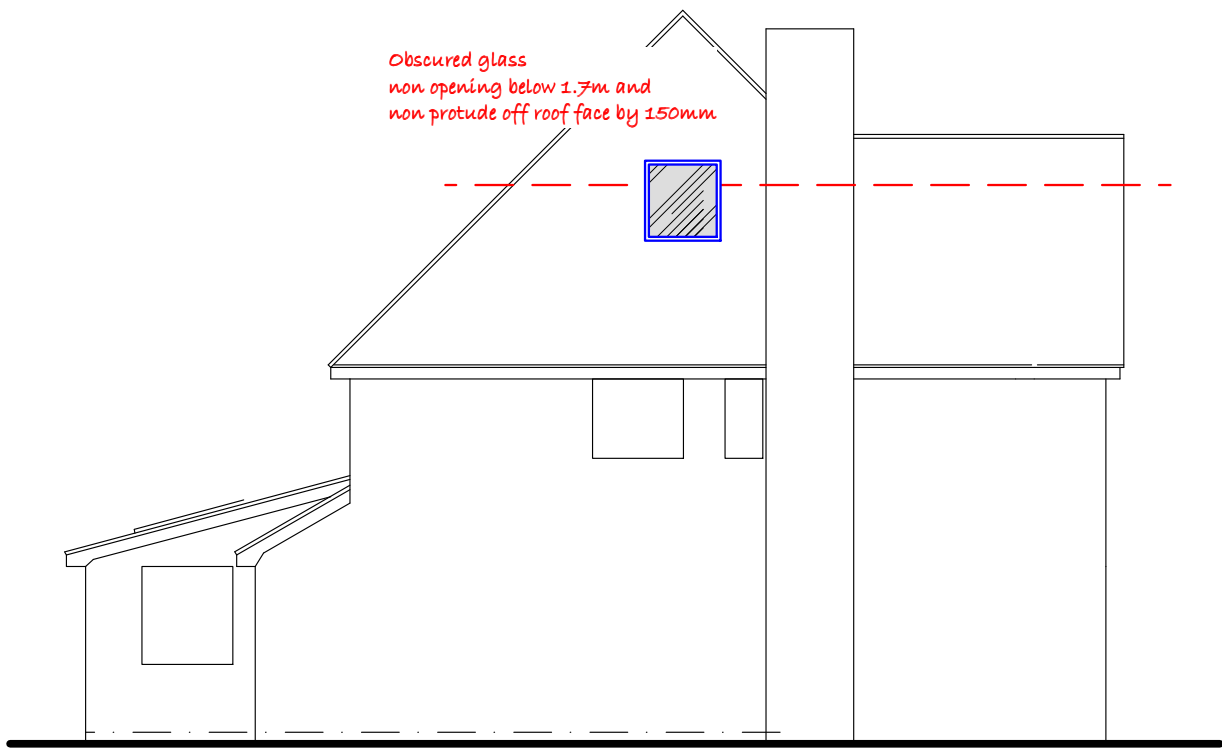


Proposed Side Elevation 1:100

0 1 2 3 4 5m
© MDT Design

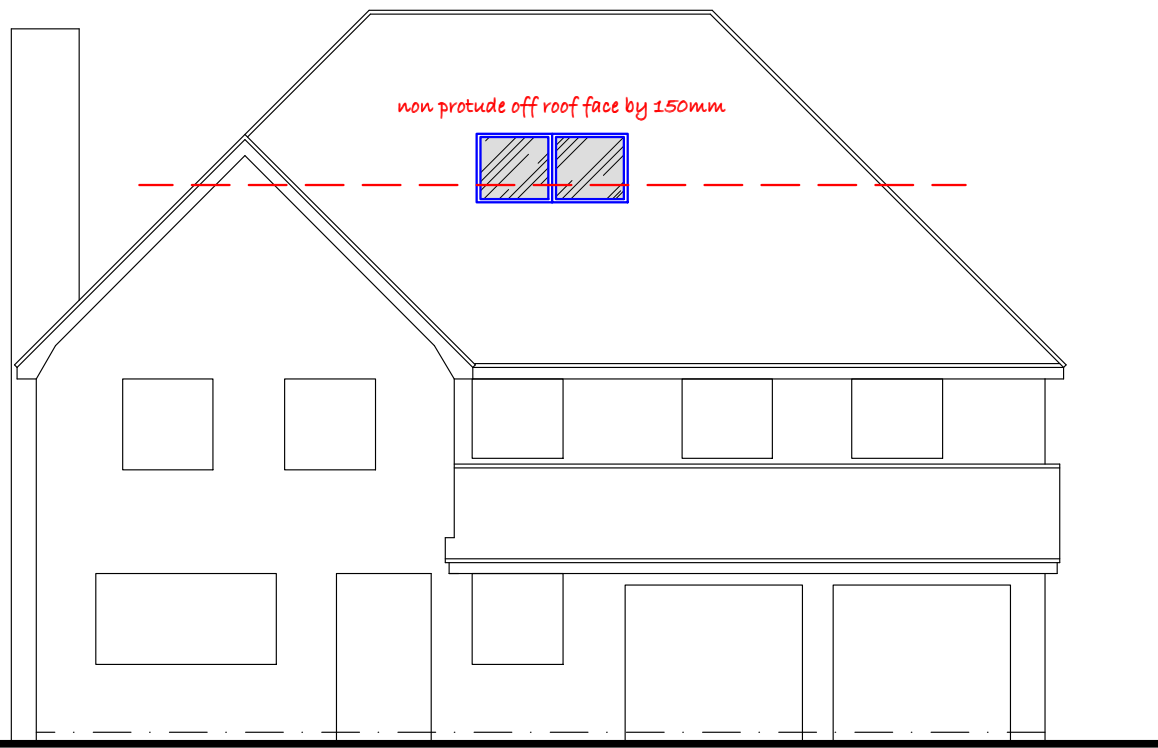


Proposed Front Elevation 1:100

0 1 2 3 4 5m
© MDT Design

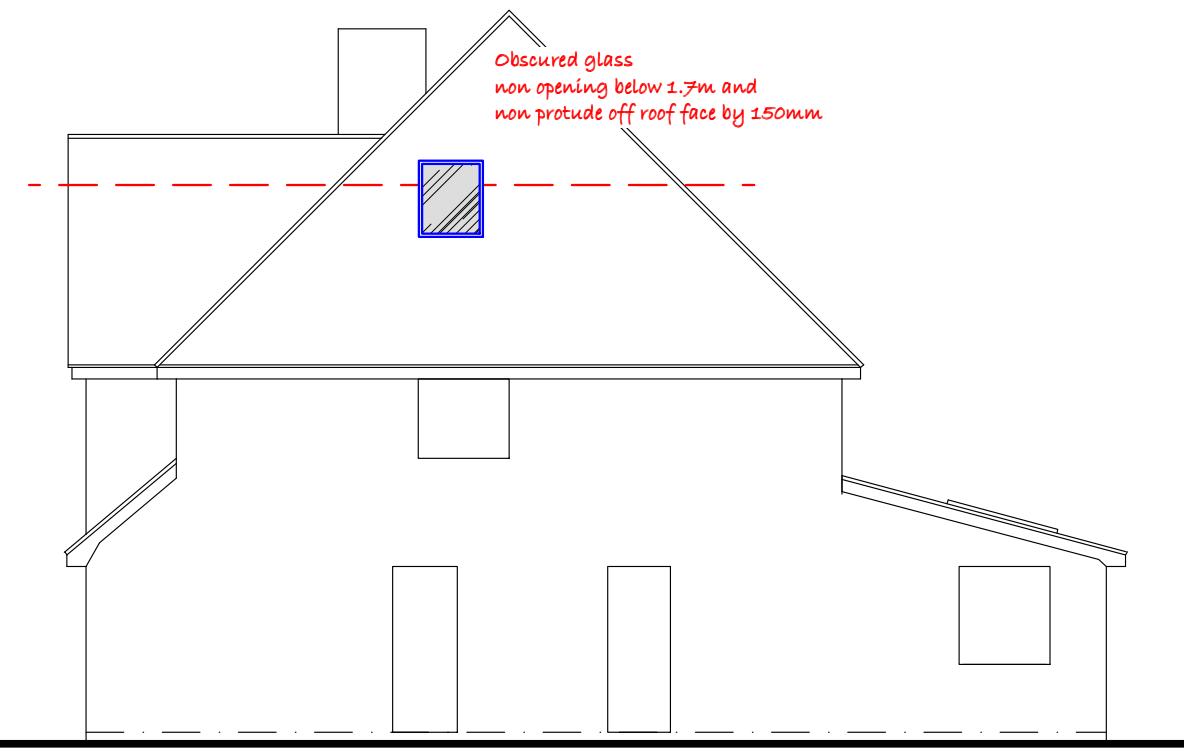


Proposed Side Elevation 1:100

0 1 2 3 4 5m
© MDT Design

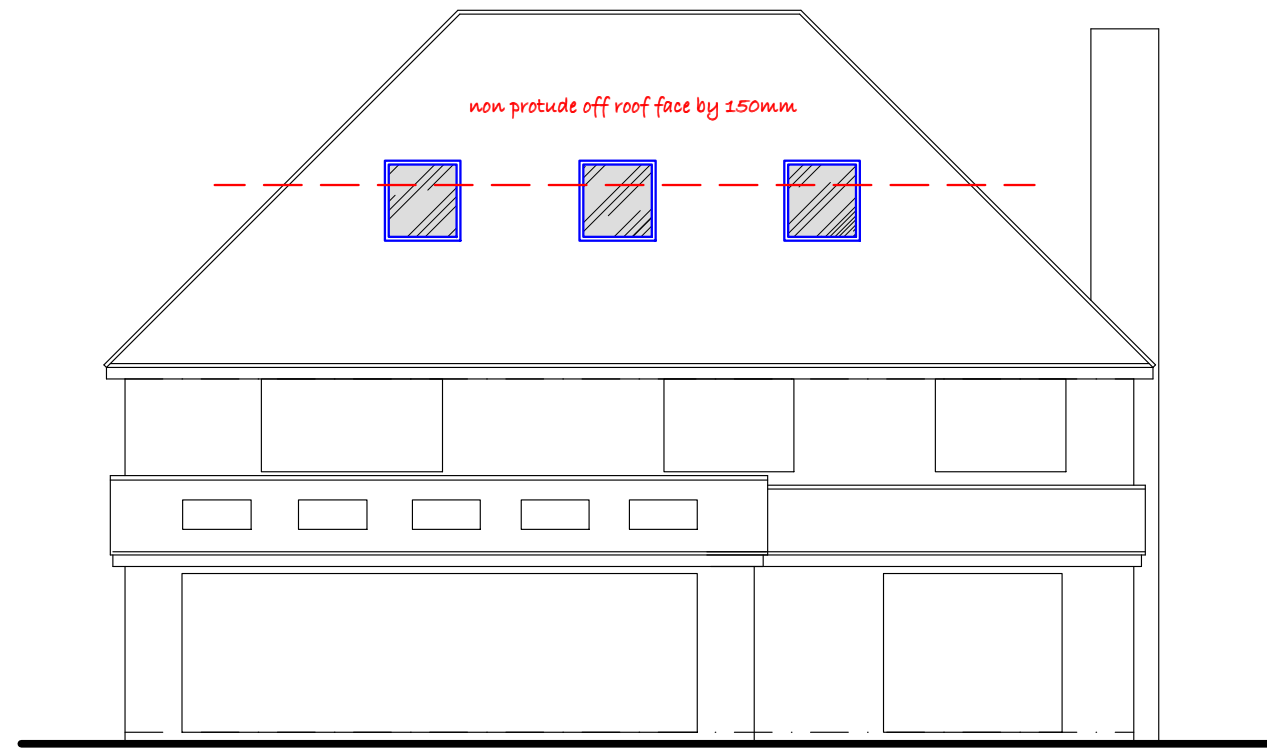


Proposed Rear Elevation 1:100

0 1 2 3 4 5m
© MDT Design

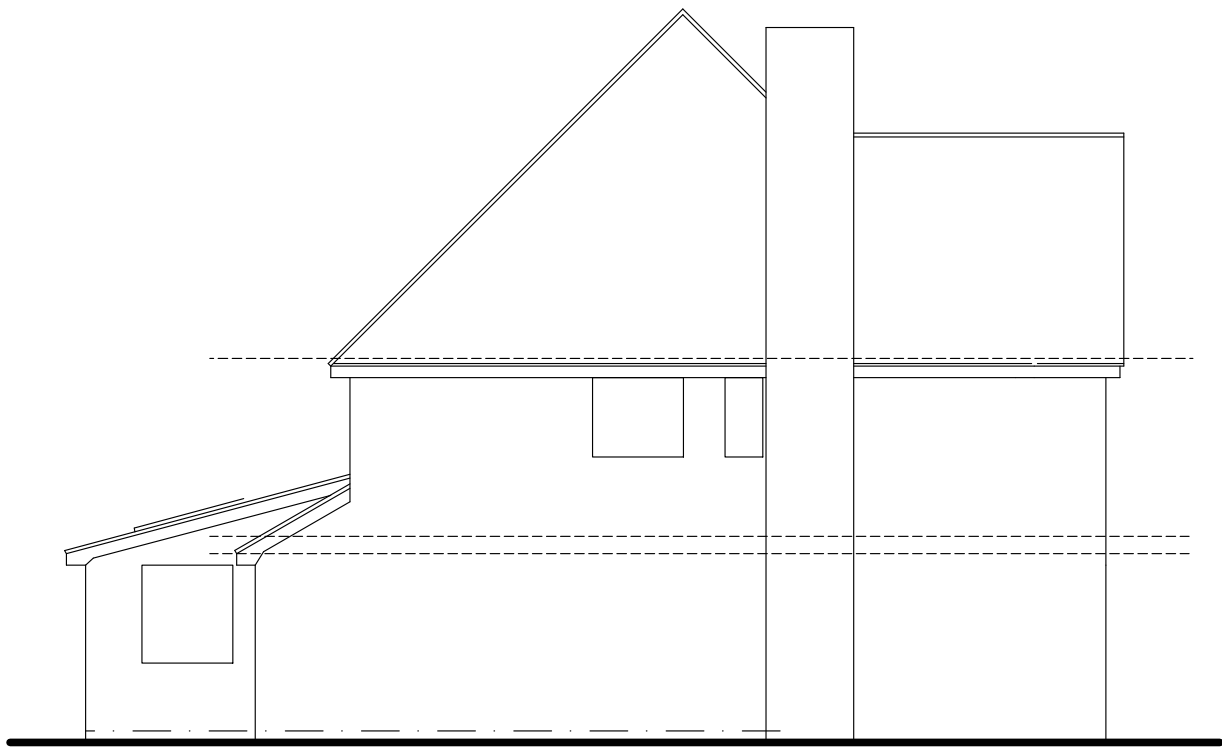


Existing Side Elevation 1:100

0 1 2 3 4 5m
© MDT Design

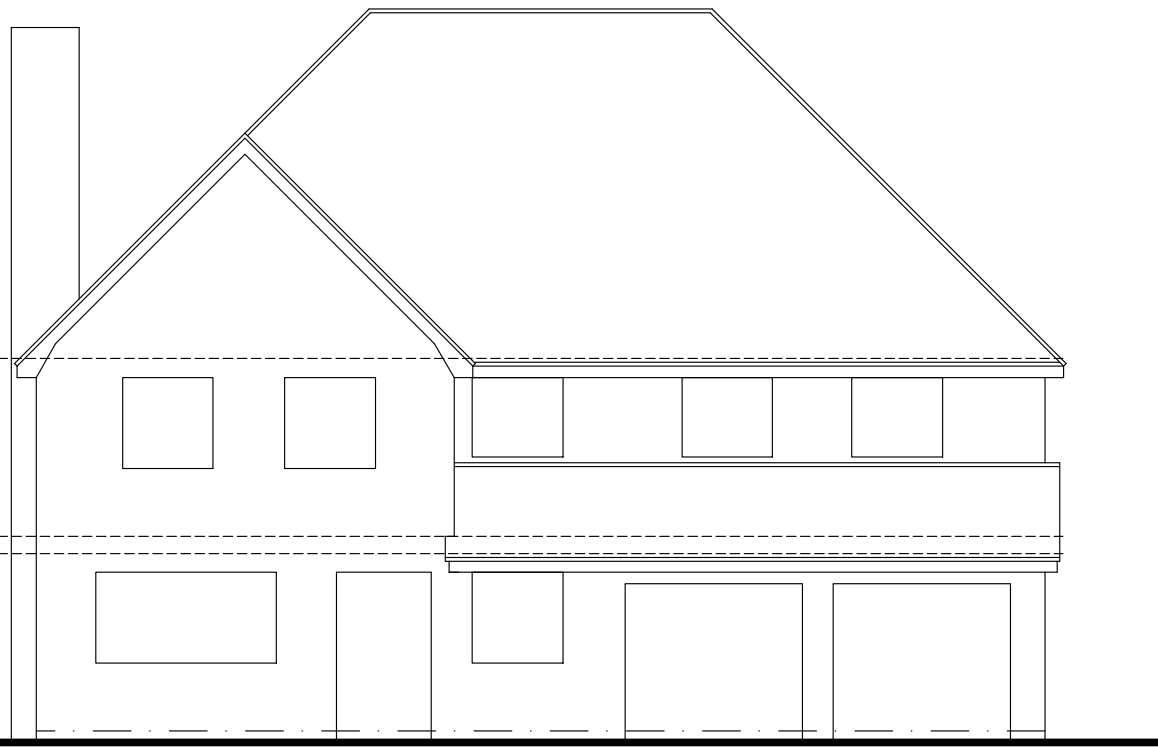


Existing Front Elevation 1:100

0 1 2 3 4 5m
© MDT Design

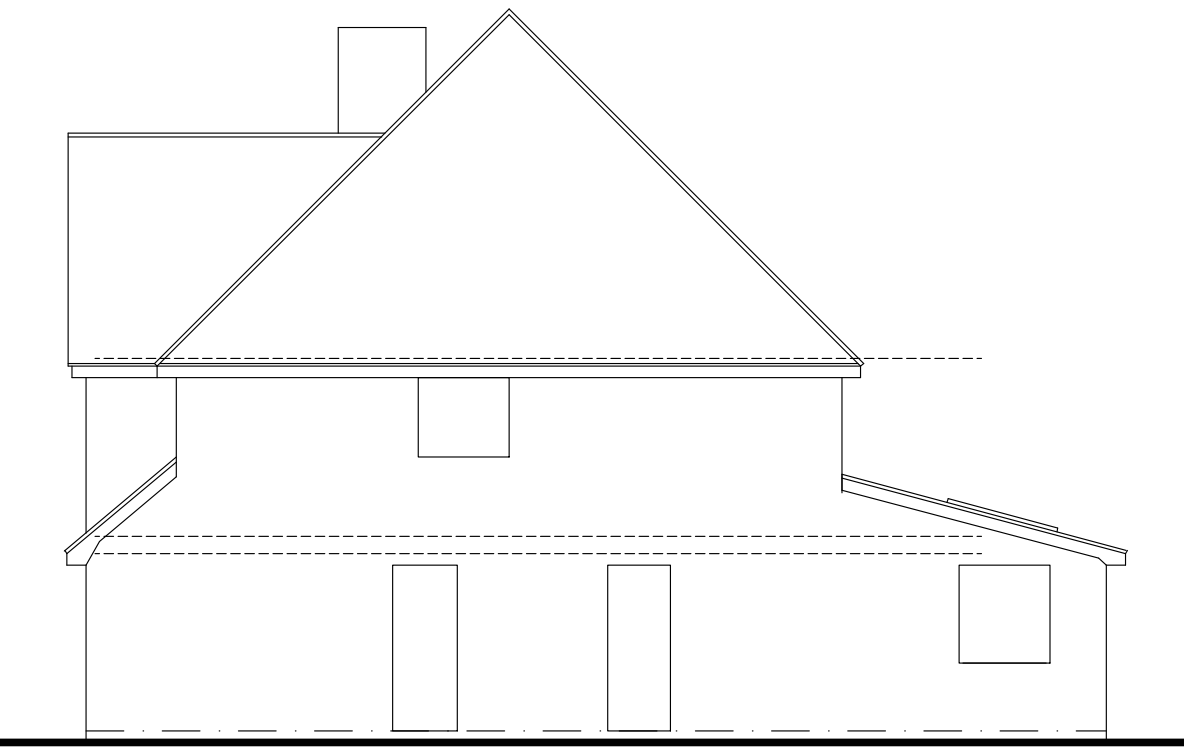


Existing Side Elevation 1:100

0 1 2 3 4 5m
© MDT Design

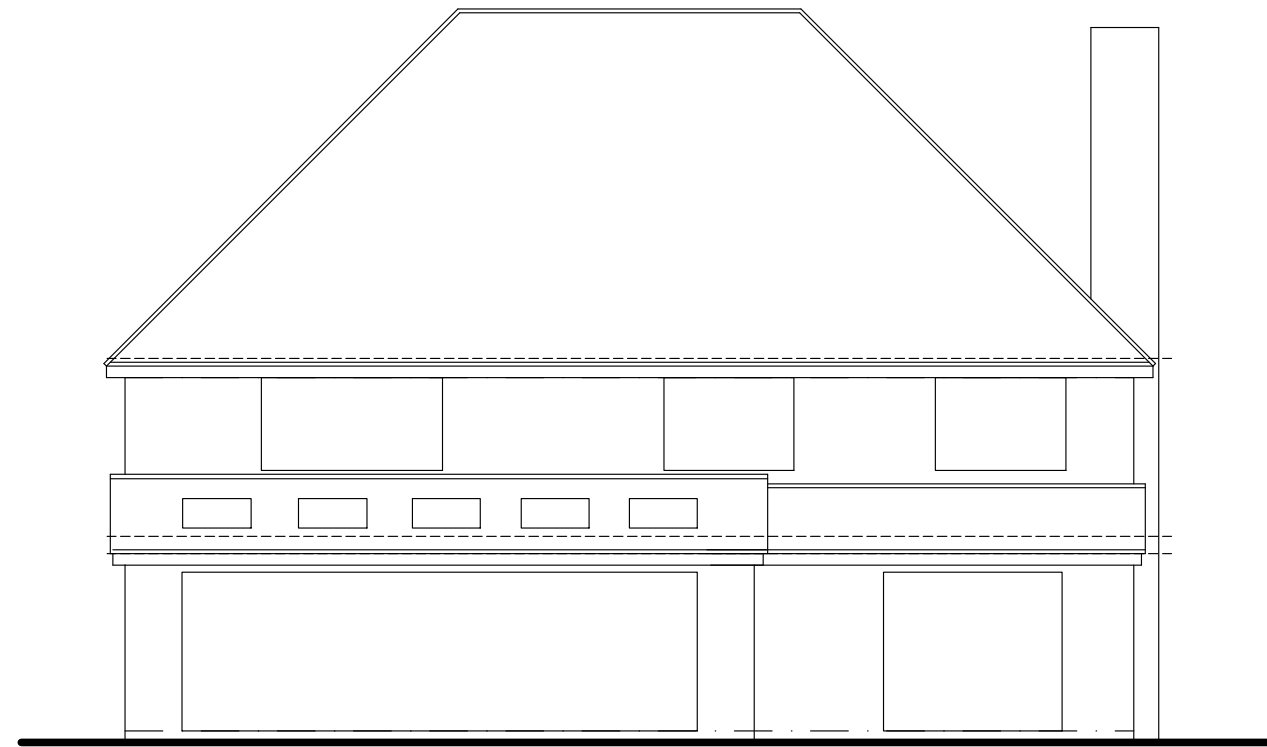


Existing Rear Elevation 1:100

0 1 2 3 4 5m
© MDT Design

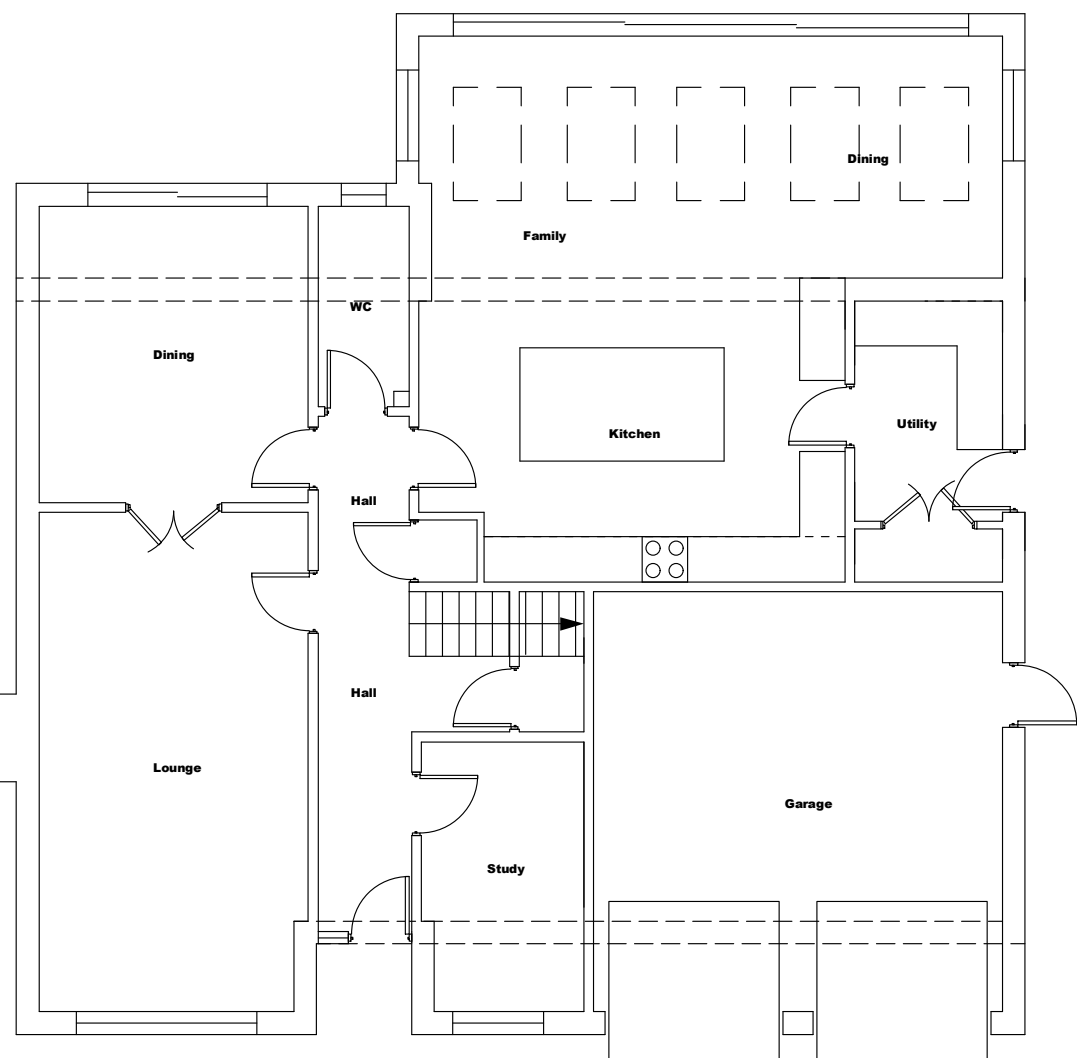


Proposed Ground Floor Plan 1:100

0 1 2 3 4 5m
© MDT Design

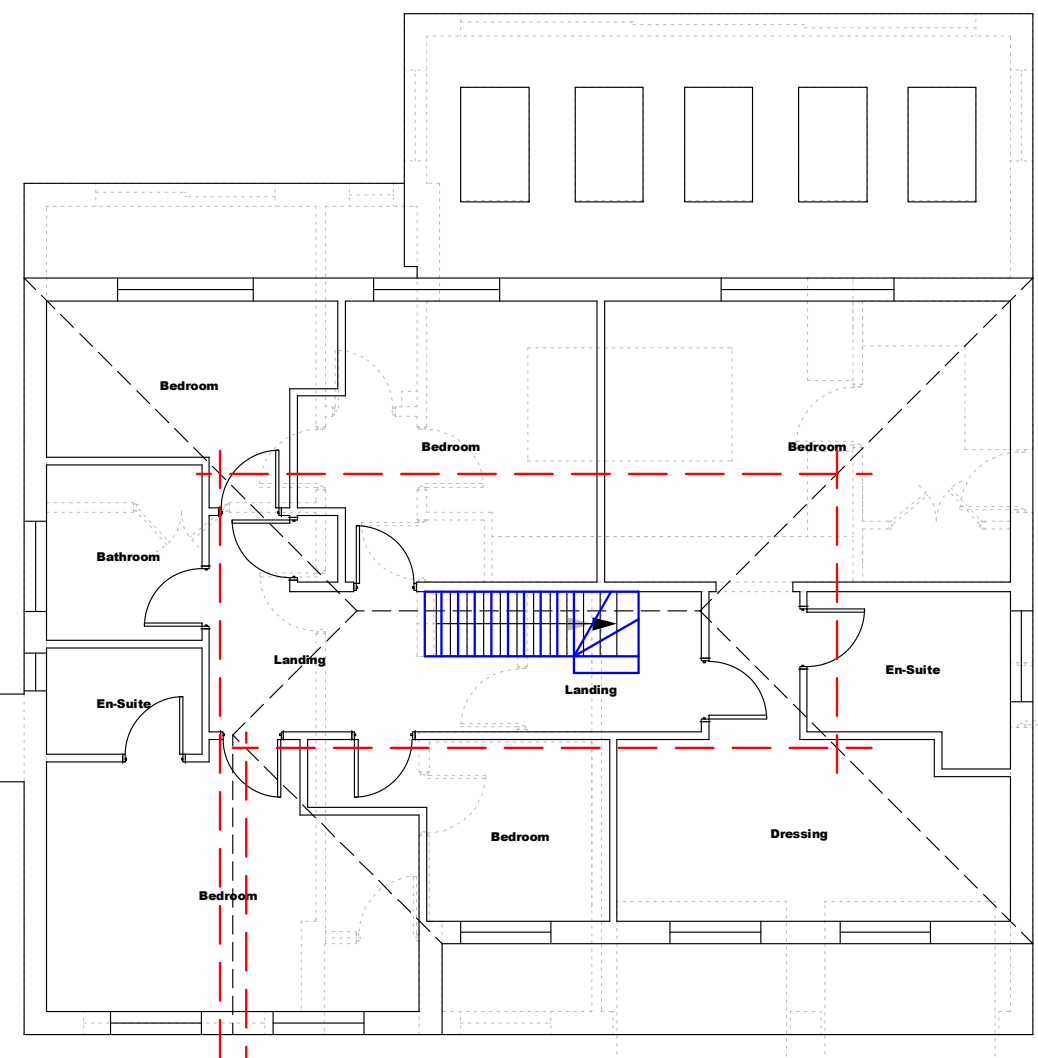


Proposed First Floor Plan 1:100

0 1 2 3 4 5m
© MDT Design

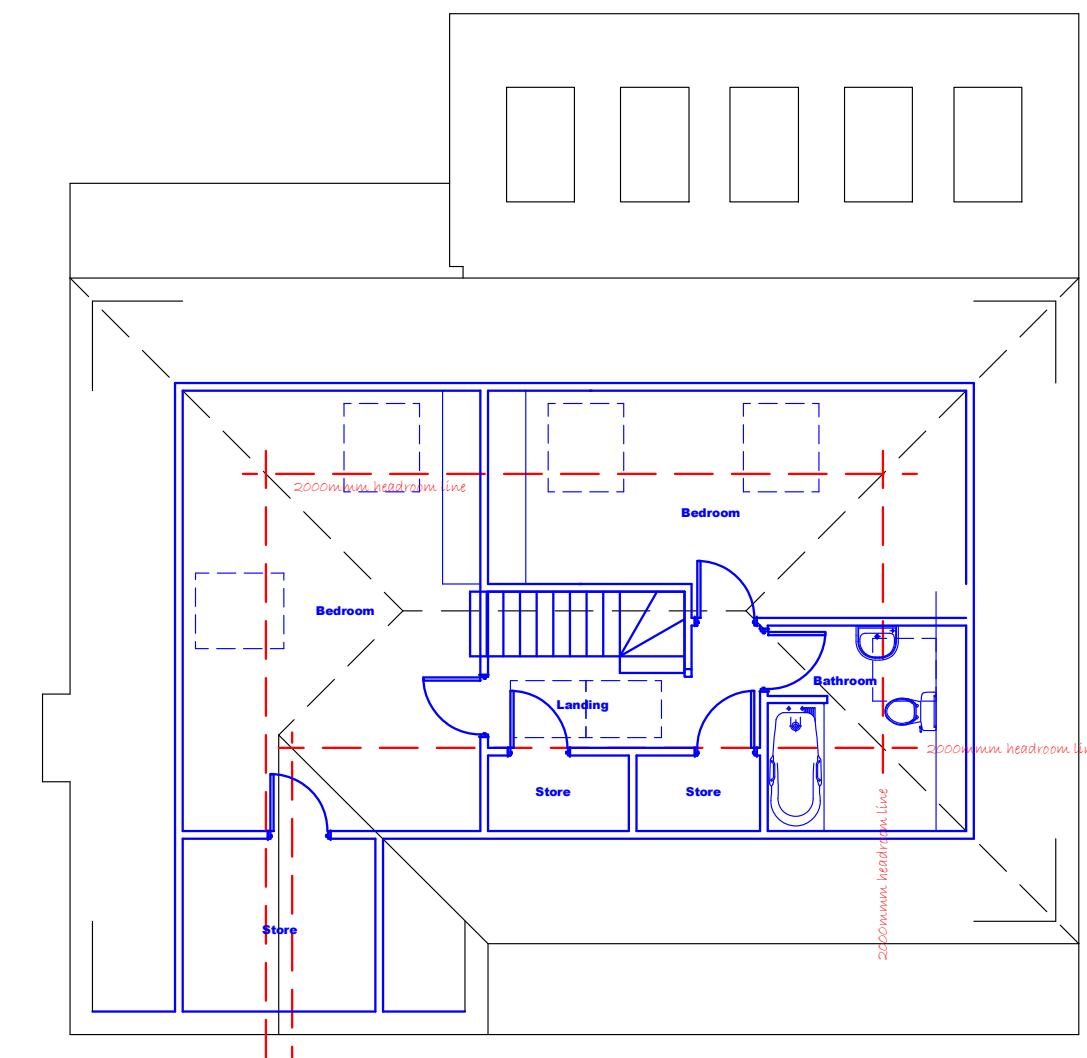


Proposed Second Floor Plan 1:100

0 1 2 3 4 5m
© MDT Design

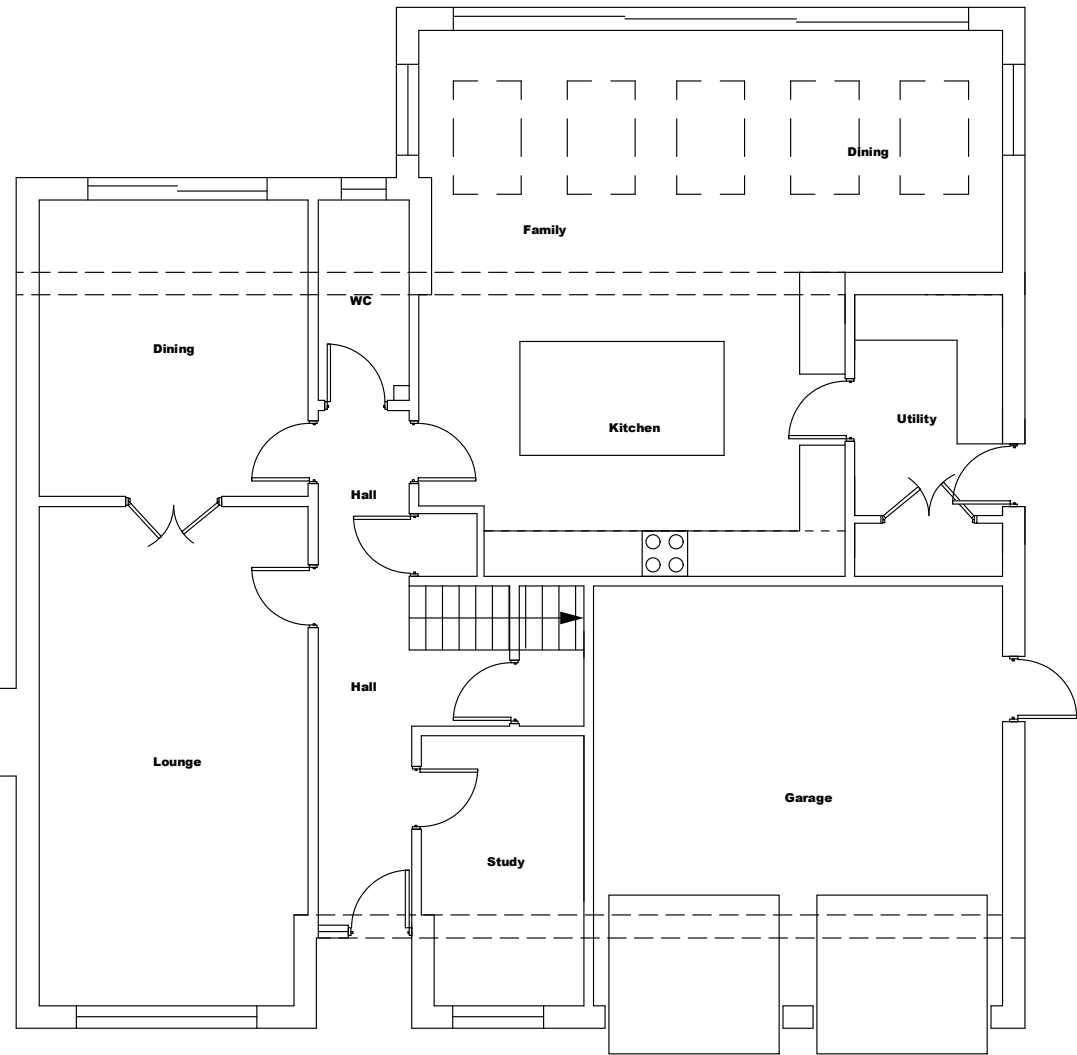


Existing Ground Floor Plan 1:100

0 1 2 3 4 5m
© MDT Design

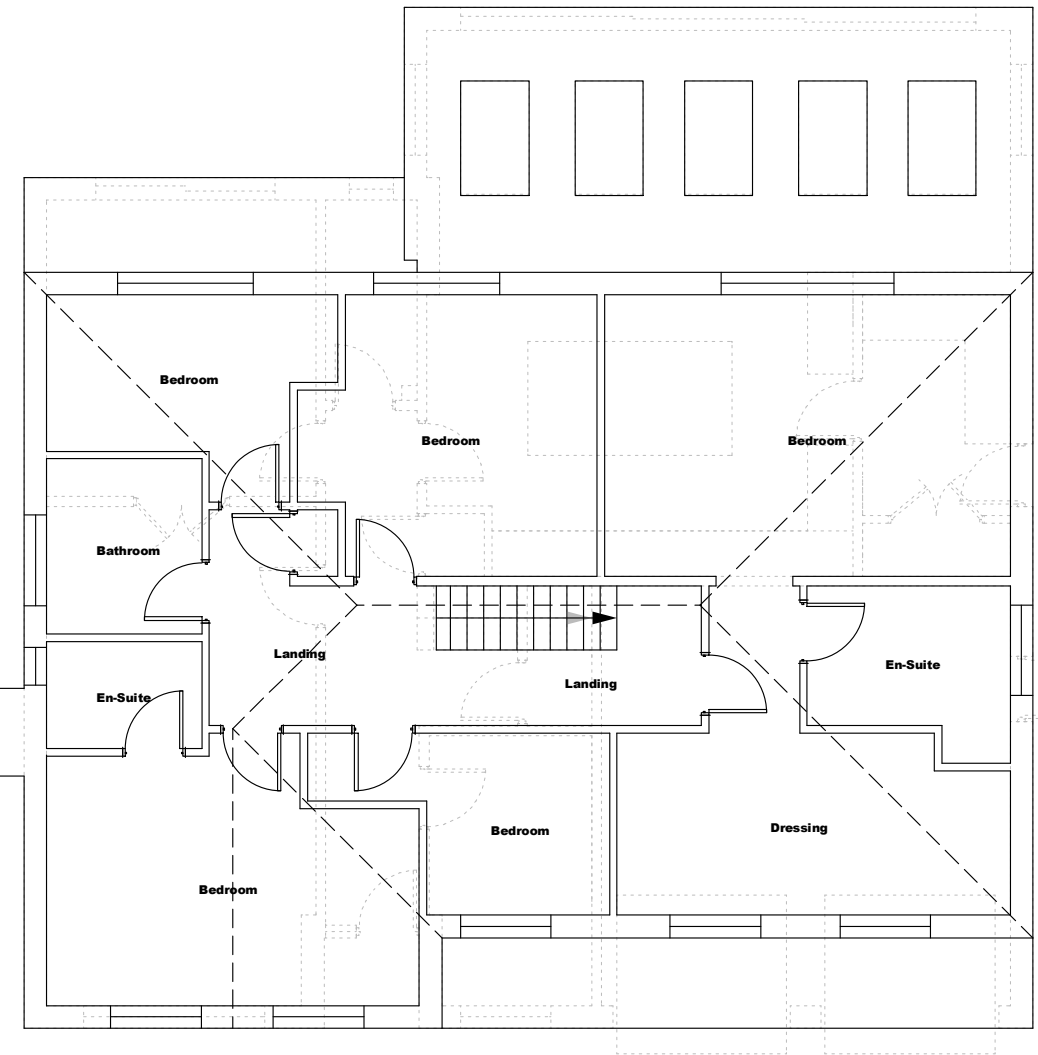


Existing First Floor Plan 1:100

0 1 2 3 4 5m
© MDT Design

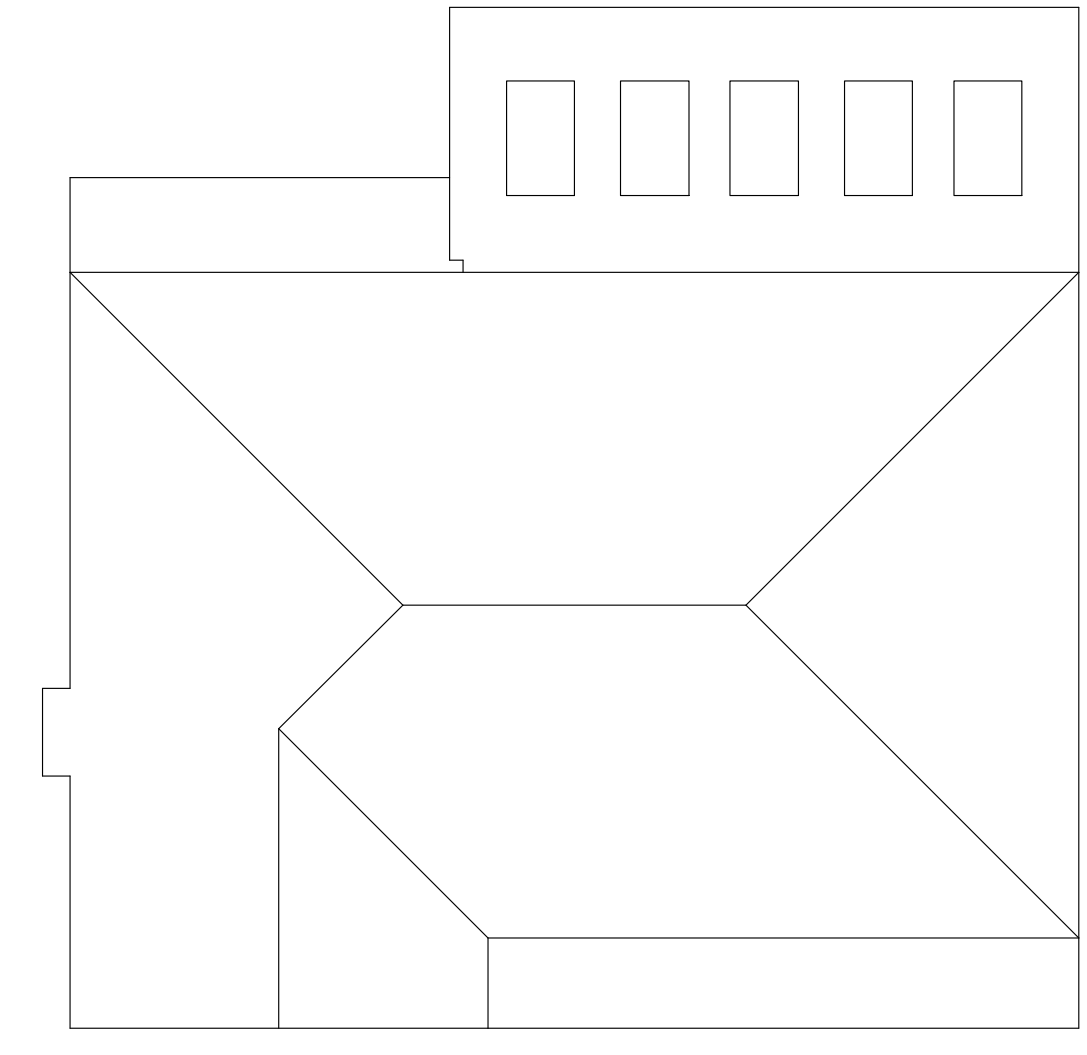

Existing Roof Plan 1:100

0 1 2 3 4 5m
© MDT Design

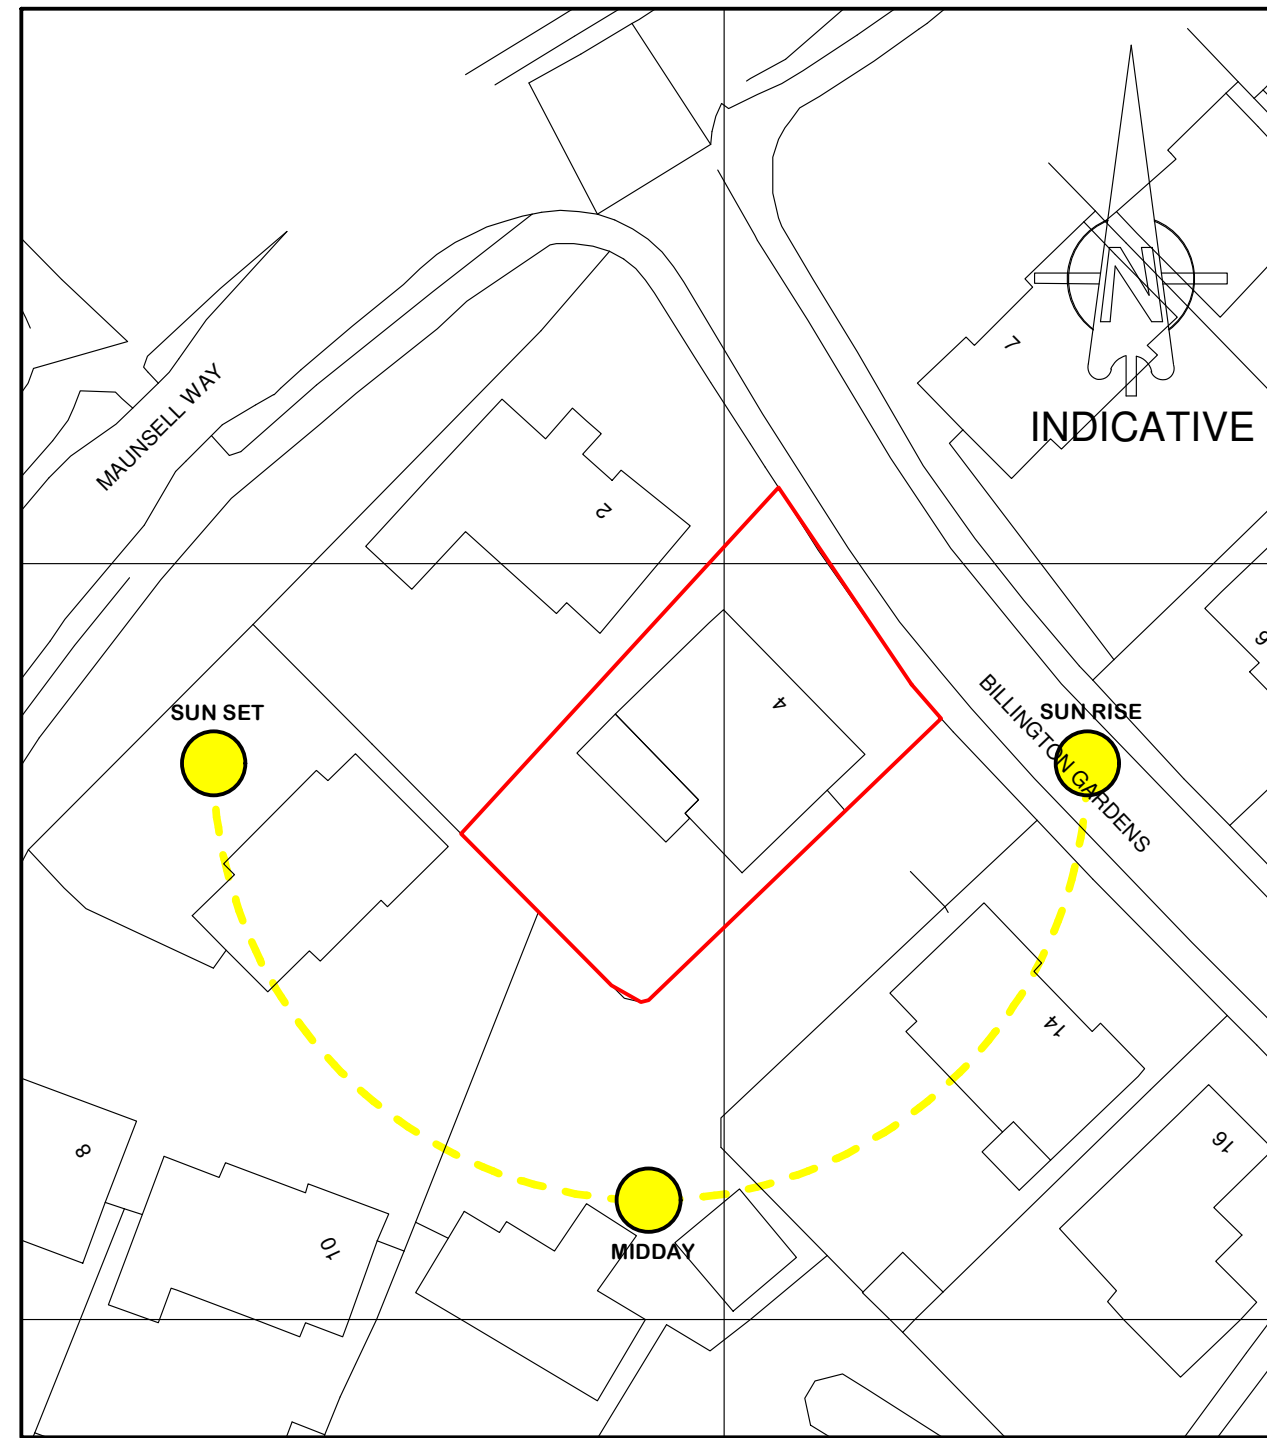

Ordnance Survey (c) Crown Copyright 2021. All rights reserved. Licence number 100022432

Site Plan 1:500

0 10 20 30 40

Important Notes

It is the sole responsibility of the building owner to draw up all legal agreements with adjoining property owner to cover the over hanging of any fascias, gutters, foundations or any part of the building. mdt design can not be held responsible in any way whatsoever for any legal costs or other costs incurred through any neighborhood disputes.

It is the sole responsibility of the building owner to comply with the party wall act 1976 mdt design can not be held responsible in any way if non compliance is adopted.

use figured dimensions only.

all dimensions in millimetres only unless stated otherwise.

all clients and contractors to check all drawings and to verify all dimensions on site prior to works commencing. any discrepancies in dimensions or boundary locations are to be brought to the attention of mdt design immediately before any further works take place on site.

this drawing is the copyright of mdt design and may not be copied, altered or reproduced in any form or passed to a third party without the written consent of mdt design

Building Regulation Drawing Only

Drawing to be read in conjunction with Structural Engineer's details under separate cover. All Structural elements indicative in appearance only. Refer to Structural Engineer's report for detail & design of structural elements and connections. Contractor to determine installation heights of beams & padstones on site as required.


All setting out dimensions to be checked on site by contractor prior to starting work.

Work carried out before building regulation approval at client's own risk.

Specifications subject to change until building regulation (full plans) approval has been issued.

Client to contact Southern Water to accurately locate mains sewer positions, depths and diameters, prior to any work commencing on site.

revisions

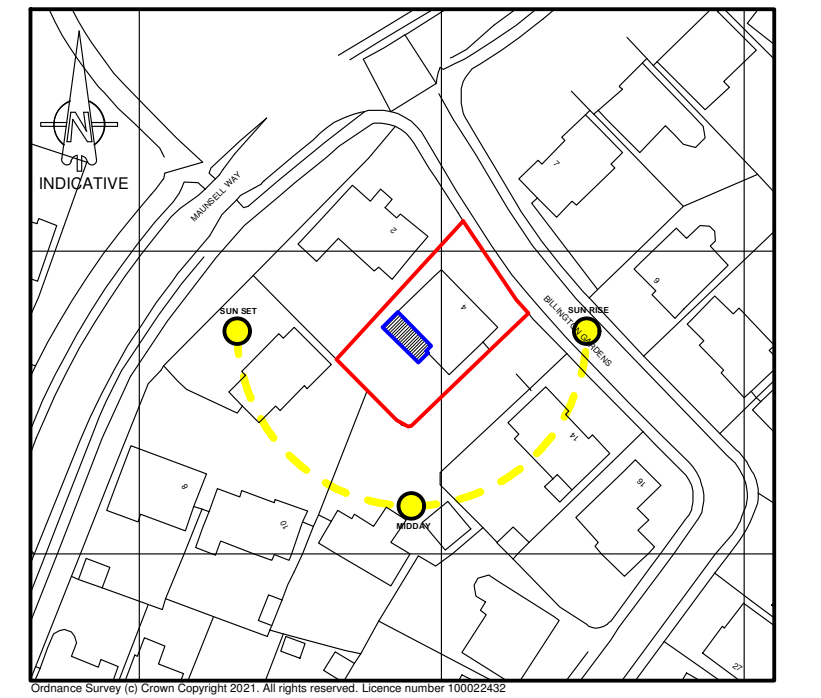

Location Plan 1:1250

project

4 Billington Gardens
Hedge End
Southampton
Hampshire
SO30 2RY

client

Mr & Mrs West

drawing

Proposed Alterations

stage

Stage 1 - Survey

Stage 2 - Design

scale

1:100 & 1:50@A1

date

May 2023

job no._

2846/10_

drwg no._

05_

revision

C

The Design Loft, Silver Birches
Allington Lane
Southampton
Hampshire
SO30 3HQ

T. 023 8069 3924
M. 07881 587261
E. info@mdtdesign.co.uk
W. www.mdt design.co.uk

