


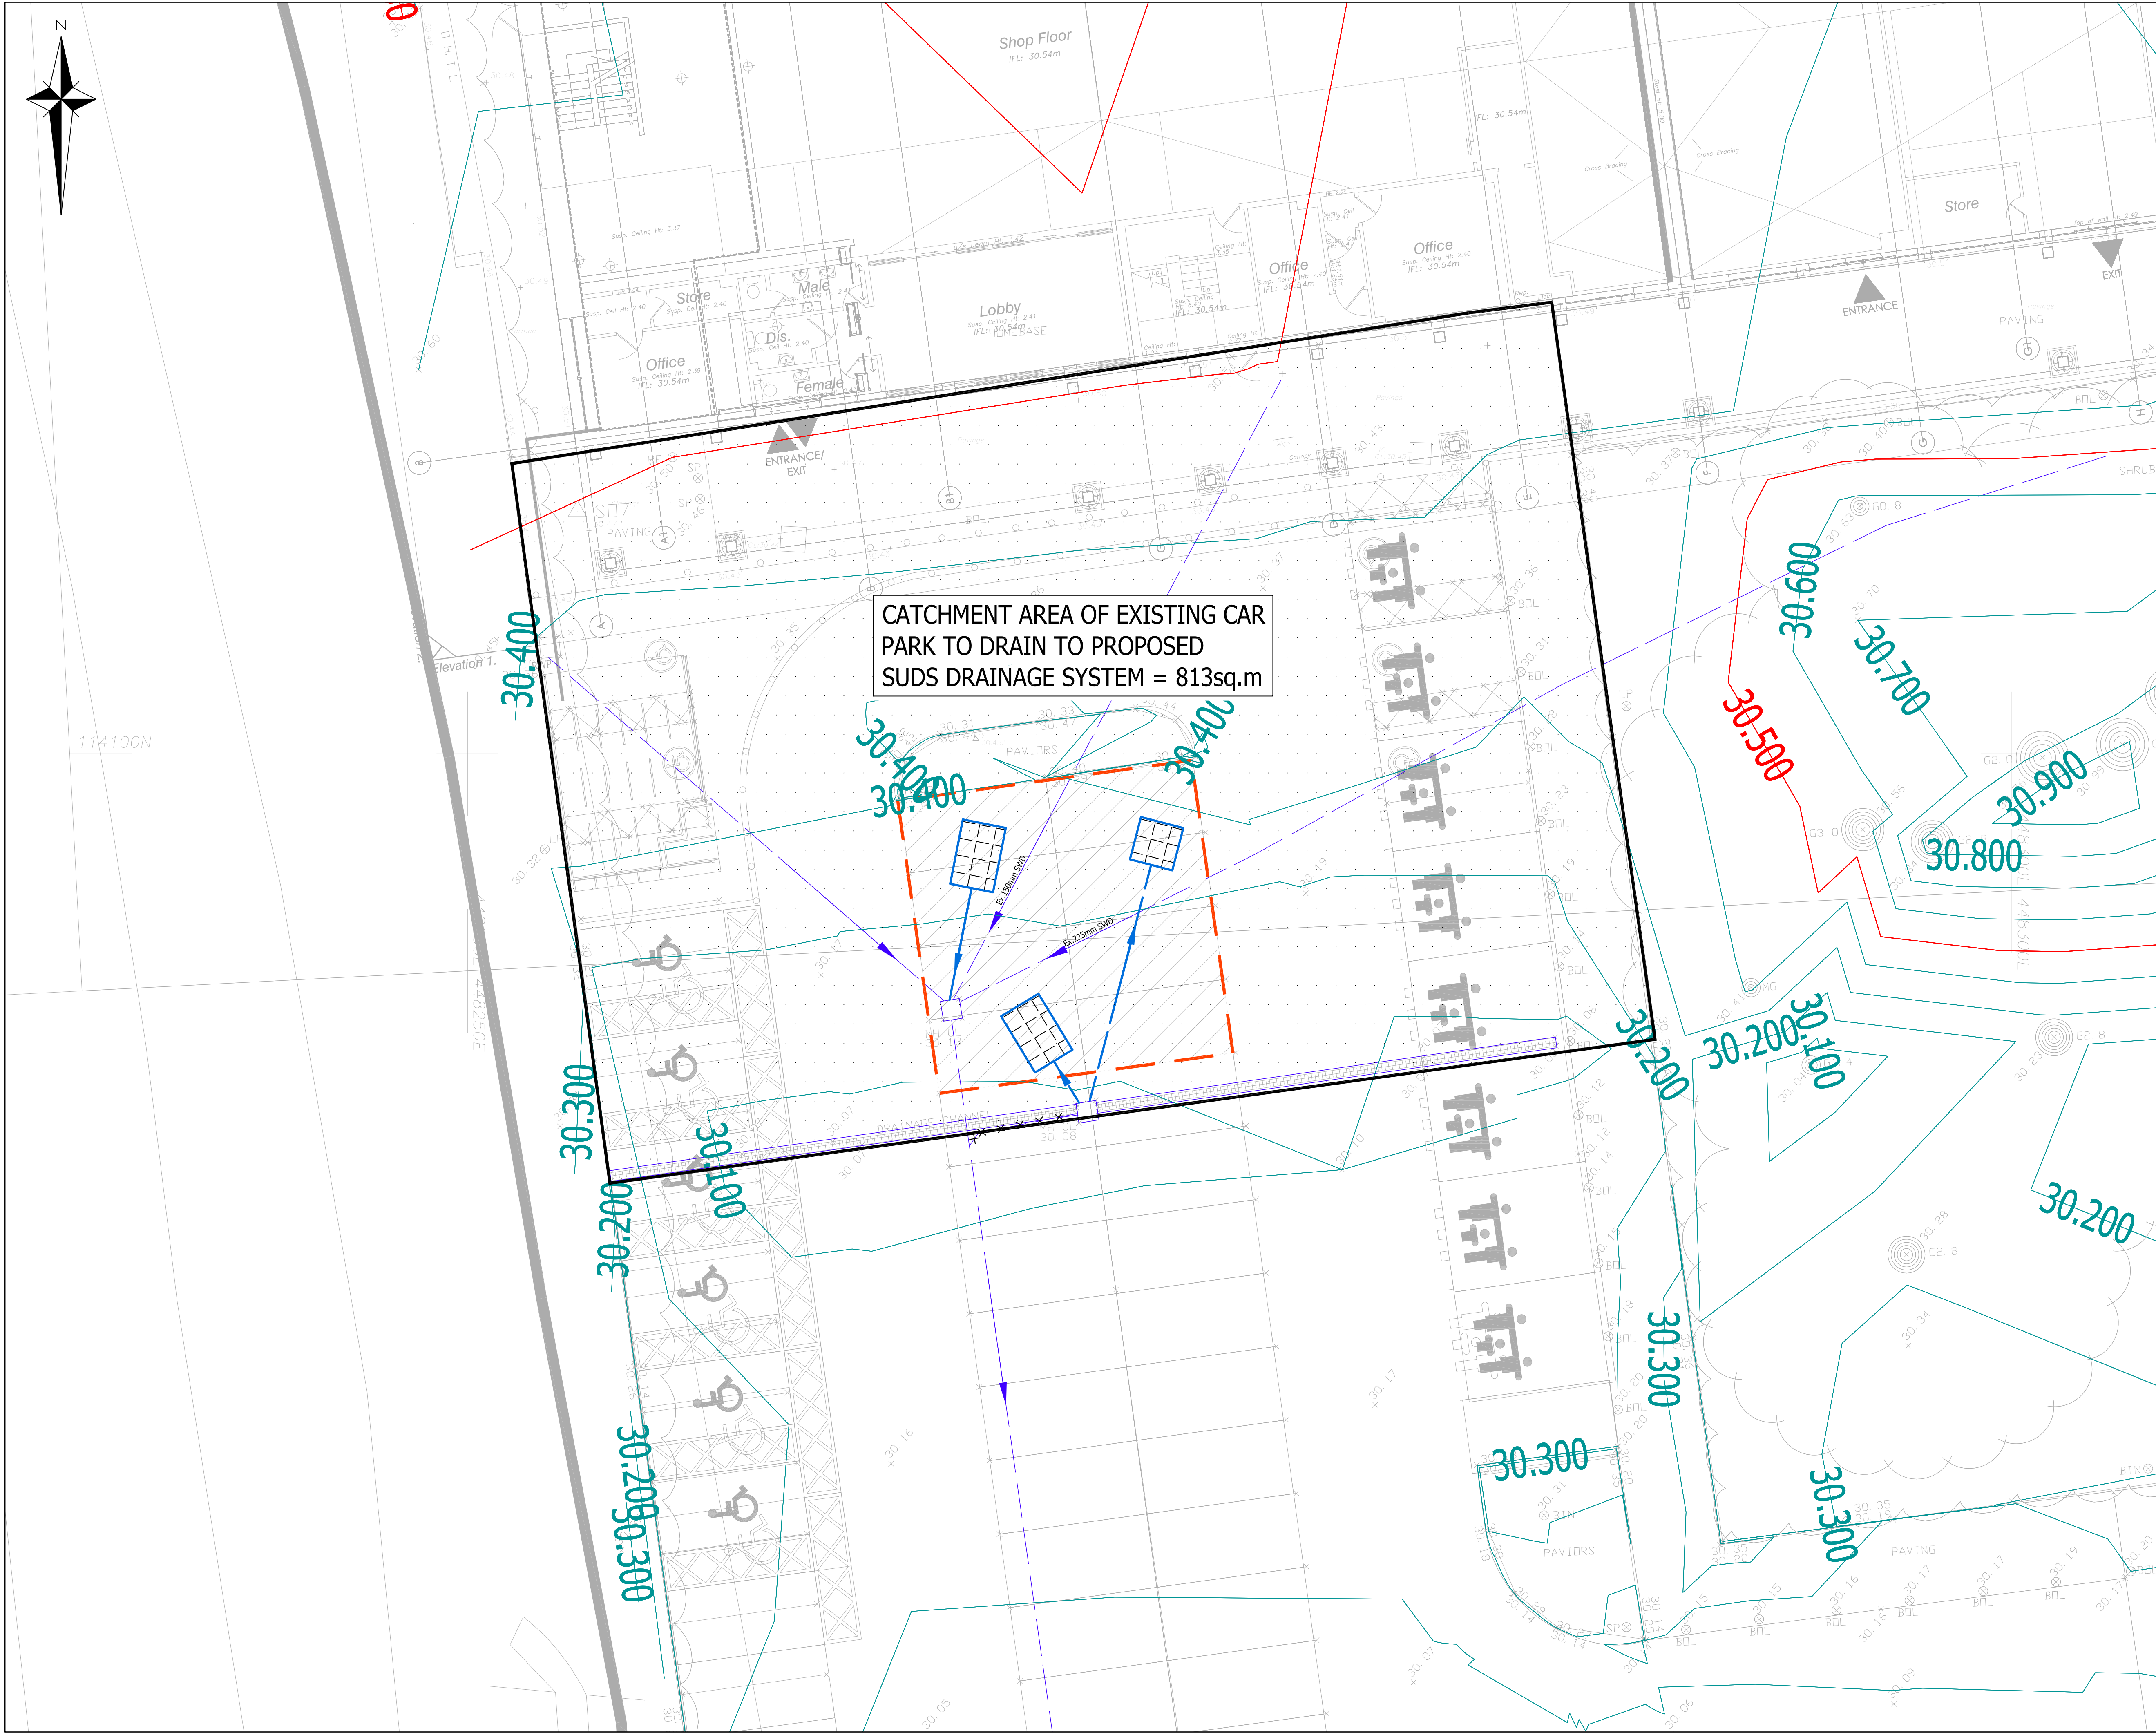

- GENERAL NOTES
1. The location, size, depth and identification of existing services that may be shown or referred to on this drawing have been assessed from non intrusive observations, record drawings or the like. The contractor shall safely carry out intrusive investigations, trial holes or soundings prior to commencing work to satisfy himself that it is safe to proceed and that the assessments are accurate. any discrepancies shall be notified to gta prior to works commencing.
 2. Tender or billing drawings shall not be used for construction or the ordering of materials.
 3. Do not scale. All dimensions and levels to be site confirmed.
 4. This drawing shall be read in conjunction with all relevant architects, consultants drawings and specifications, together with H&S plan requirements.
 5. Copyright : This drawing must not be copied, amended nor reproduced without the prior written agreement of gta.
 6. All drawings specifications and recommendations made by gta are subject to Local Authority and other relevant Statutory Authorities approval. Any works or services made abortive due to the client proceeding prior to these approvals is considered wholly at the Clients risk. gta hold no responsibility for resulting abortive works or costs.

T3	DRAWING TITLE CHANGED	28.11.22	JR	MR
T2	DRAWING TITLE CHANGED	17.10.22	JR	MR
T1	INITIAL ISSUE	03.10.22	JR	MR
Rev	Amendments	Date	Dsn	Chk
Status TENDER				
Client				
CBRE UK PROPERTY PAIF NOMINEE HOLDING LIMITED				
Architect				
BLACK ARCHITECTURE				
Project				
HEDGE END 2 RETAIL PARK SOUTHAMPTON				
Title				
SUDS DRAINAGE CAR PARK CATCHMENT AREA				
Date		Scale @ A1		
SEPTEMBER 2022		1:100		
Clients Ref.		Project Ref.		
		11073		
gta Civils & Transport Maple House, 192-198 London Road, Burgess Hill, West Sussex, RH15 9RD Tel.01444 871444 Web: www.gtacivils.co.uk				
Drawing Number			Rev.	
11073/1602			T3	