


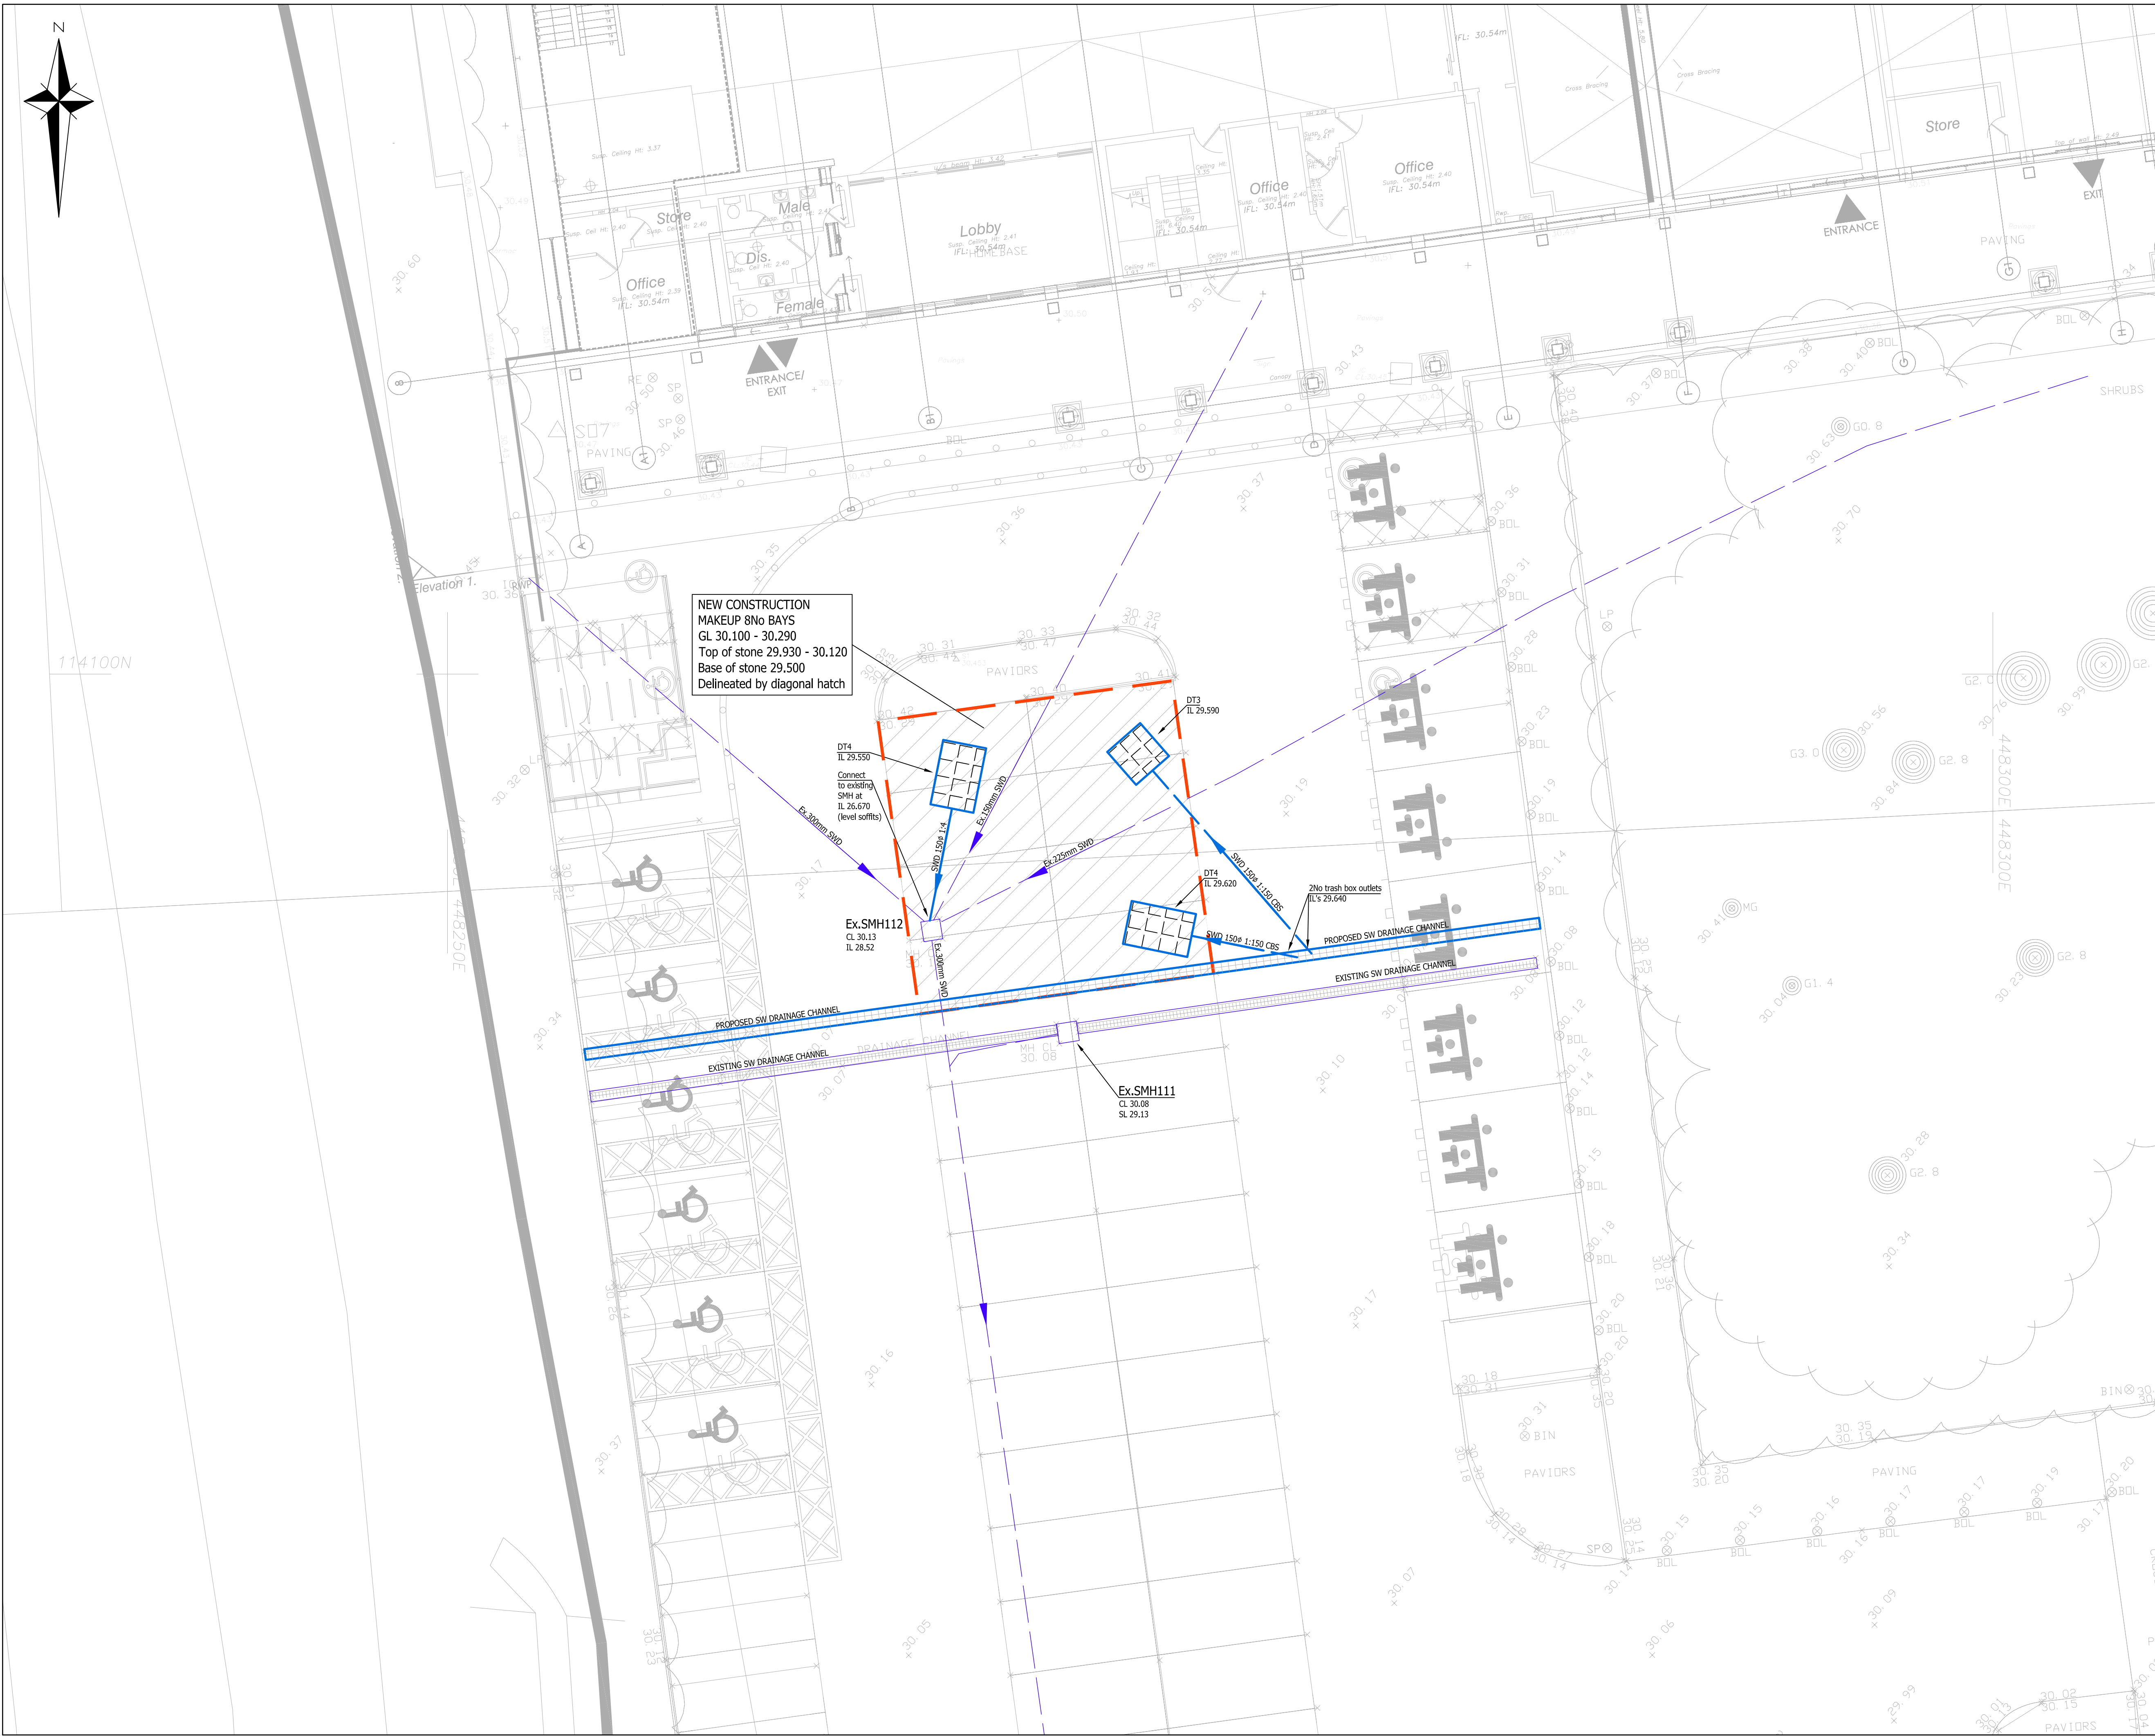

- GENERAL NOTES**
1. The location, size, depth and identification of existing services that may be shown or referred to on this drawing have been assessed from non intrusive observations, record drawings or the like. The contractor shall safely carry out intrusive investigations, trial holes or soundings prior to commencing work to satisfy himself that it is safe to proceed and that the assessments are accurate. Any discrepancies shall be notified to gta prior to works commencing.
 2. Tender or billing drawings shall not be used for construction or the ordering of materials.
 3. Do not scale. All dimensions and levels to be site confirmed.
 4. This drawing shall be read in conjunction with all relevant architects, consultants drawings and specifications, together with H&S plan requirements.
 5. Copyright : This drawing must not be copied, amended nor reproduced without the prior written agreement of gta.
 6. All drawings specifications and recommendations made by gta are subject to Local Authority and other relevant Statutory Authorities approval. Any works or services made abortive due to the client proceeding prior to these approvals is considered wholly at the Clients risk. gta hold no responsibility for resulting abortive works or costs.

KEY

- Existing surface water drain
- Proposed surface water drain
- Existing surface water channel
- Proposed surface water channel
- DT3 Distribution tank by SEL Type DT3, Dims 1416 x 1416 x 150mm
- DT4 Distribution tank by SEL Type DT4, Dims 2124 x 1416 x 150mm
- 8No bays to be dug out and reinstated with lined permeable sub-base and impermeable tarmac finish to match existing.

**REPLACEMENT BUILD-UP,
IMPERMEABLE TARMAC OVER
PERMEABLE SUB-BASE,
(LINED SYSTEM)**

ABBREVIATIONS

CBS	CONCRETE BED & SURROUND
CL	COVER LEVEL
DT	DISTRIBUTION TANK
Ex.	EXISTING
GL	GROUND LEVEL
IL	INVERT LEVEL
SL	SUMP LEVEL
SW	SURFACE WATER
SWD	SURFACE WATER DRAIN

T4	DRAWING TITLE CHANGED	28.11.22	JR	MR
T3	DRAWING TITLE CHANGED	17.10.22	JR	MR
T2	REPLACEMENT BAYS BORDERED IN RED	03.10.22	JR	MR
T1	INITIAL ISSUE	08.09.22	JR	MR
Rev	Amendments	Date	Dsn	Chk
Status				
TENDER				
Client				
CBRE UK PROPERTY PAIF NOMINEE HOLDING LIMITED				
Architect				
BLACK ARCHITECTURE				
Project				
HEDGE END 2 RETAIL PARK SOUTHAMPTON				
Title				
SUDS DRAINAGE CAR PARK				
Date		Scale @ A1	1:100	
SEPTEMBER 2022				
Clients Ref.		Project Ref.	11073	
 Civils & Transport Maple House, 192-198 London Road, Burgess Hill, West Sussex, RH15 9RD Tel.01444 871444 Web: www.gtacivils.co.uk				
Drawing Number			Rev.	
11073/1601			T4	