


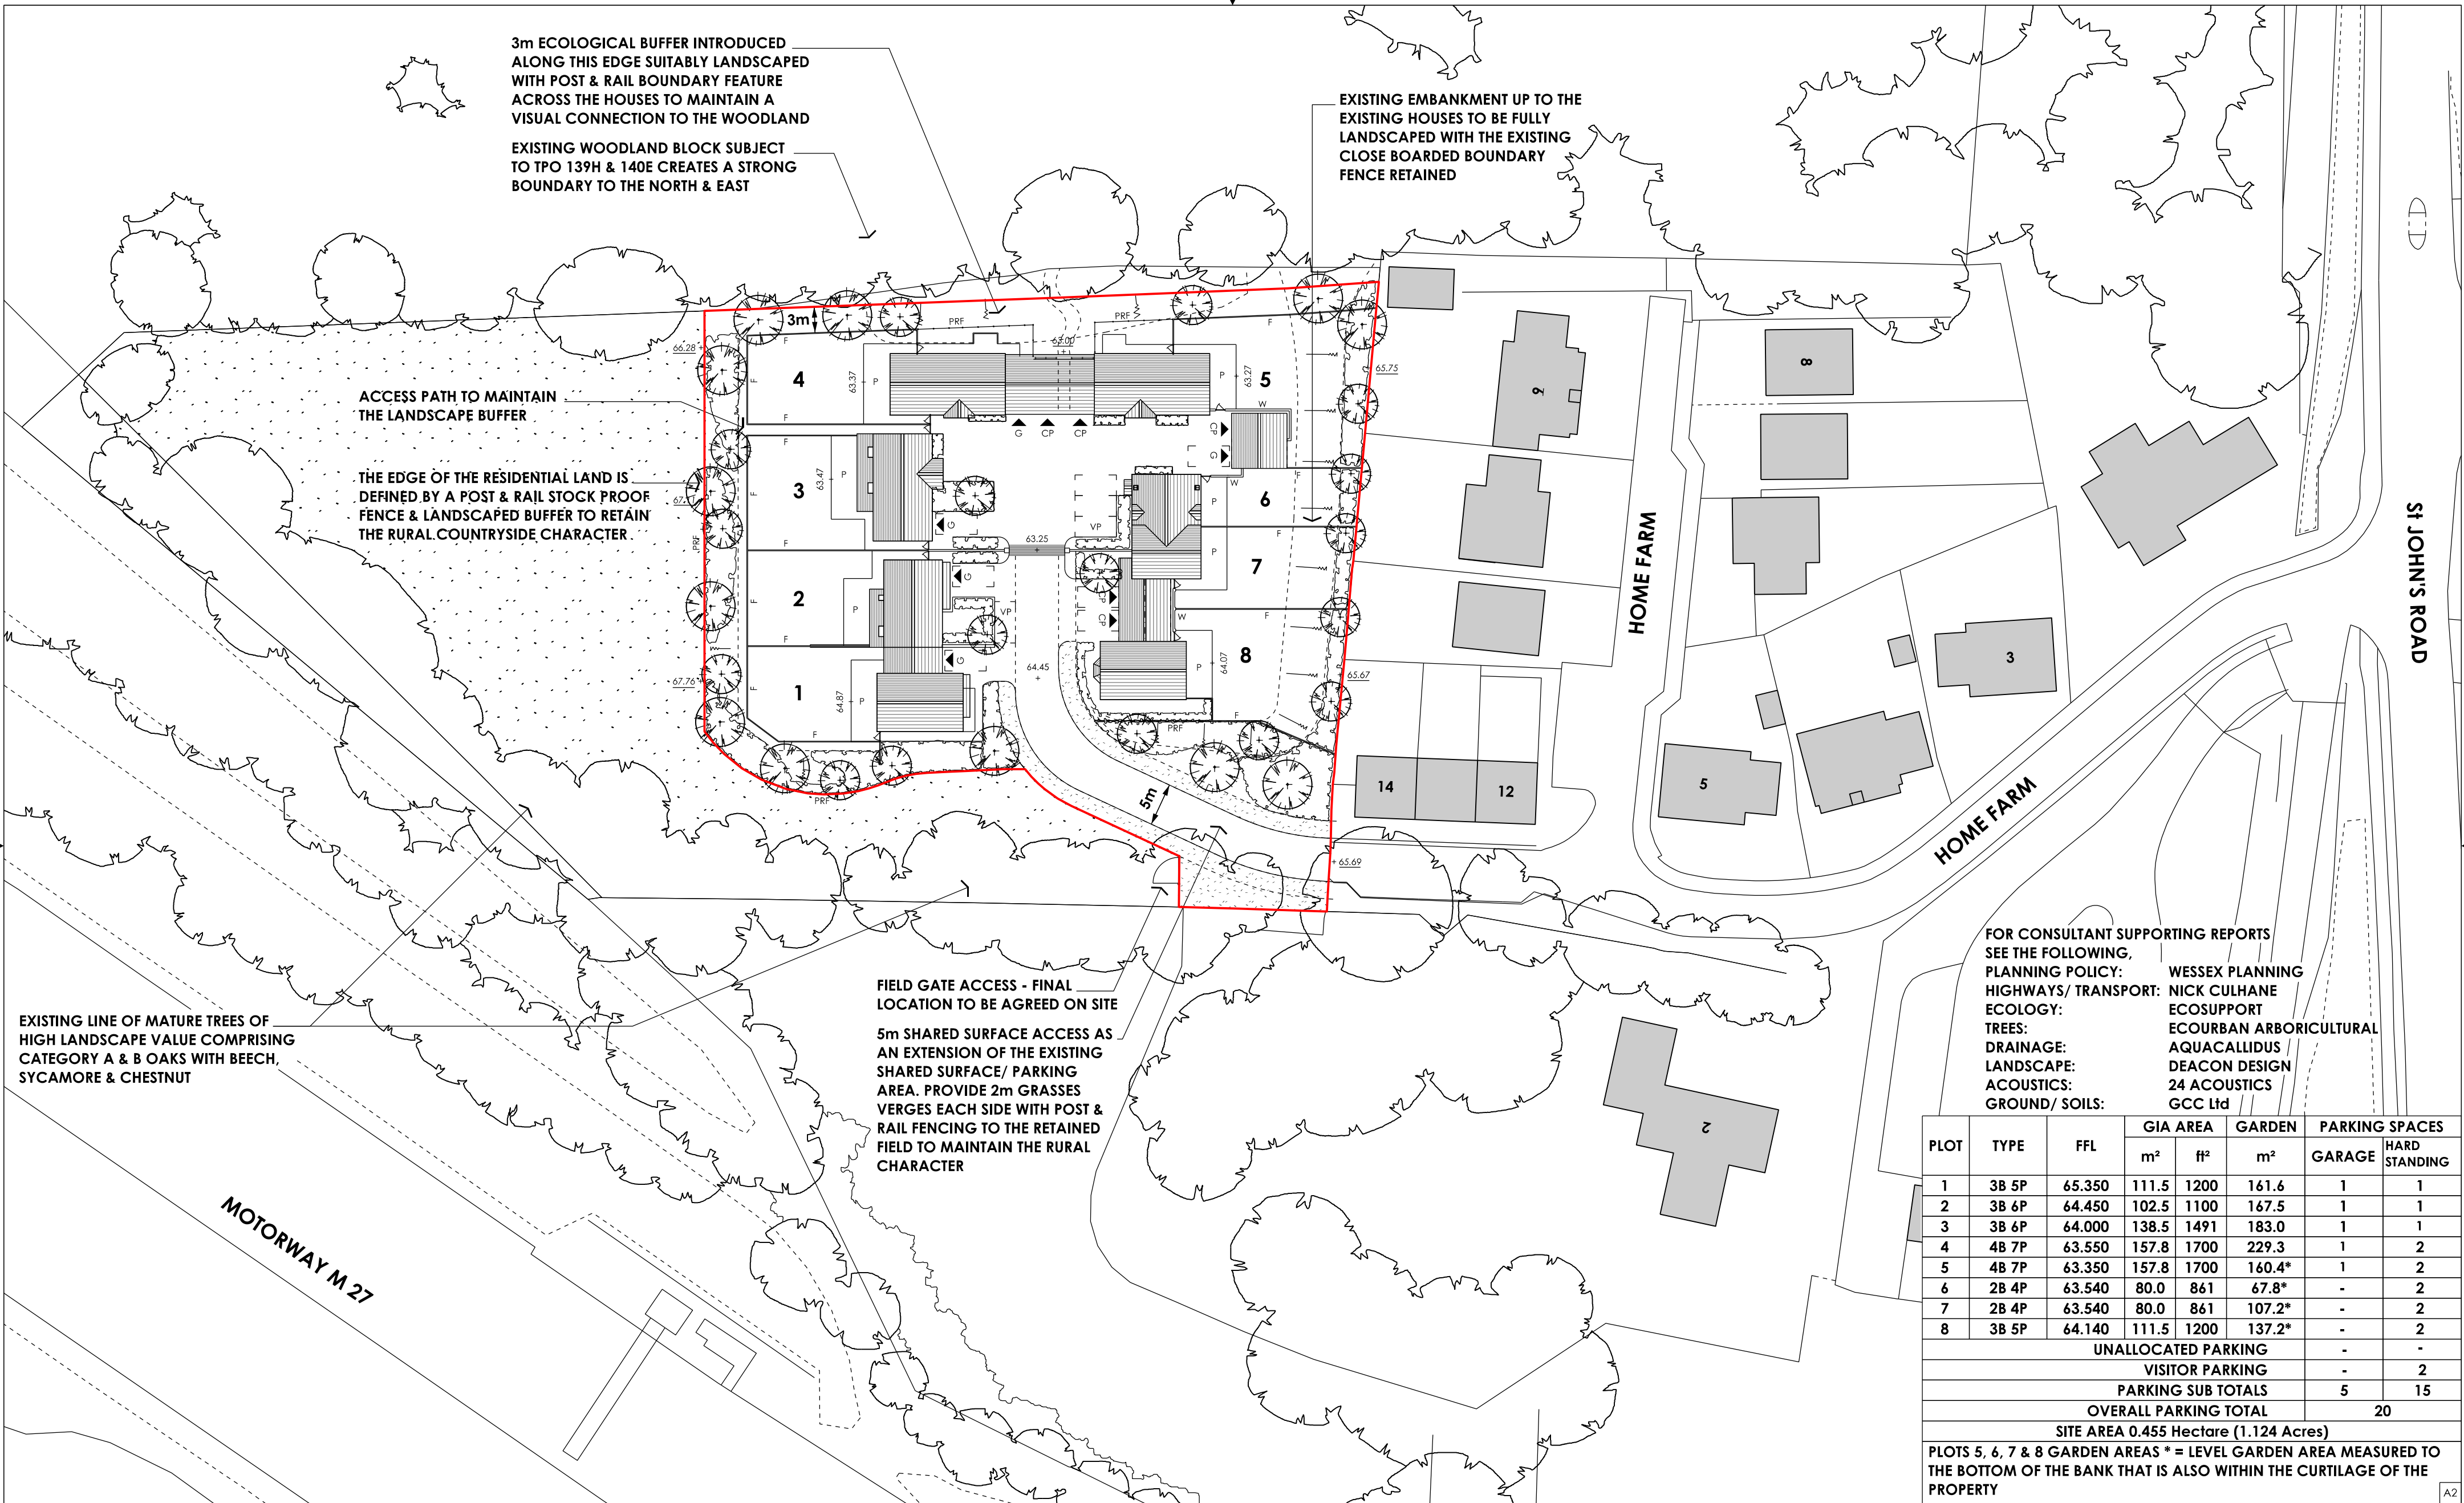

	PROPOSED HEDGE/ SHRUB PLANTING - SEE LANDSCAPE DESIGN FOR DETAILS	P	PATIO		TIMBER POST & RAIL FENCE WITH STOCK PROOF MESH		GARAGE INTERNAL DIMENSION MIN 6 x 3 m
	PROPOSED NEW TREE - SEE LANDSCAPE DESIGN FOR DETAILS		GATE		2m WIDE GRASSED SERVICE MARGIN		OPEN SIDED CAR PORT
	EXISTING TREES	W	BRICK WALL	+ 63.95	EXISTING GROUND LEVEL		HARDSTANDING PARKING SPACE
		F	1.8m TIMBER FENCE	+ 63.95	PROPOSED LEVEL		VISITOR PARKING SPACE

POPE PRIESTLEY ARCHITECTS

ARCHITECTURE | TOWN PLANNING | URBAN DESIGN

12A, VICARAGE FARM BUSINESS PARK, WINCHESTER ROAD, FAIR OAK, HAMPSHIRE SO50 7HD T: +44 (0)23 80335228 E: info@popepriestley.co.uk

CONTRACTORS MUST CHECK ALL DIMENSIONS ON SITE. ONLY FIGURED DIMENSIONS ARE TO BE WORKED FROM. DISCREPANCIES MUST BE REPORTED TO THE ARCHITECT BEFORE PROCEEDING. DRAWING WAS PREPARED IN MICROSTATION FORMAT. DRAWINGS EXPORTED IN OTHER FORMATS MAY DIFFER. REFER TO ORIGINAL DRAWING FOR TRUE FORMAT. THIS DRAWING IS COPYRIGHT © POPE PRIESTLEY ARCHITECTS. THE DRAWING HAS BEEN PRODUCED SPECIFICALLY FOR USE ON THIS PROJECT. POPE PRIESTLEY ARCHITECTS CANNOT BE HELD RESPONSIBLE FOR REUSE OF THIS INFORMATION BY OTHERS FOR ANY PURPOSE OTHER THAN FOR WHICH IT IS SPECIFICALLY INTENDED. THIS DRAWING REFLECTS STANDARDS AGREED FOR THE PROJECT AND CURRENT AT THE TIME OF PRODUCTION AND WILL NOT BE UPDATED IN ACCORDANCE WITH CHANGING LEGISLATION AND/ OR OTHER REQUIREMENTS.

SCALE BAR 10mm INTERVALS WHEN PRINTED AT TRUE SCALE

SCALE: A2 1: 500

DATE: 03.04.2023

AUTHOR: JT

CHECK: DP

HOME FARM HEDGE END HAMPSHIRE SO30 4DF

SITE LAYOUT

DRAWING STATUS: PLANNING ISSUE

DRAWING NO: PP1433/ 101

REVISION: P1