


Key
Denotes position of external plant unit

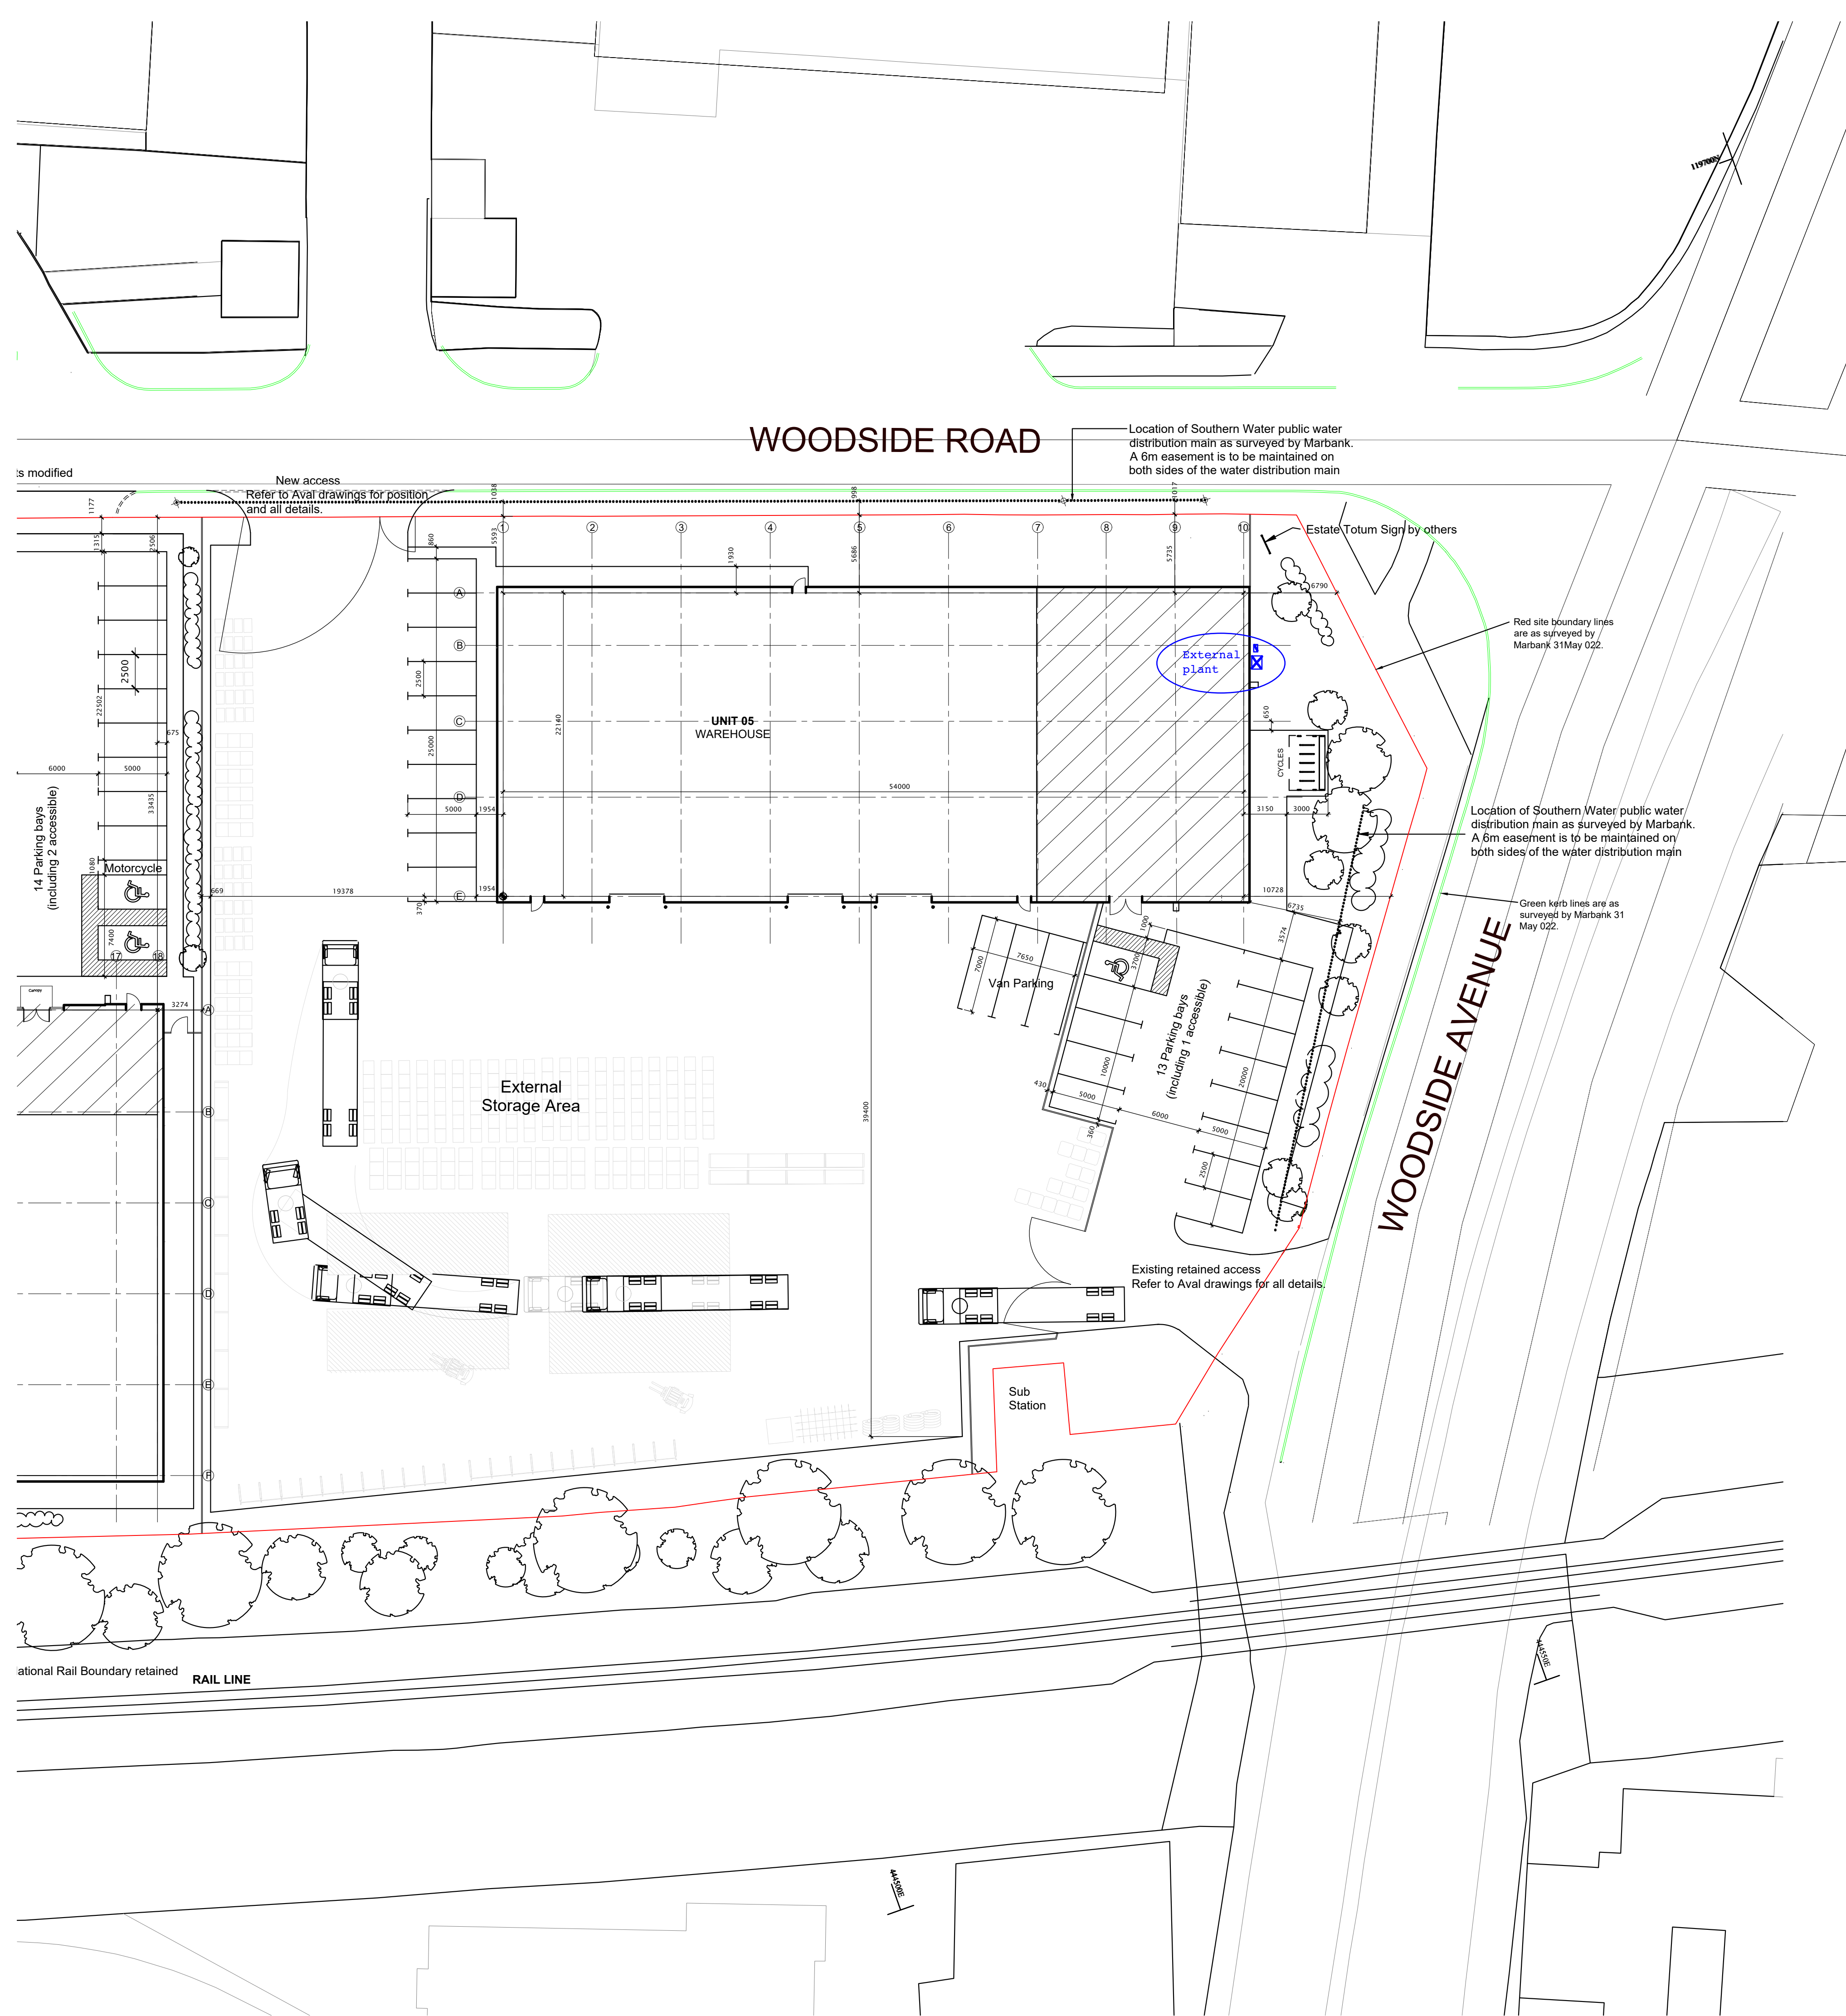

B. 21.10.22 Further external works dimensions added.
A. 22.08.22 Unit 5 yard southern kerb line adjusted.
REV.

PROJECT
Oxenwood Real Estate
Woodside Road
Eastleigh South

DRAWING
Proposed Site Layout Plan
Unit 5
External plant locations
15 June 023

SCALE	PAPER SIZE	DATE	DRAWN BY
1:250	A1	19.04.22	

DRAWING N°	REVISION
194.02.06	B

CAD REF. 194.02.06 B proposed site layout plan unit 5.dwg

