
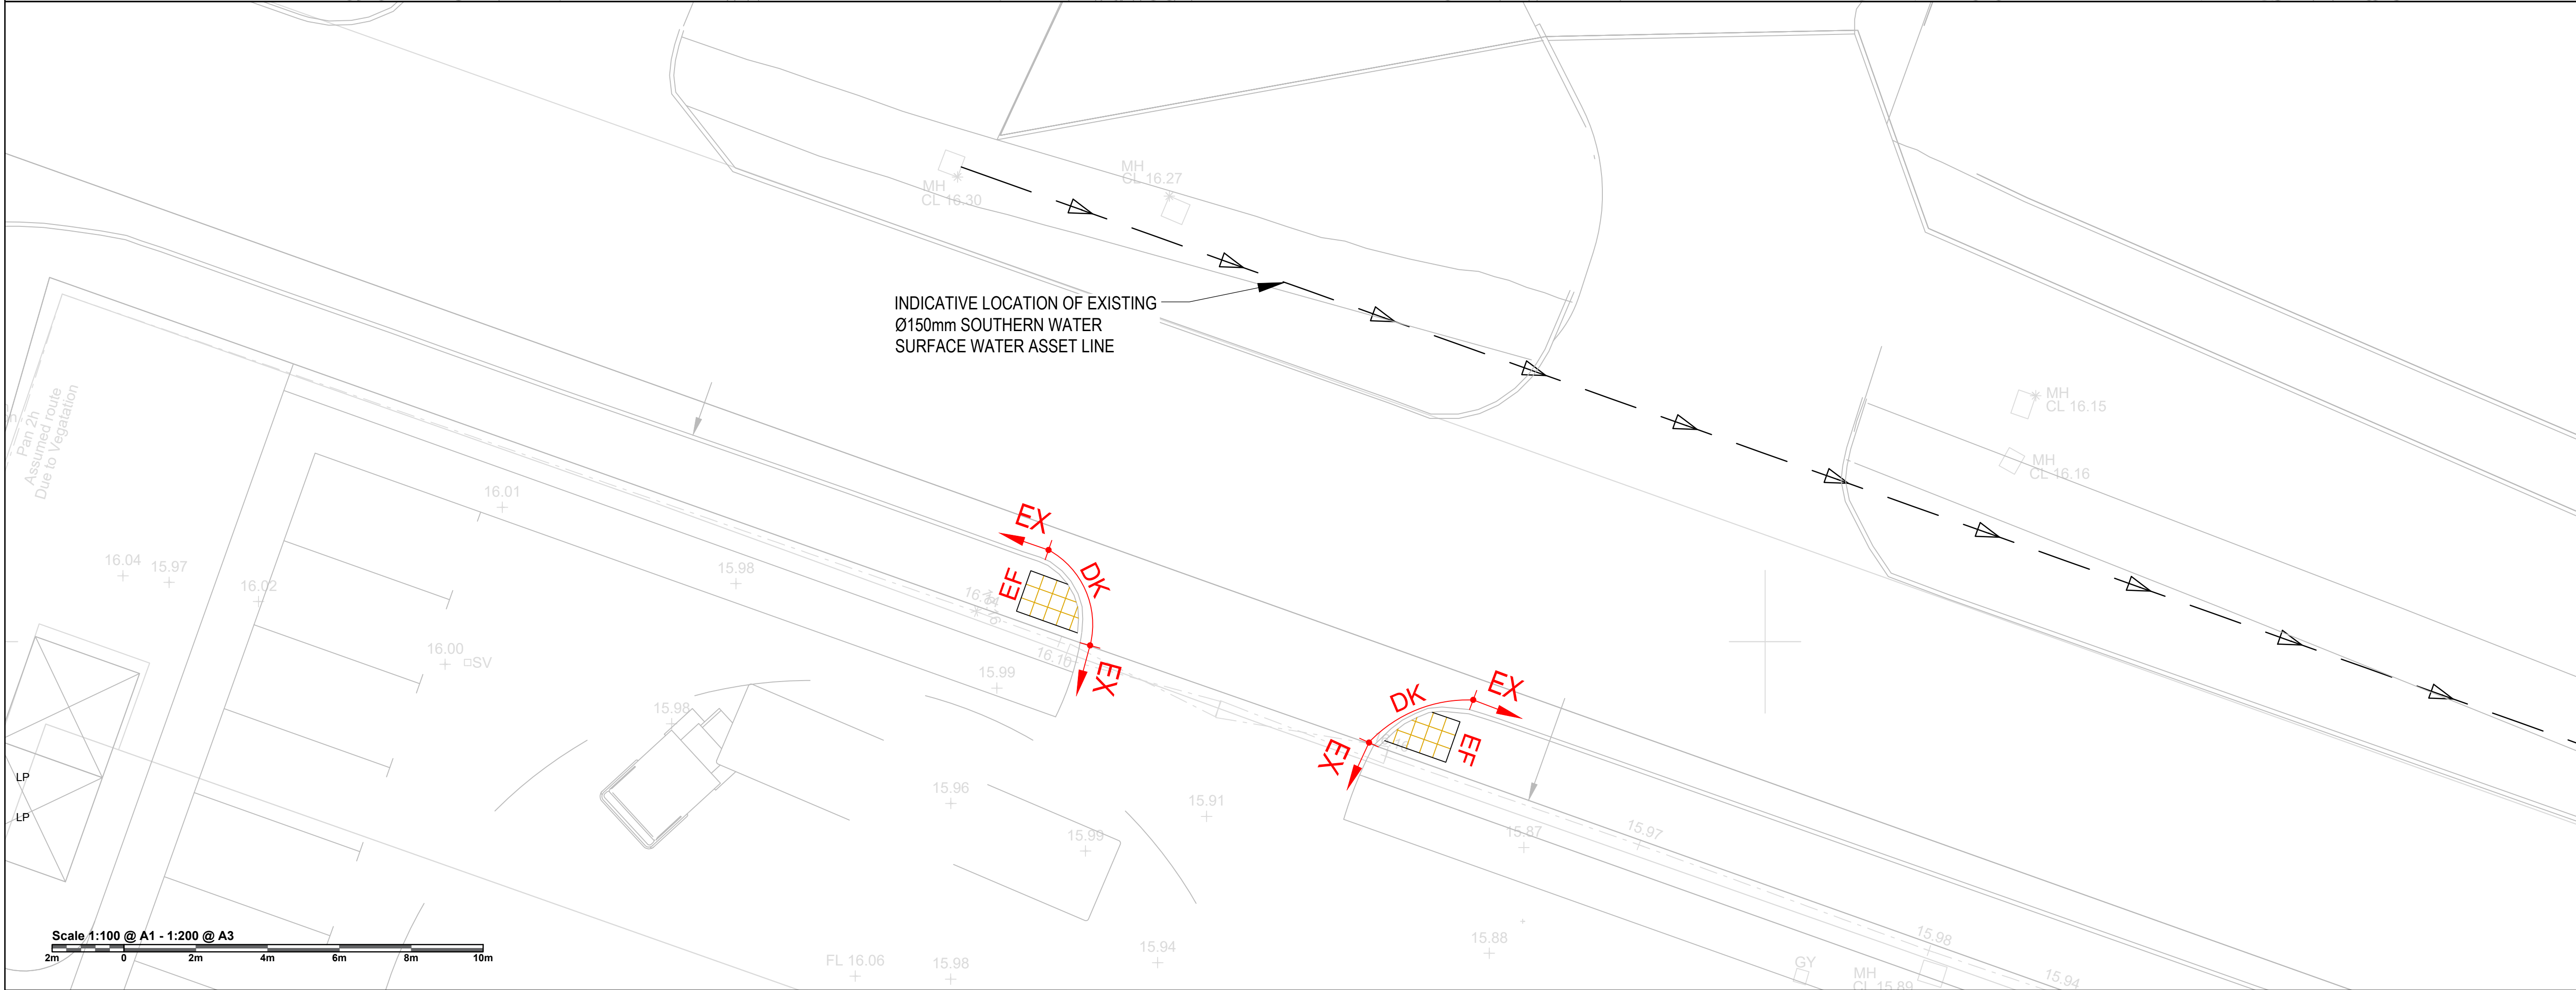


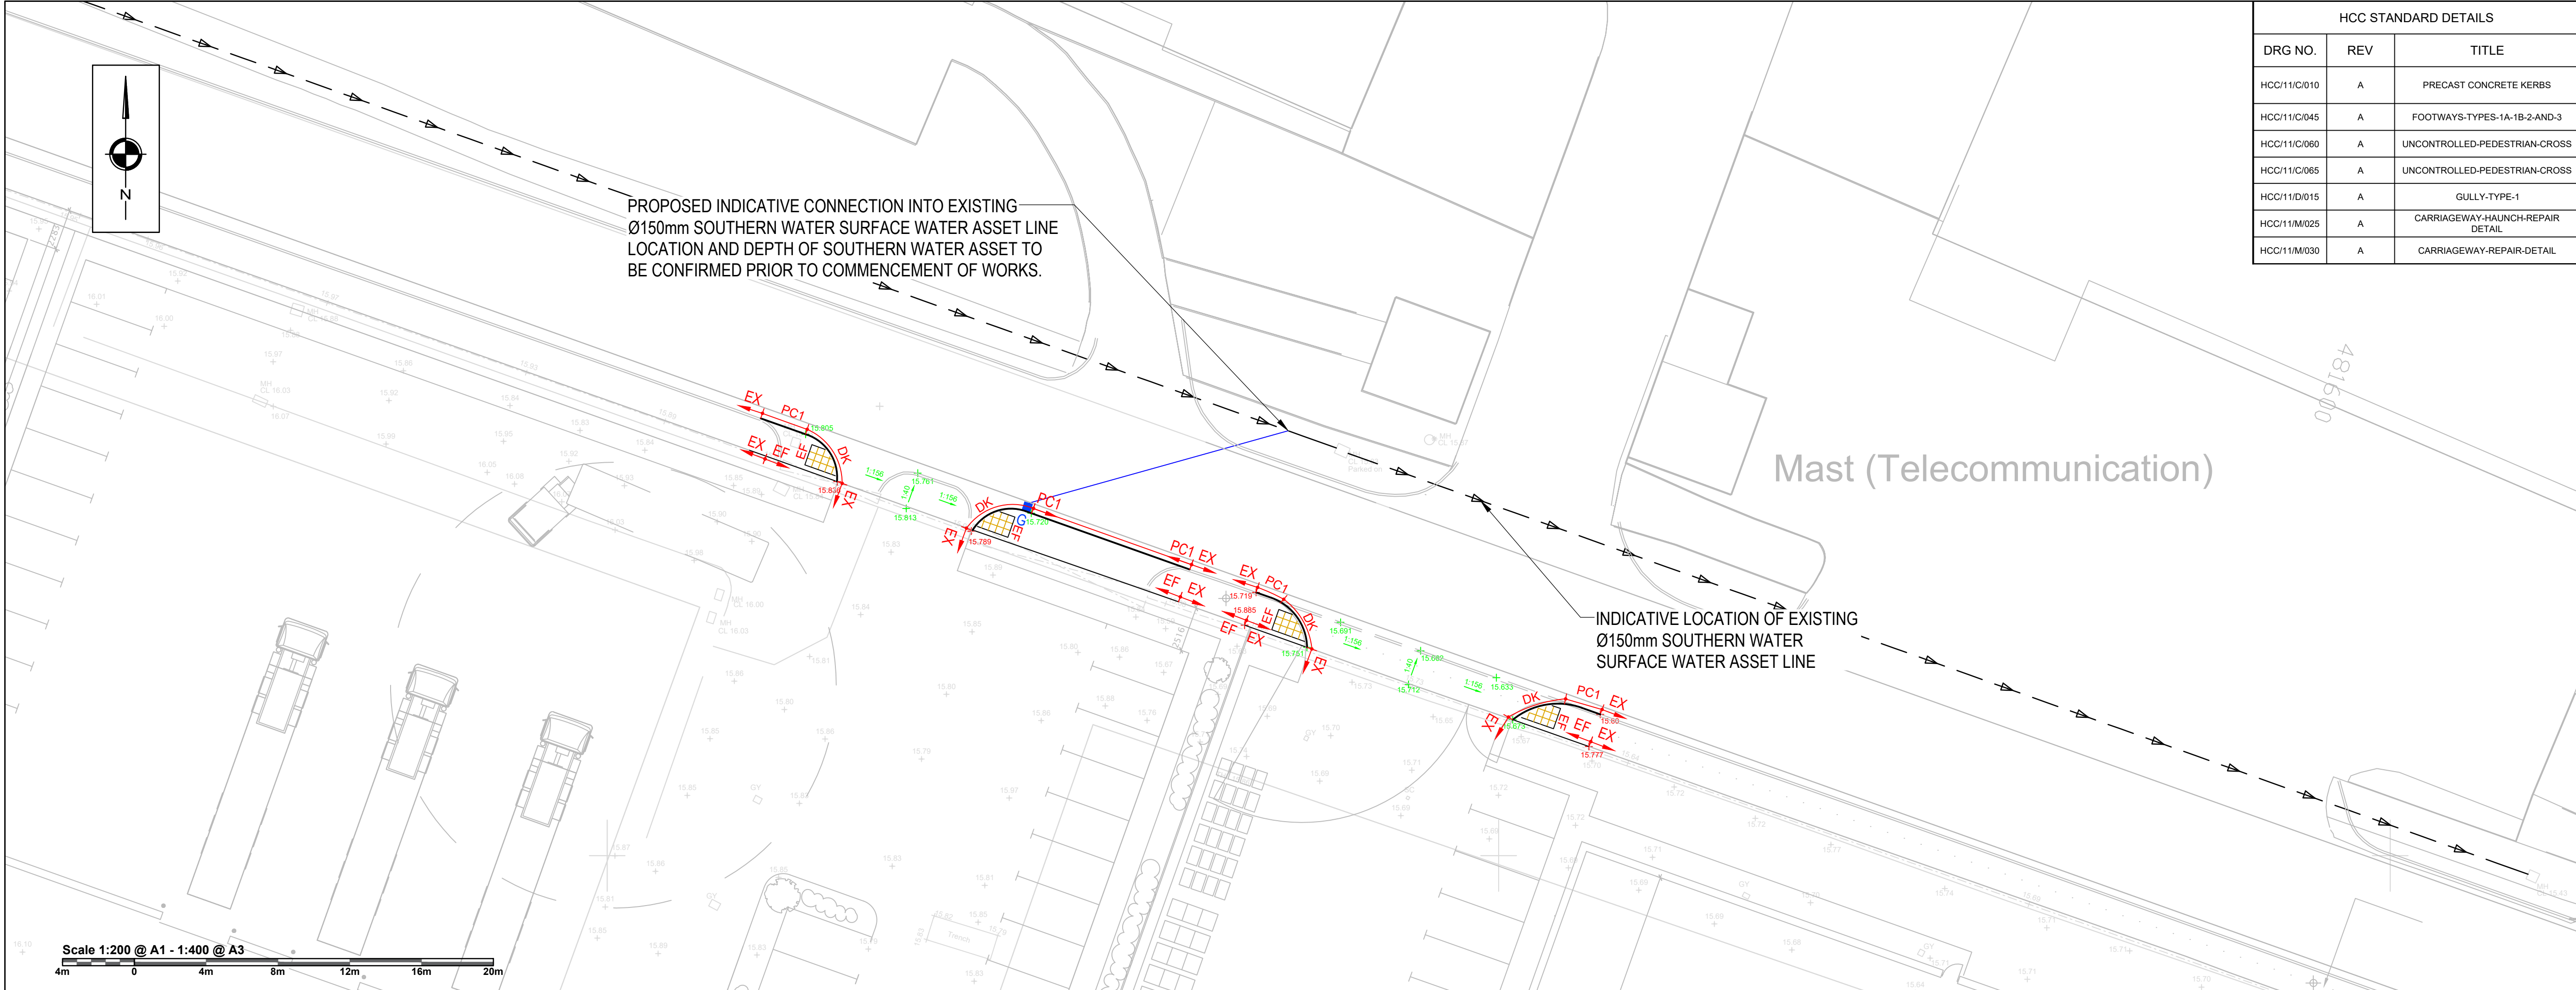

HCC STANDARD DETAILS		
DRG NO.	REV	TITLE
HCC/11/C/010	A	PRECAST CONCRETE KERBS
HCC/11/C/045	A	FOOTWAYS-TYPES-1A-1B-2-AND-3
HCC/11/C/060	A	UNCONTROLLED-PEDESTRIAN-CROSS
HCC/11/C/065	A	UNCONTROLLED-PEDESTRIAN-CROSS
HCC/11/D/015	A	GULLY-TYPE-1
HCC/11/M/025	A	CARRIAGEWAY-HAUNCH-REPAIR-DETAIL
HCC/11/M/030	A	CARRIAGEWAY-REPAIR-DETAIL

- NOTES
- 1) ALL DIMENSIONS ARE IN METERS UNLESS STATED OTHERWISE
 - 2) ALL WORK IS TO BE CARRIED OUT IN ACCORDANCE WITH THE SPECIFICATION FOR HIGHWAY WORKS AND LOCAL AUTHORITY GUIDANCE
 - 3) UNDERGROUND SERVICES ARE PRESENT IN THE AREA. CONTRACTOR IS TO CONFIRM THE PRECISE LINE AND DEPTH OF ANY SERVICES PRIOR TO THE COMMENCEMENT OF ANY EXCAVATION WORKS
 - 4) KERBS TO BE LAID IN ACCORDANCE WITH HCC STANDARD DETAILS.
 - 5) THE PROPOSED TIE IN DETAIL MUST BE IN ACCORDANCE WITH HCC STANDARD DETAILS: HCC11/M/025 (CARRIAGEWAY HAUNCH REPAIR DETAIL) AND HCC11/M/030 (CARRIAGEWAY REPAIR DETAIL)

KEY	
	PROPOSED KERB LINE
	PROPOSED FOOTWAY EDGING
	HALF BATTERED KERB TYPE HB2 WITH 125mm UPSTAND IN ACCORDANCE WITH DRG. HCC/11/C/010
	DROPPED CROSSING CONSISTING OF BULLNOSED KERB TYPE BN WITH 0 - 6mm UPSTAND AND TRANSITION KERBS EITHER SIDE IN ACCORDANCE WITH DRG. HCC/11/C/010
	EDGING KERB TO BE LAID IN ACCORDANCE WITH HCC/11/C/045
	EXISTING KERB TO REMAIN
	PROPOSED LEVELS
	EXISTING LEVELS
	EXISTING SOUTHERN WATER SURFACE WATER ASSET
	PROPOSED GULLY TO BE INSTALLED IN ACCORDANCE WITH HCC/11/D/015

REVISIONS			
REV	DESCRIPTION	DATE	BY
-	FIRST ISSUE	07/07/22	WR
A	SECOND ISSUE	19/01/23	WR
B	THIRD ISSUE	28/03/23	WR

Aval Consulting Group
Transportation Planning : Environmental Consultants
www.aval-group.co.uk, Email: contact@aval-group.co.uk
Company Number: 11922039

Client Name:
HAMPSHIRE COUNCIL

Project Title:
WOODSIDE ROAD, EASTLEIGH, SO50 4ET

Drawing Title:
**KERBS, DRAINAGE & LEVELS PLAN
SECTION 278 WORKS**

Date:	07.07.2022	Drawn By:	PR
Scale:	1:200 @ A1 1:400 @ A3	Checked:	WR
Status:	CONSTRUCTION	Approved:	AC

Drawing No:	Rev:
AVAL/91924/1100/001	B