
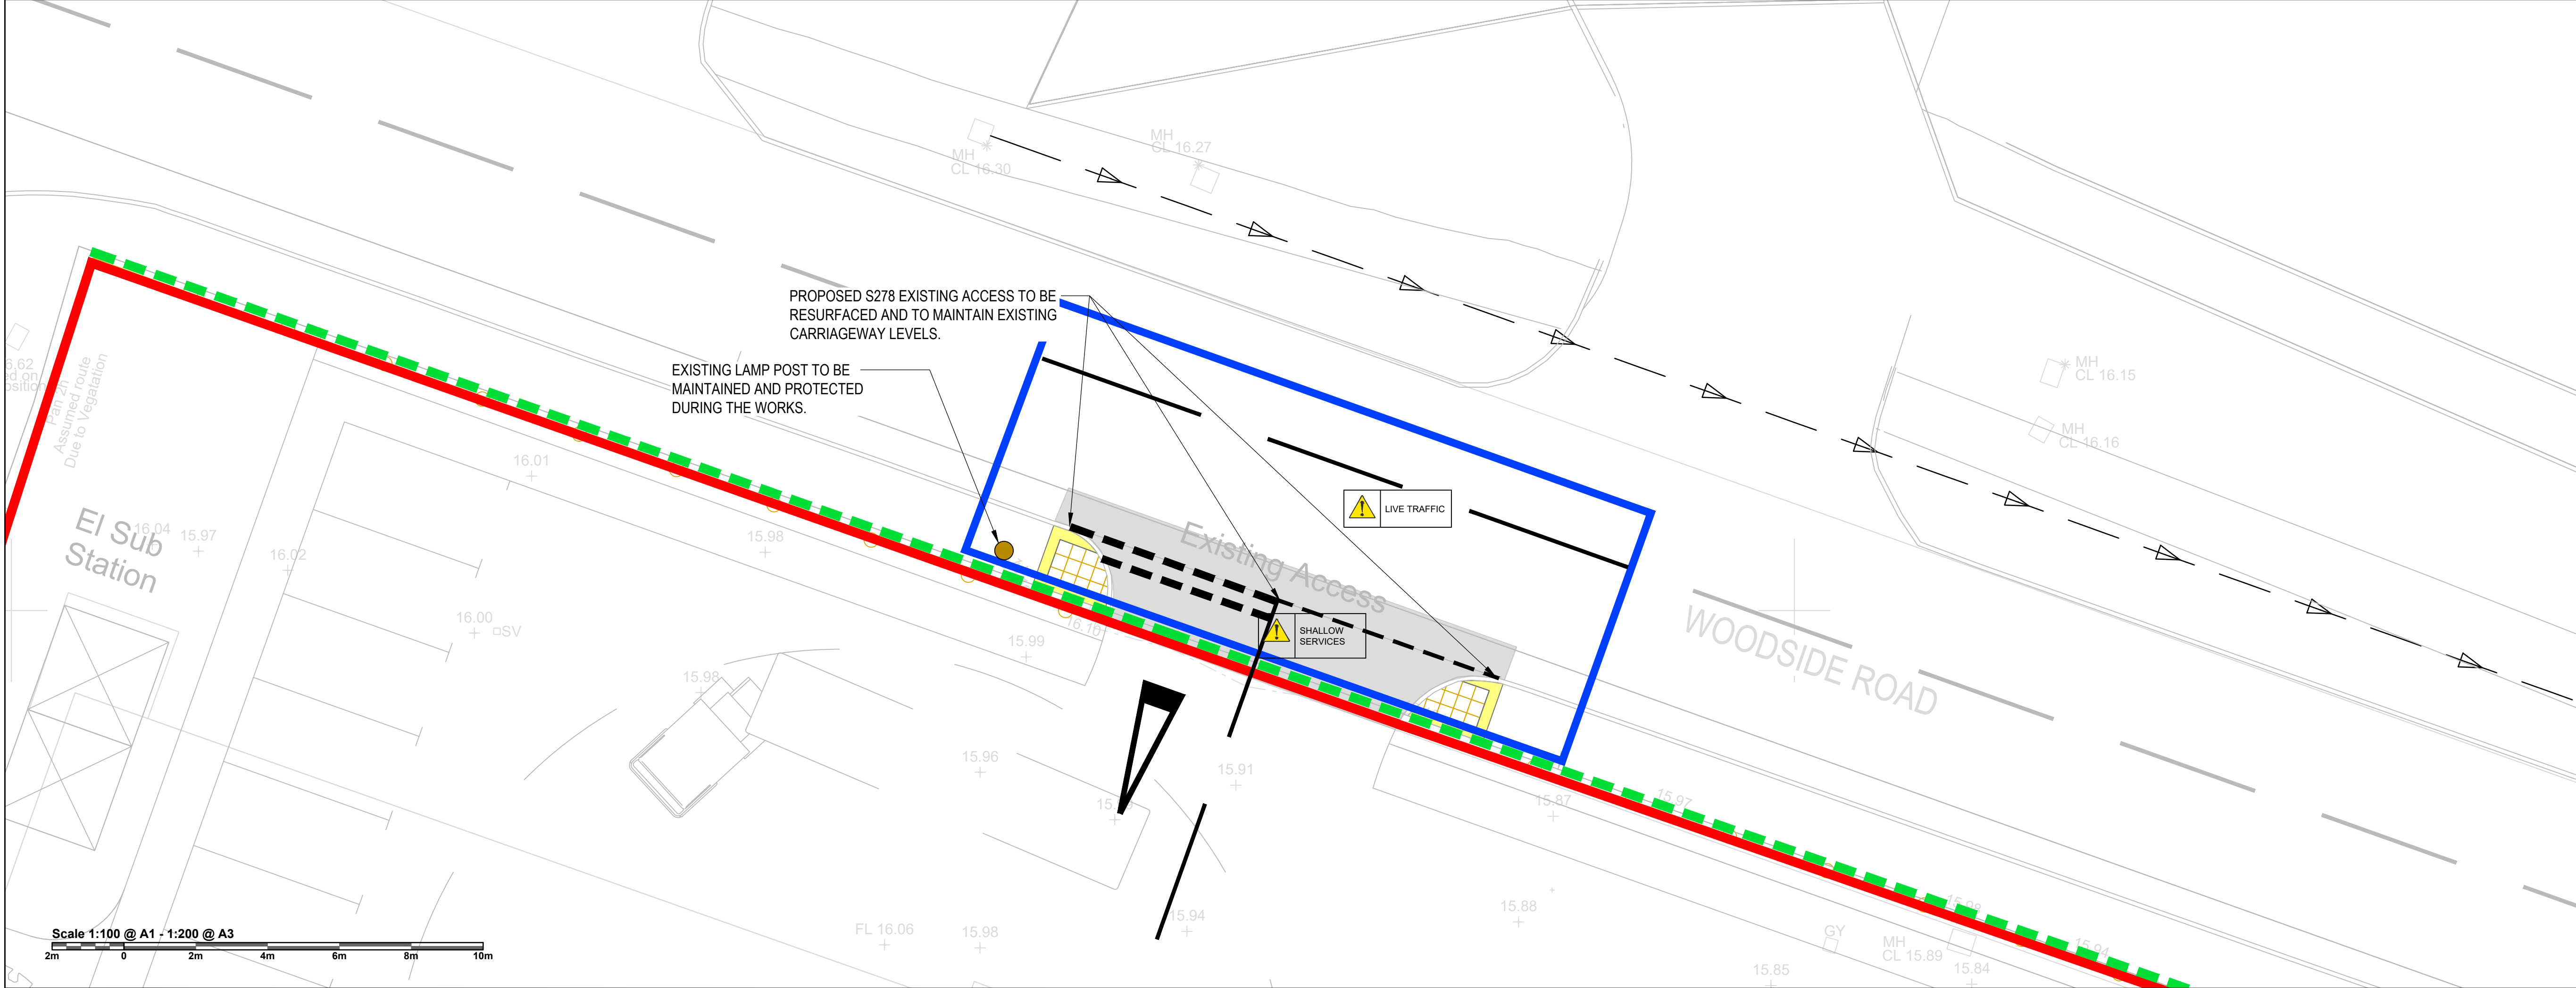


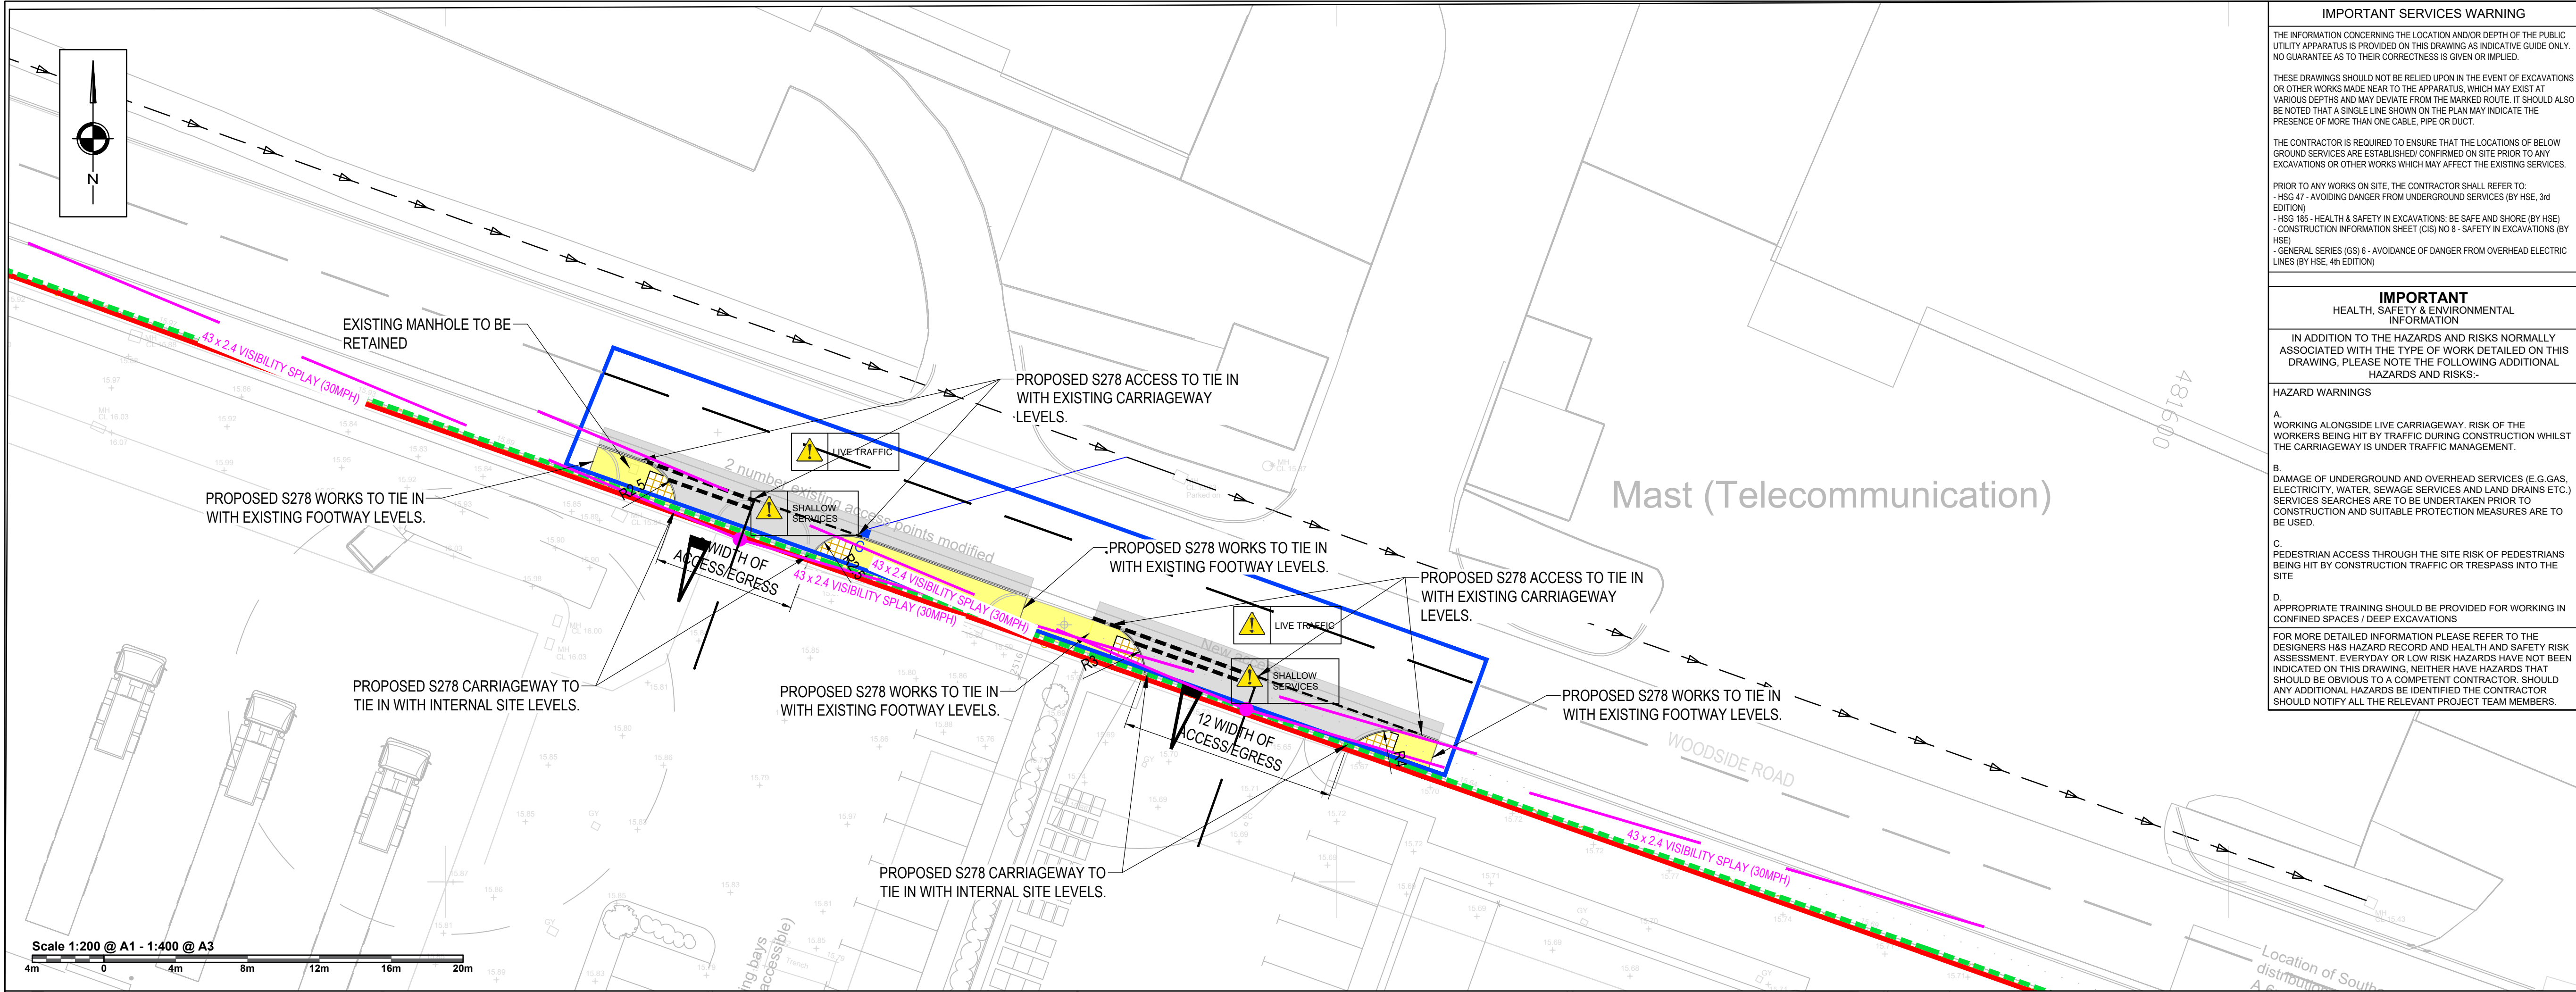

IMPORTANT SERVICES WARNING

THE INFORMATION CONCERNING THE LOCATION AND/OR DEPTH OF THE PUBLIC UTILITY APPARATUS IS PROVIDED ON THIS DRAWING AS INDICATIVE GUIDE ONLY. NO GUARANTEE AS TO THEIR CORRECTNESS IS GIVEN OR IMPLIED.

THESE DRAWINGS SHOULD NOT BE RELIED UPON IN THE EVENT OF EXCAVATIONS OR OTHER WORKS MADE NEAR TO THE APPARATUS, WHICH MAY EXIST AT VARIOUS DEPTHS AND MAY DEVIATE FROM THE MARKED ROUTE. IT SHOULD ALSO BE NOTED THAT A SINGLE LINE SHOWN ON THE PLAN MAY INDICATE THE PRESENCE OF MORE THAN ONE CABLE, PIPE OR DUCT.

THE CONTRACTOR IS REQUIRED TO ENSURE THAT THE LOCATIONS OF BELOW GROUND SERVICES ARE ESTABLISHED/ CONFIRMED ON SITE PRIOR TO ANY EXCAVATIONS OR OTHER WORKS WHICH MAY AFFECT THE EXISTING SERVICES.

PRIOR TO ANY WORKS ON SITE, THE CONTRACTOR SHALL REFER TO:

- HSG 47 - AVOIDING DANGER FROM UNDERGROUND SERVICES (BY HSE, 3rd EDITION)
- HSG 185 - HEALTH & SAFETY IN EXCAVATIONS, BE SAFE AND SHORE (BY HSE)
- CONSTRUCTION INFORMATION SHEET (CIS) NO 8 - SAFETY IN EXCAVATIONS (BY HSE)
- GENERAL SERIES (GS) 6 - AVOIDANCE OF DANGER FROM OVERHEAD ELECTRIC LINES (BY HSE, 4th EDITION)

IMPORTANT HEALTH, SAFETY & ENVIRONMENTAL INFORMATION

IN ADDITION TO THE HAZARDS AND RISKS NORMALLY ASSOCIATED WITH THE TYPE OF WORK DETAILED ON THIS DRAWING, PLEASE NOTE THE FOLLOWING ADDITIONAL HAZARDS AND RISKS:-

HAZARD WARNINGS

A. WORKING ALONGSIDE LIVE CARRIAGEWAY. RISK OF THE WORKERS BEING HIT BY TRAFFIC DURING CONSTRUCTION WHILST THE CARRIAGEWAY IS UNDER TRAFFIC MANAGEMENT.

B. DAMAGE OF UNDERGROUND AND OVERHEAD SERVICES (E.G. GAS, ELECTRICITY, WATER, SEWAGE SERVICES AND LAND DRAINS ETC.) SERVICES SEARCHES ARE TO BE UNDERTAKEN PRIOR TO CONSTRUCTION AND SUITABLE PROTECTION MEASURES ARE TO BE USED.

C. PEDESTRIAN ACCESS THROUGH THE SITE RISK OF PEDESTRIANS BEING HIT BY CONSTRUCTION TRAFFIC OR TRESPASS INTO THE SITE

D. APPROPRIATE TRAINING SHOULD BE PROVIDED FOR WORKING IN CONFINED SPACES / DEEP EXCAVATIONS

FOR MORE DETAILED INFORMATION PLEASE REFER TO THE DESIGNERS HAS HAZARD RECORD AND HEALTH AND SAFETY RISK ASSESSMENT. EVERYDAY OR LOW RISK HAZARDS HAVE NOT BEEN INDICATED ON THIS DRAWING. NEITHER HAVE HAZARDS THAT SHOULD BE OBVIOUS TO A COMPETENT CONTRACTOR. SHOULD ANY ADDITIONAL HAZARDS BE IDENTIFIED THE CONTRACTOR SHOULD NOTIFY ALL THE RELEVANT PROJECT TEAM MEMBERS.

NOTES

- 1) ALL DIMENSIONS ARE IN METERS UNLESS STATED OTHERWISE
- 2) ALL WORK IS TO BE CARRIED OUT IN ACCORDANCE WITH THE SPECIFICATION FOR HIGHWAY WORKS AND LOCAL AUTHORITY GUIDANCE
- 3) UNDERGROUND SERVICES ARE PRESENT IN THE AREA. CONTRACTOR IS TO CONFIRM THE PRECISE LINE AND DEPTH OF ANY SERVICES PRIOR TO THE COMMENCEMENT OF ANY EXCAVATION WORKS
- 4) IT IS THE CONTRACTORS RESPONSIBILITY TO CONTACT AND MAKE ALL THE NECESSARY ARRANGEMENTS WITH THE STATUTORY UNDERTAKERS FOR THE IDENTIFICATION OF EXISTING SERVICES AND AREAS OF DANGER WHEN EXCAVATING
- 5) THIS DRAWING IS TO BE READ IN CONJUNCTION WITH ALL RELEVANT SPECIALIST DETAILS AND SPECIFICATIONS. CONSTRUCTION DETAILS FOR THE USED MATERIALS CAN BE FOUND ON THE RELEVANT DRAWINGS.

KEY

- PROPOSED KERB LINE
- S278 WORKS BOUNDARY
- SITE BOUNDARY
- HIGHWAY BOUNDARY
- PROPOSED CARRIAGEWAY
- PROPOSED FOOTWAY
- BUFF COLOURED PCC TACTILE BLOCKS
- VISIBILITY SPLAY

KEY TO HEALTH AND SAFETY SYMBOLS

- INDICATES A RESIDUAL RISK REQUIRING A COMPULSORY ACTION.
- INDICATES A RESIDUAL RISK REQUIRING A PROHIBITIVE ACTION.
- INDICATES A RESIDUAL RISK REQUIRING A PROHIBITIVE ACTION.
- INDICATES A RESIDUAL RISK AS A WARNING.

REVISIONS			
REV	DESCRIPTION	DATE	BY
—	FIRST ISSUE	08/10/22	WR
A	SECOND ISSUE	19/01/23	WR
B	THIRD ISSUE	28/03/23	WR

Aval Consulting Group
Transportation Planning : Environmental Consultants
www.aval-group.co.uk, Email: contact@aval-group.co.uk
Company Number: 11522039

Client Name: HAMPSHIRE COUNCIL

Project Title: WOODSIDE ROAD, EASTLEIGH, SO50 4ET

Drawing Title: GENERAL ARRANGEMENT / AGREEMENT PLAN SECTION 278 WORKS

Date: 08.10.2022	Drawn By: PR
Scale: 1:200 @ A1 1:400 @ A3	Checked: WR
Status: CONSTRUCTION	Approved: AC

Drawing No: AVAL/91924/0000/002	Rev: B
---------------------------------	--------