


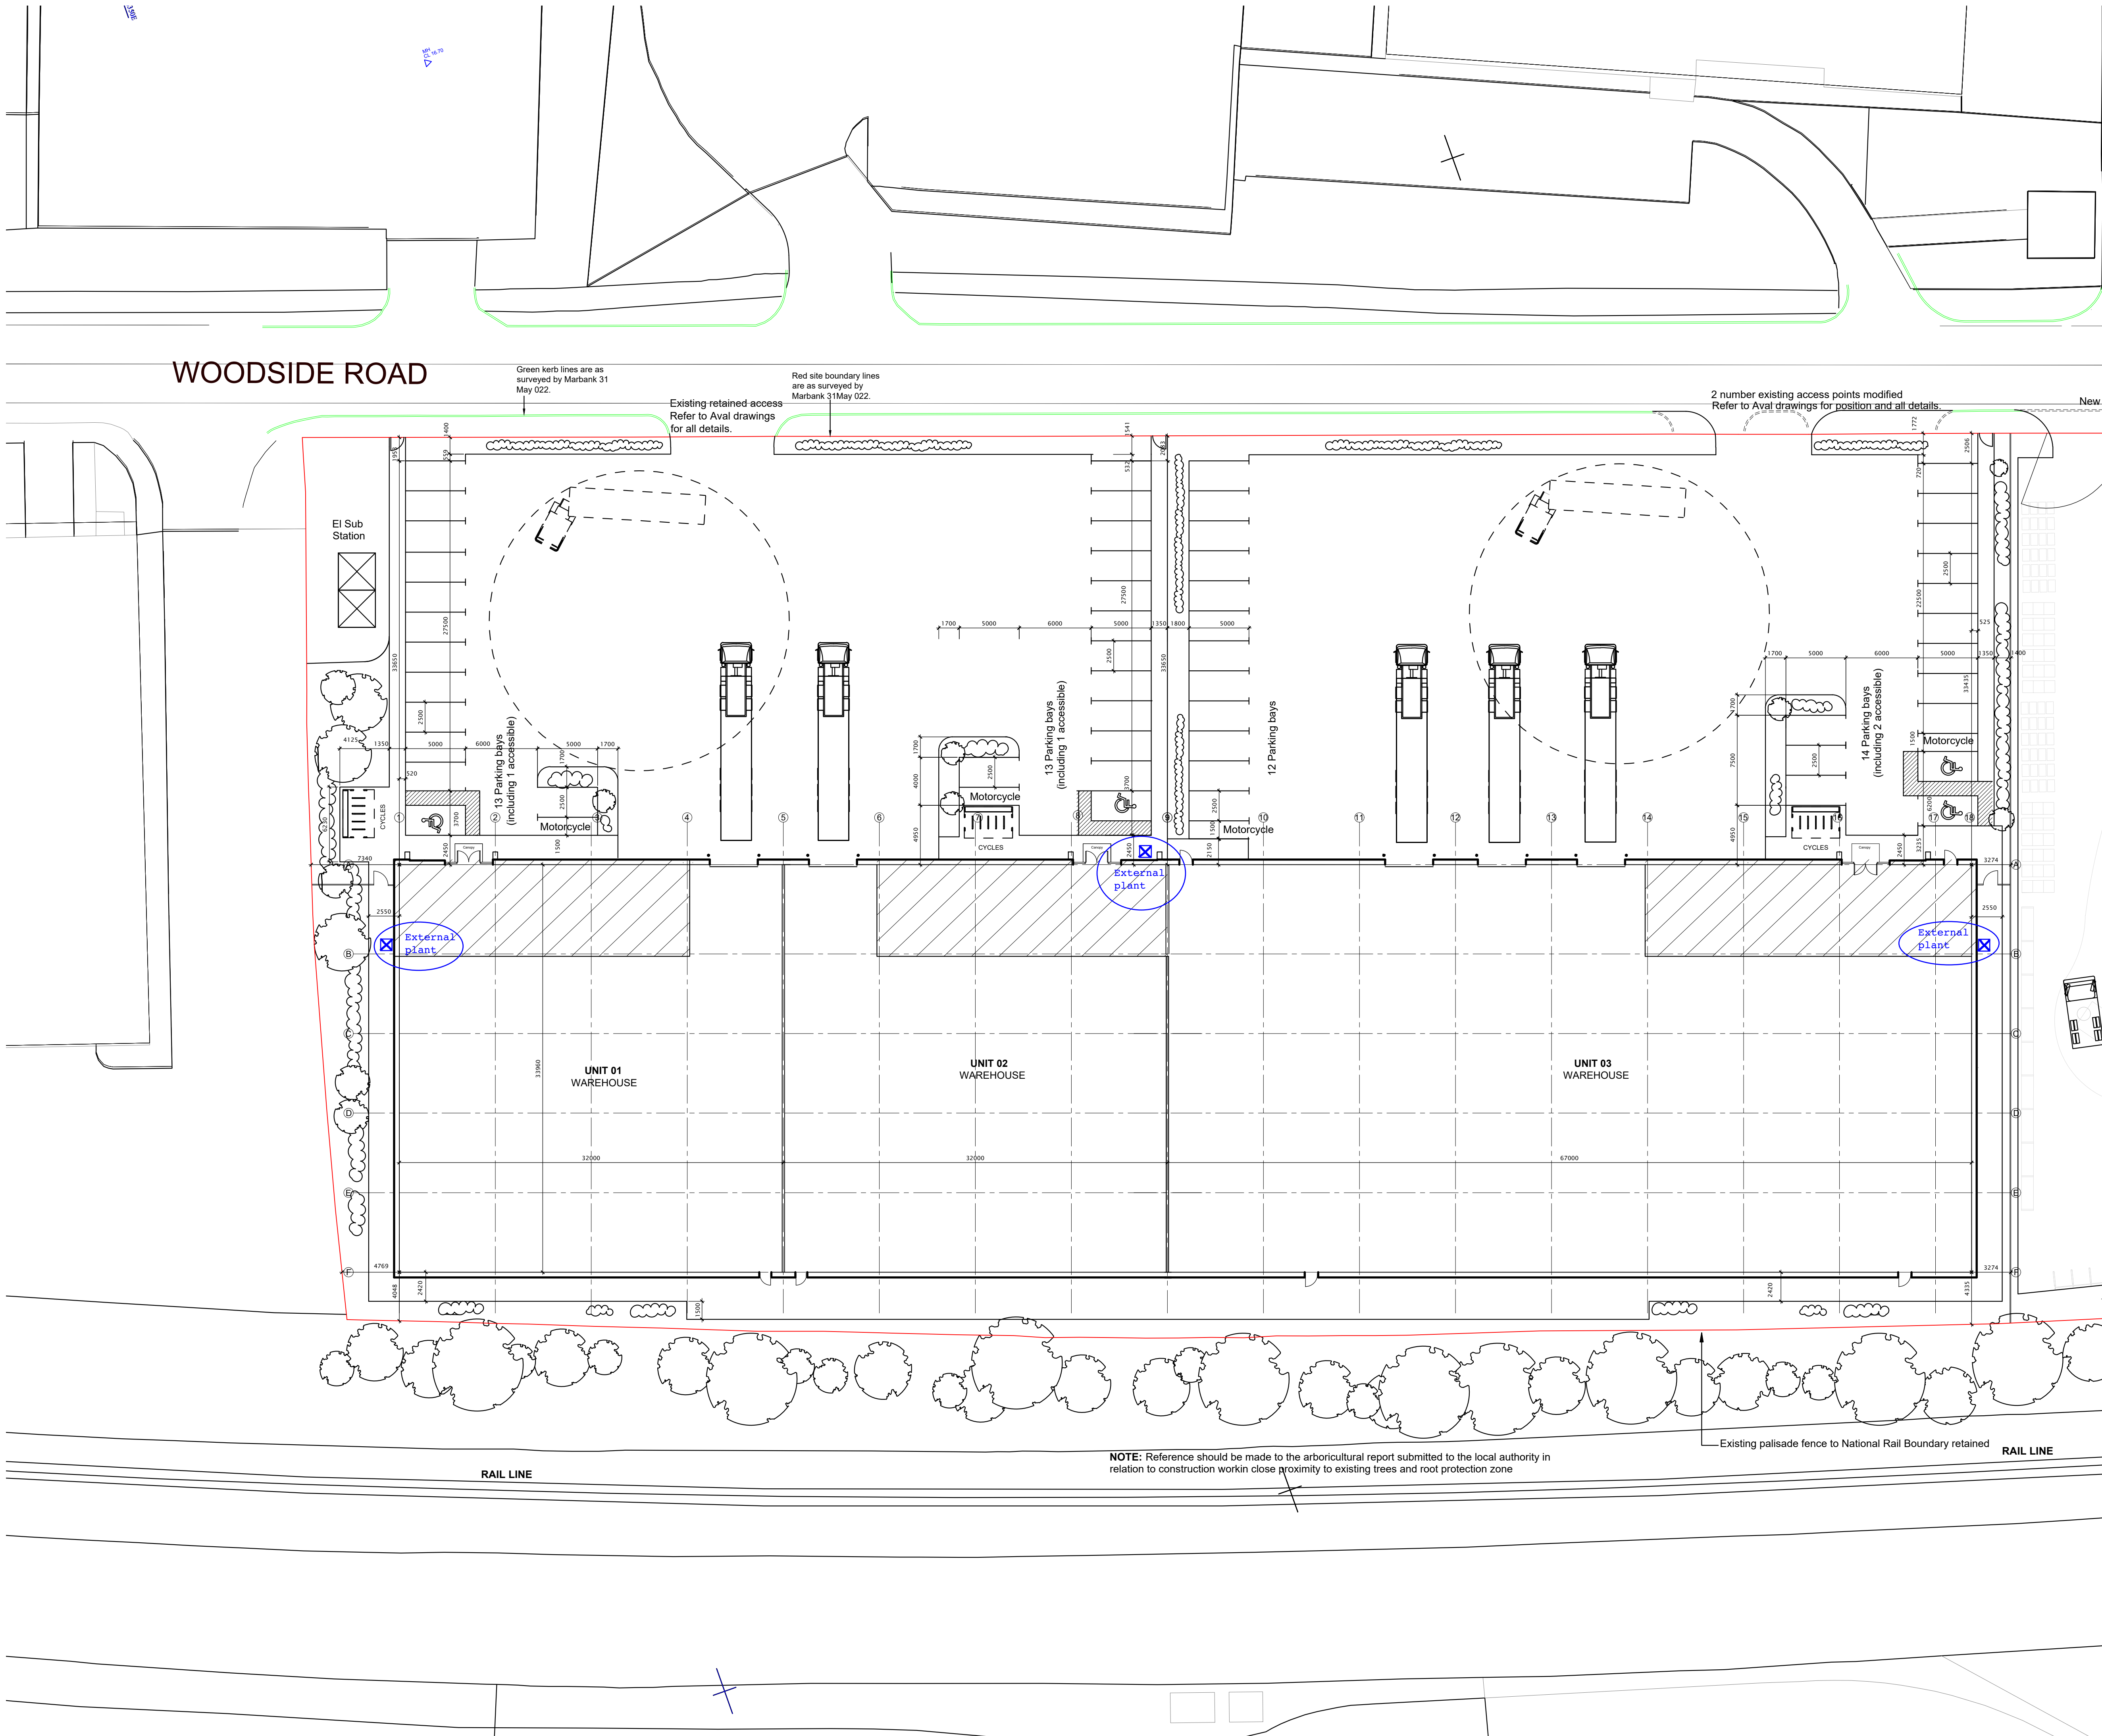

- Key
- Denotes position of external plant unit
- REV.
- E. 15.01.23 Planting bed width adjacent Woodside Road increased. Ditto between yards of units 2 and 3. Footpaths & gates altered to suit.
- D. 23.11.22 Unit 2 car parking numbers reduced.
- C. 21.10.22 Unit 3 access position amended. External works dimensions added.
- B. 20.08.22 Unit 3 rear escape door relocated.
- A. 04.08.22 Units 3 & 4 combined, car parking revised to suit.

PROJECT

Oxenwood Real Estate

Woodside Road

Eastleigh South

DRAWING

Proposed Overall Site Layout Plan

Units 1 to 3

External plant locations

15 June 023

SCALE	PAPER SIZE	DATE	DRAWN BY
1:250	A1	19.04.22	

DRAWING N°	REVISION
194.02.05	E

CAD REF. 194.02.05 E proposed site layout plan units 1-3.dwg

www.ke-architecture.com

studio@ke-architecture.com

Unit 18D, Chiltern Court

Ashenidge Road

Chestham, H15 2JX

t 01494 776042

KE architecture

(london) ltd