

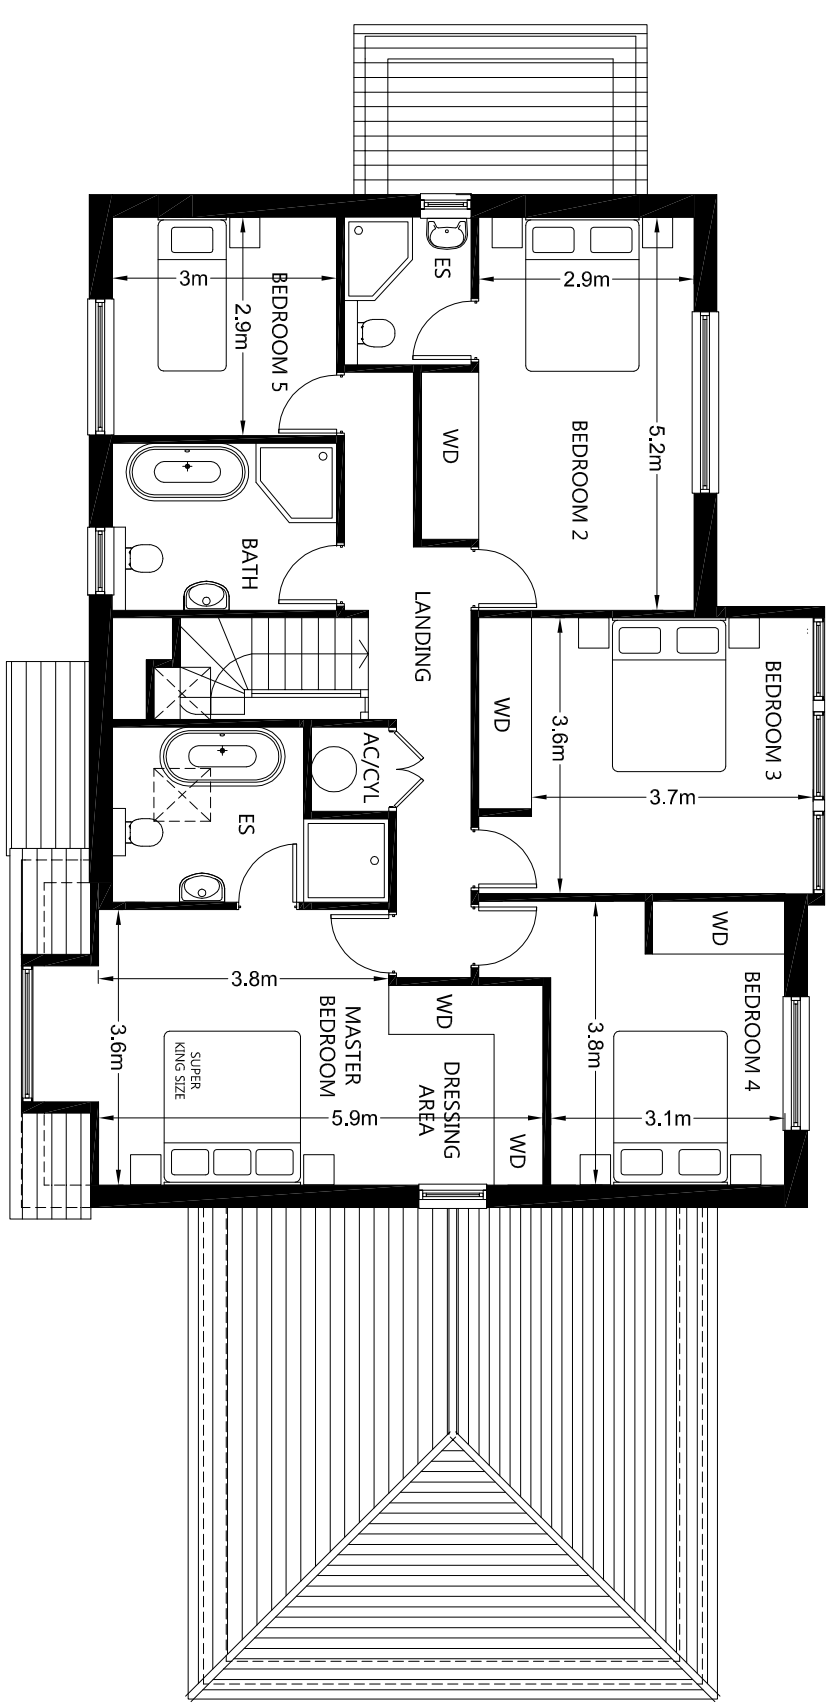
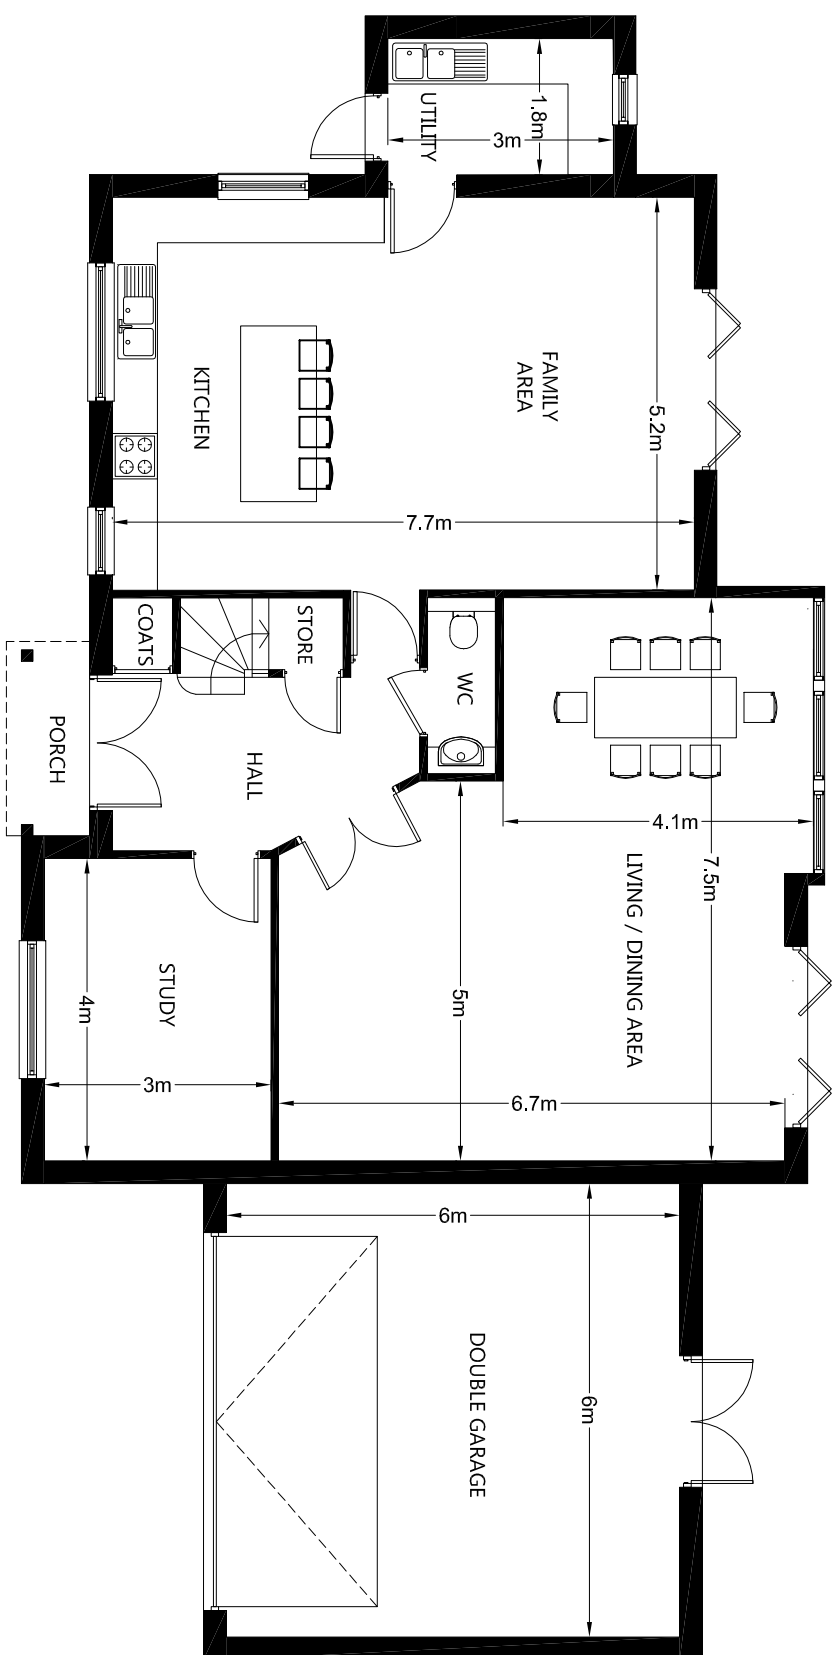
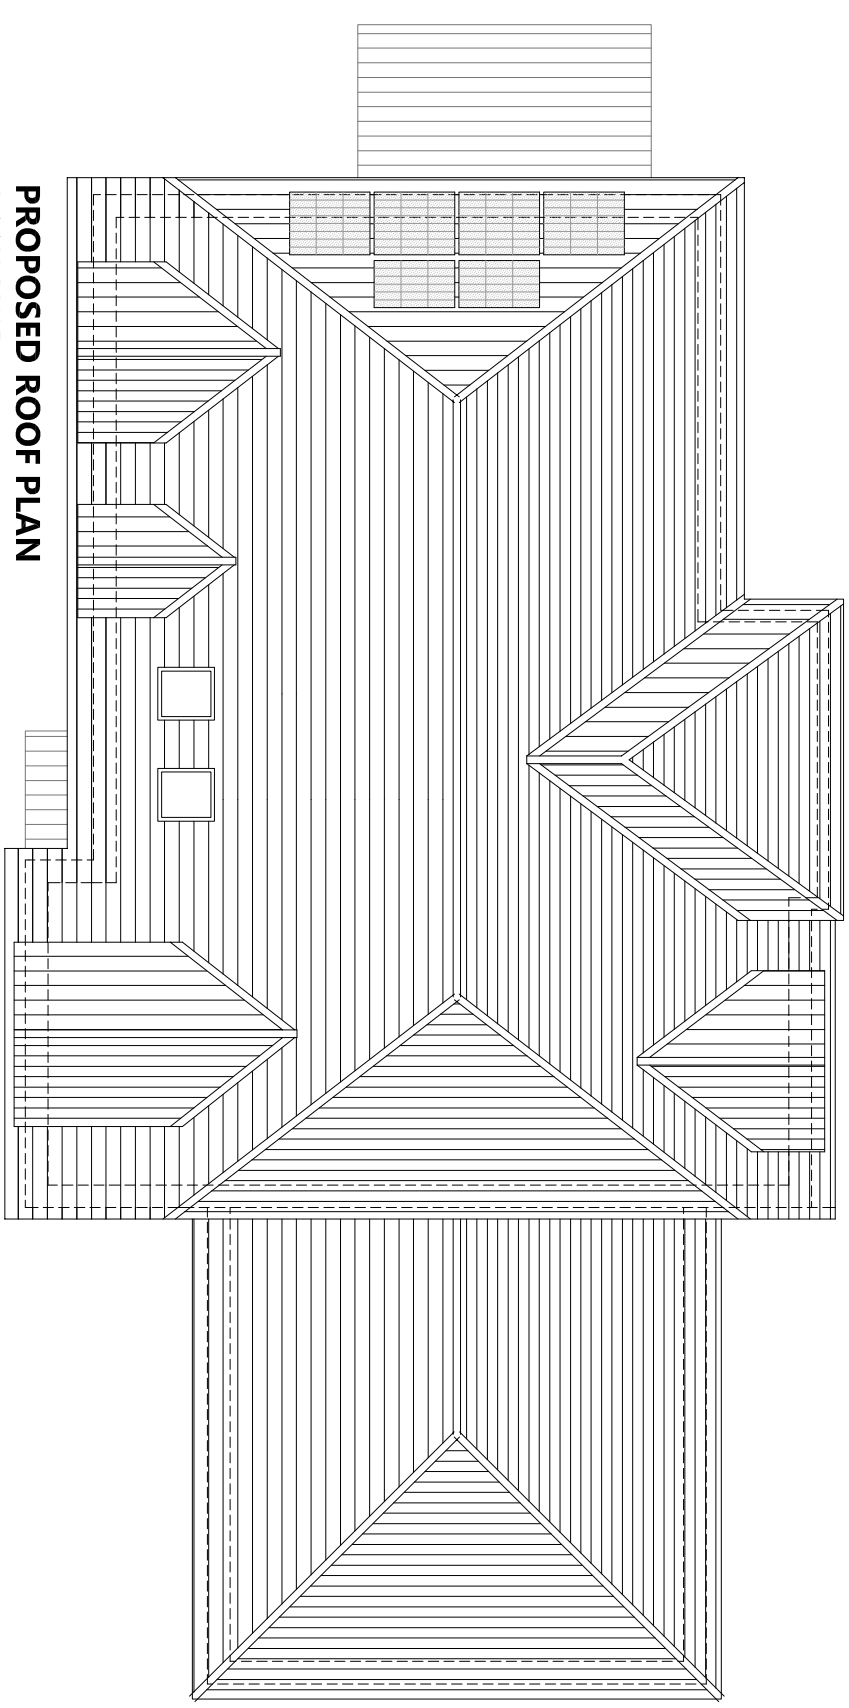
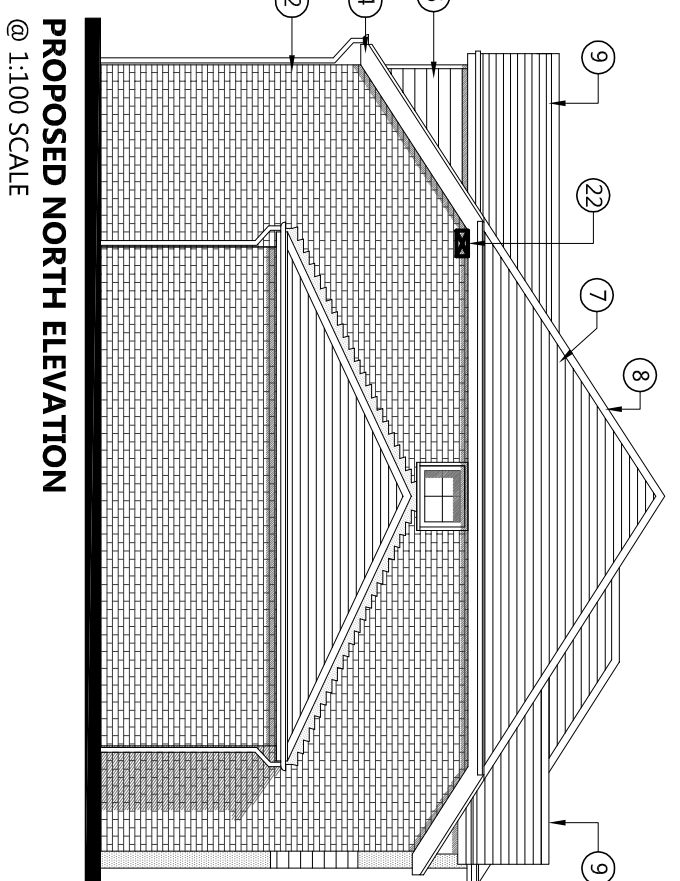
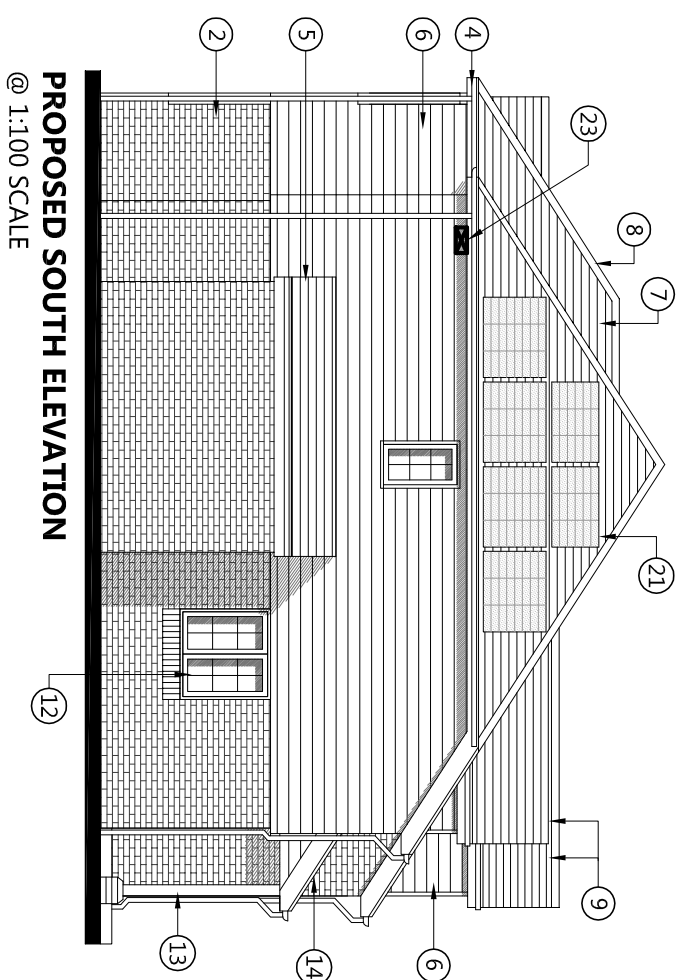
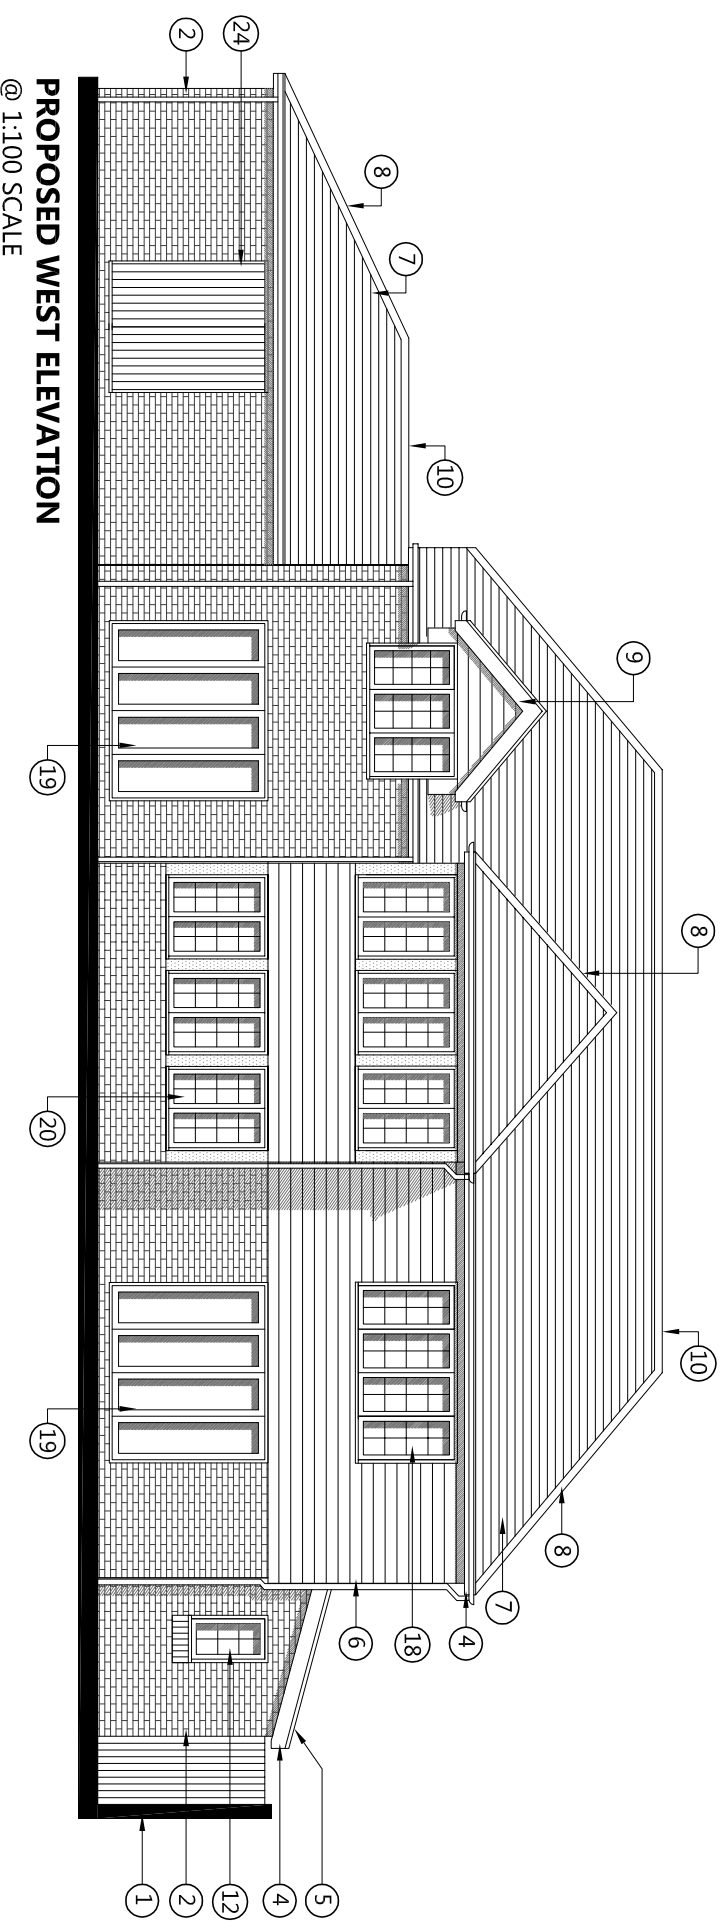


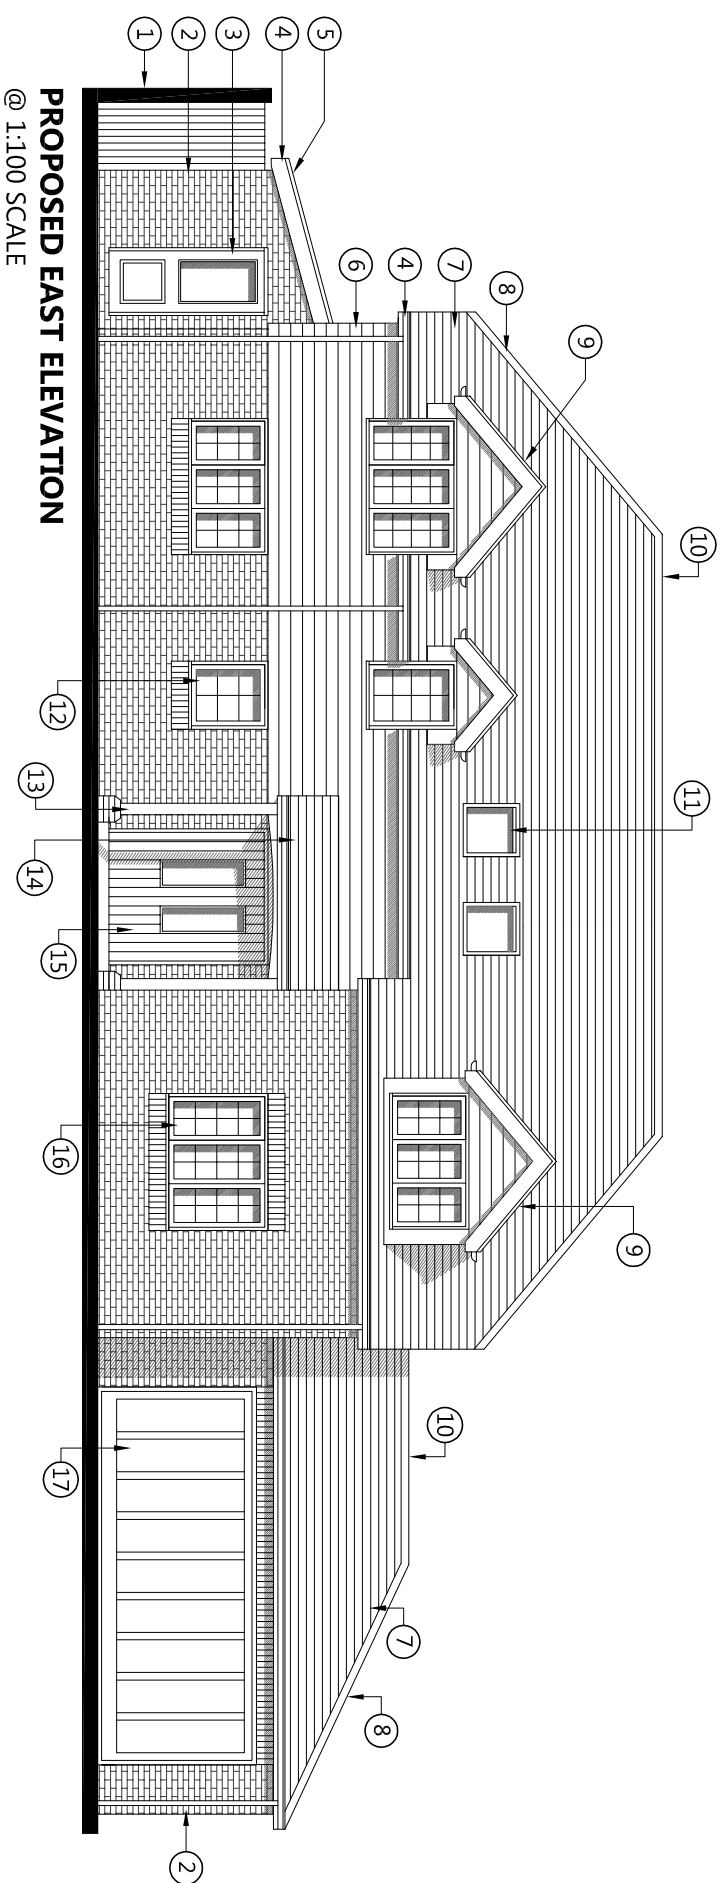

- 1 RETAINING WALL
- 2 STRETCHER BOND BRICKWORK
- 3 WHITE UPVC GLAZED UTILITY DOOR
- 4 WHITE UPVC FASCIAS / SOFFITS
- 5 NATURAL SLATE LEND-TO ROOF
- 6 LIGHT GREY CEDRAL CLADDING
- 7 NATURAL SLATE ROOF FINISH
- 8 ANGLED GREY HIP TILES
- 9 DORMER WITH LIGHT GREY CEDRAL CLADDING GABLE & WHITE UPVC FASCIAS / SOFFITS
- 10 ANGLED GREY RIDGE TILES
- 11 VELUX ROOF WINDOWS
- 12 WHITE UPVC WINDOW WITH BRICK CILL
- 13 OAK POSTS WITH BRICK PLINTH
- 14 LEAN-TO PORCH WITH NATURAL SLATE FINISH
- 15 DOUBLE FRONT DOOR WITH GLAZING
- 16 WHITE UPVC WINDOW WITH BRICK HEADER COURSE & CILL
- 17 UP AND OVER RED CEDAR GARAGE DOOR
- 18 WHITE UPVC WINDOWS
- 19 WHITE UPVC BIFOLD DOORS
- 20 WHITE UPVC WINDOWS SEPARATED BY OAK POSTS
- 21 PHOTOVOLTAIC PANELS
- 22
- 23
- 24

 

**GRAHAM ASH
ARCHITECTS**

CHARTERED ARCHITECTS TOWN PLANNING CONSULTANTS
 KINGSEHER STUDIO, 5 MALCOLM ROAD
 CHANDLERS FORD, ELSLIEGH, HAMPSHIRE SO53 5BH
 TELEPHONE 07766 453105
 EMAIL: info@grahamasharchitects.com
 WEBSITE: www.grahamasharchitects.com

PROJECT:

**3 NEW DWELLINGS
AT 30 VALLEY ROAD
CHANDLERS FORD**

DESIGNED BY

G/A

TITLE:

**HOUSE 3 - PROPOSED PLANS
& ELEVATIONS / SECTIONS**

DATE

12-4-23

SCALE

1:100 @ A2

DATE

22-5-23

SCALE

@ 0

DATE

22-5-23

DWG. NO.

22:040:06

























