


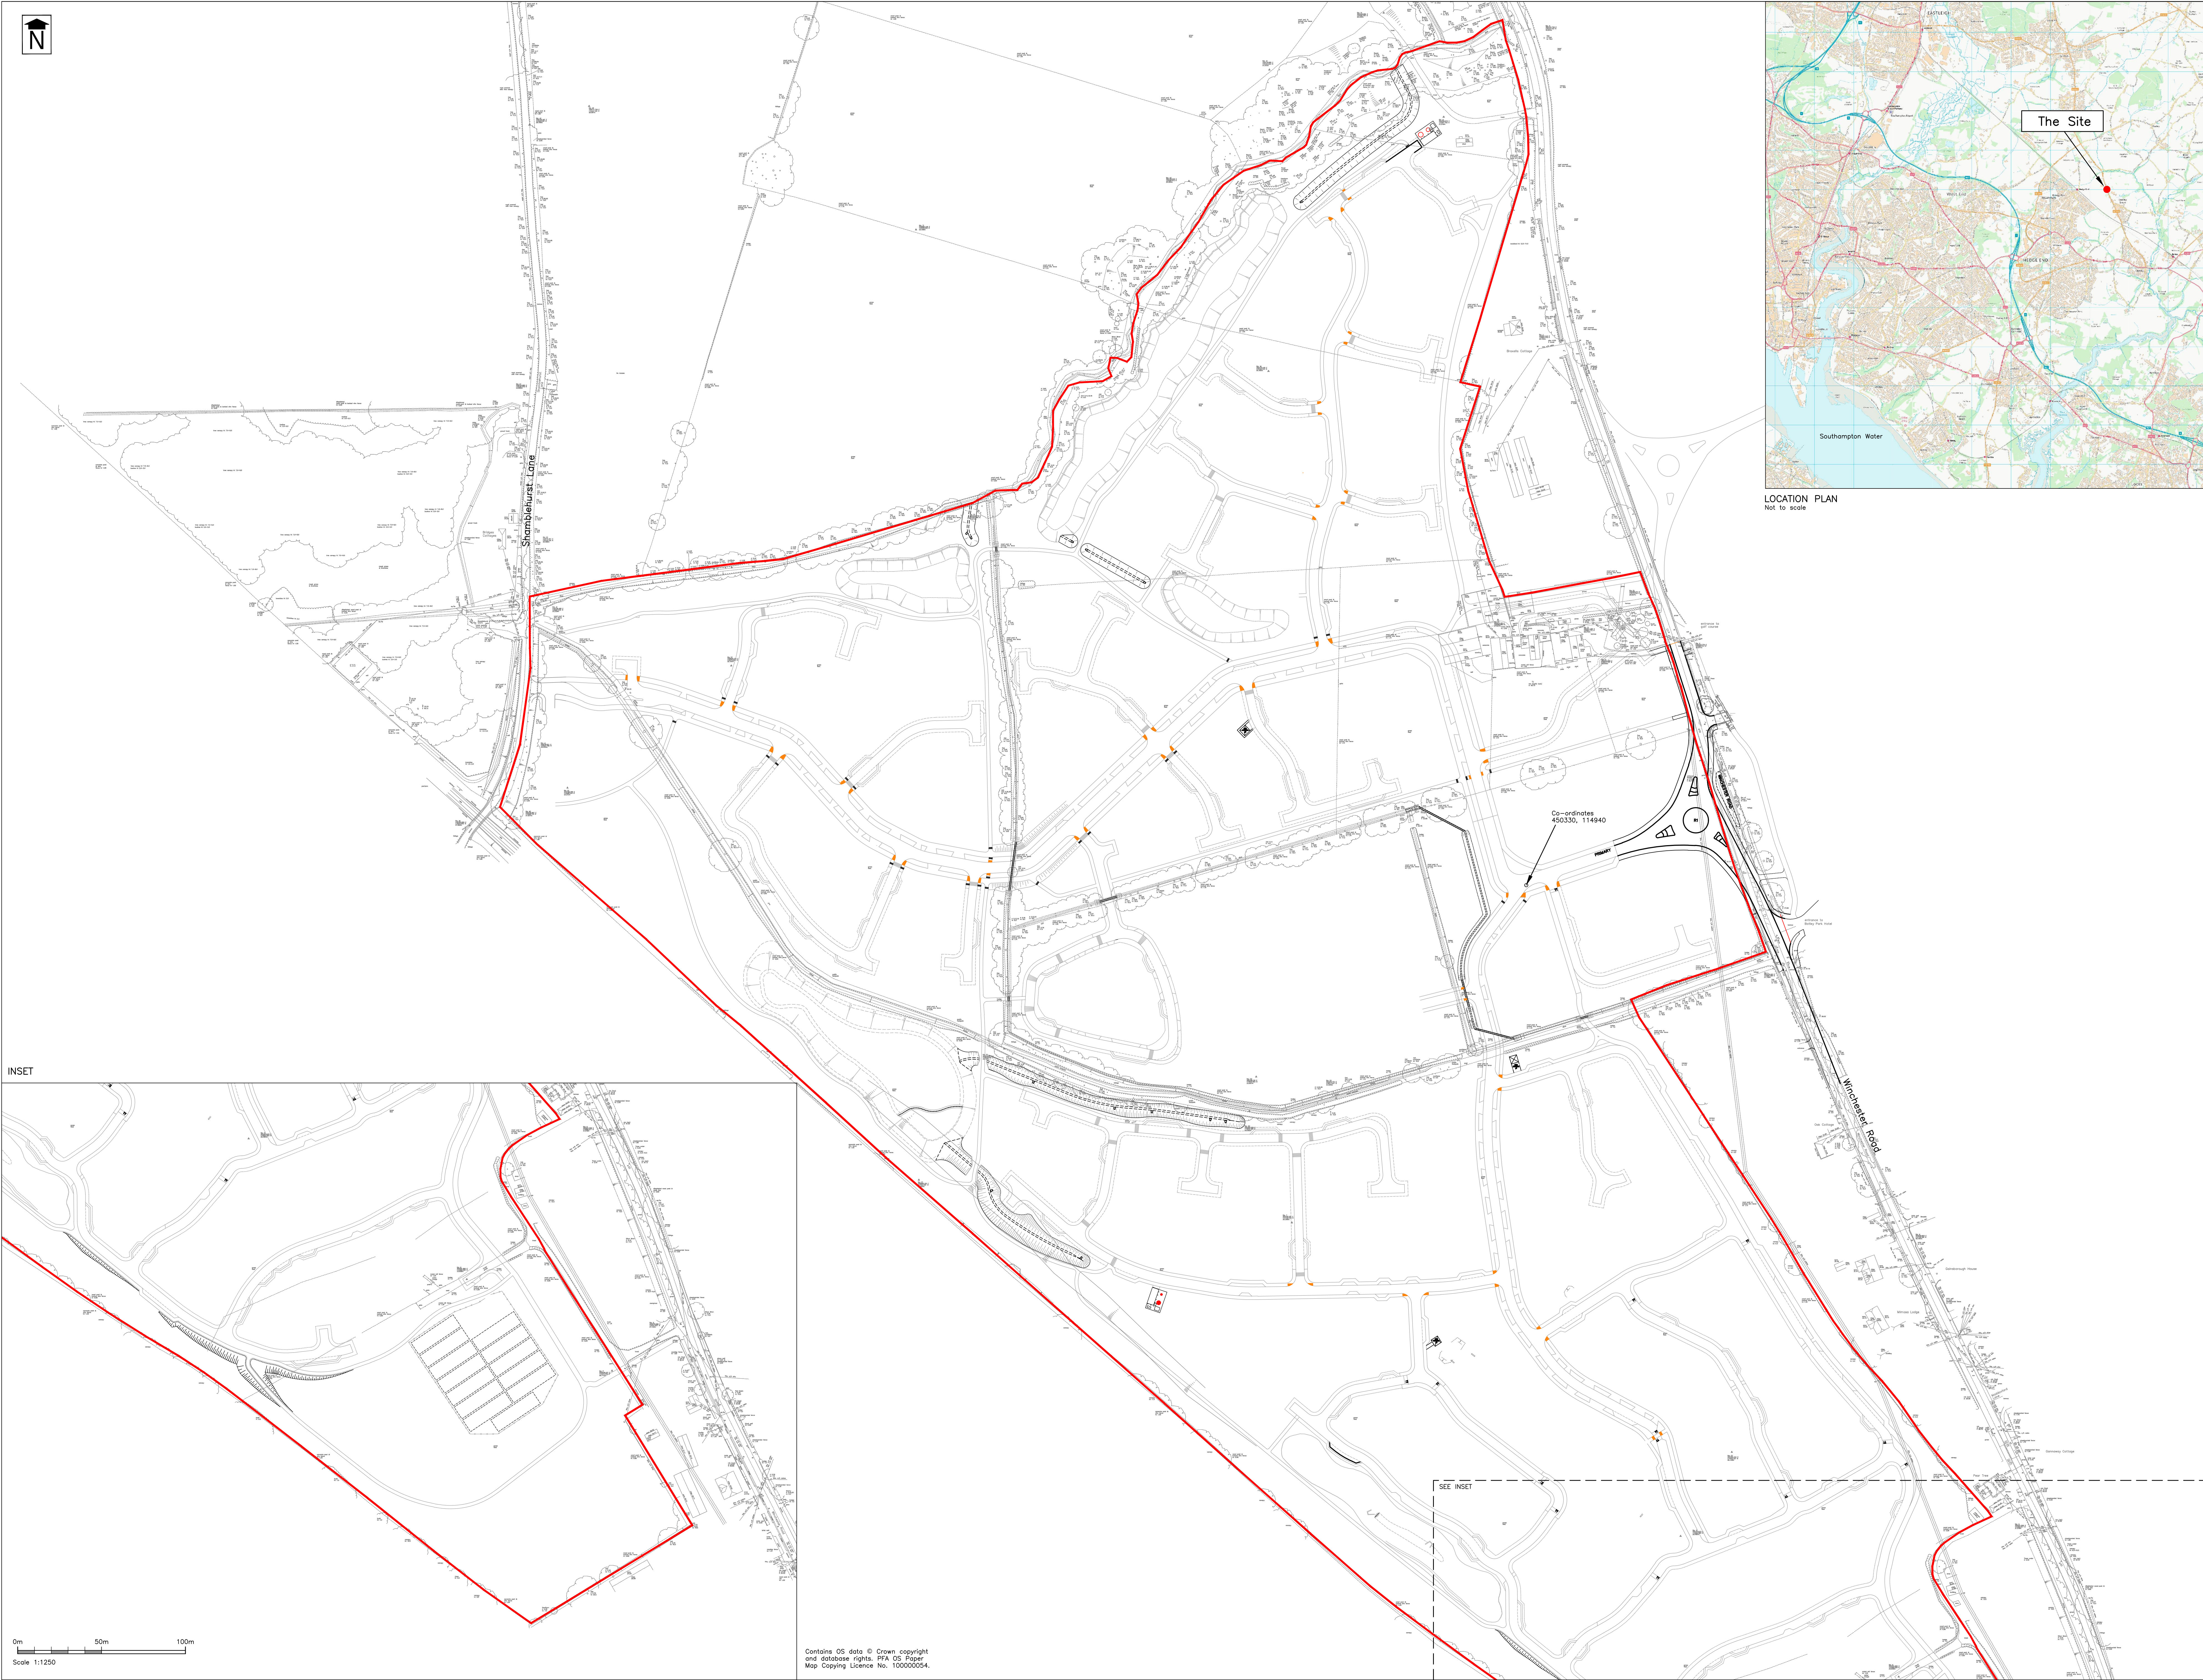

PFA
consulting

Stratton Park House, Wanborough Road
Swindon, SN3 4HG

Telephone
01793 828000

Website
www.pfaplac.com

- For Construction**
These drawings are produced, together with any related data, to inform the setting out and construction of the works. To be read in conjunction with all working drawings.
- NOTES**
1. Drawing based on Topographical Survey by Anthony Brookes Surveys Ltd, drawing number A258/7834/1 dated June 2014.
 2. On-site road layout for Phase 1 based on AAP Architectural's Drawing Numbers P1388.01 Revision R & P1388.04 Revision Q dated 01 June 2018.
 3. On-site road layout for Phase 2 based on AAP Architectural's Drawing Number P1388.02 Revision S dated 29 April 2019.
 4. On-site road layout for Phase 3 based on AAP Architectural's Drawing Number P1388.03 Revision Y dated 06 October 2021.
 5. The works shown on this drawing could affect Statutory Undertaker's apparatus and the Contractor is required to verify the location and depth of all such apparatus prior to commencement of the works and to take any precautions necessary when working in the vicinity of any such apparatus.
 6. All adoptable highway works to be in accordance with the Hampshire County Council's 'Companion Document to Manual for Streets' and the Specification for Highway Works (SHW) November 2009 as amended published by The Stationery Office.
5. **SUBJECT TO TECHNICAL APPROVAL.**

KEY

— Site Boundary

Rev	Date	Description	Drawn	Check
#	23/01/22	First Issue	JM	DRB
A	21/02/22	Drawing revised to For Construction, as instructed by Miller Homes.	JM	DRB

FOR CONSTRUCTION

Client

millermhomes
Bellway

Project

**Boorley Gardens
Winchester Road
Hedge End**

Drawing Title

Site Location Plan

Drawing No. **M434/01** Rev A

Date: January 2022 Scale: 1:1250 @ A0

E-Mail: dbrock@pfaplac.com