





Stratton Park House, Wanborough Road
Swindon, SN3 4HG

Telephone
01793 828000
Website
www.pfapl.com

For Technical Approval
These drawings are produced for the purposes of obtaining the approval of an adopting or maintaining authority, and reliance on this drawing, for whatever purpose, is at the developer's/contractor's risk until formal technical approval has been received.

NOTES

- Drawing based on Topographical Survey by Anthony Brookes Surveys Ltd, drawing number A258/7834/1 dated June 2014.
- On-site road layout based on AAP Architecture's Drawing Number P11885.02 Revision Z1 dated 19 May 2019.
- The works shown on this drawing could affect Statutory Undertaker's apparatus and the Contractor is required to verify the location and depth of all such apparatus prior to commencement of the works and to take any precautions necessary when working in the vicinity of any such apparatus.
- An adoptable highway works to be in accordance with the Hampshire County Council's 'Companion Document to Manual for Streets' and the Specification for Highway Works (S19) November 2009 as amended published by The Stationery Office.
- The Contractor shall seek clarification from the Engineer regarding any contradiction between this drawing and the Specification.
- All drainage works shall be constructed in accordance with the Design and Construction Guidance (DCG) published by Water UK. Any conflict between the proposals and the DCG then the DCG shall override.
- To be read in conjunction with Drawing No. M434/47.
- SUBJECT TO TECHNICAL APPROVAL

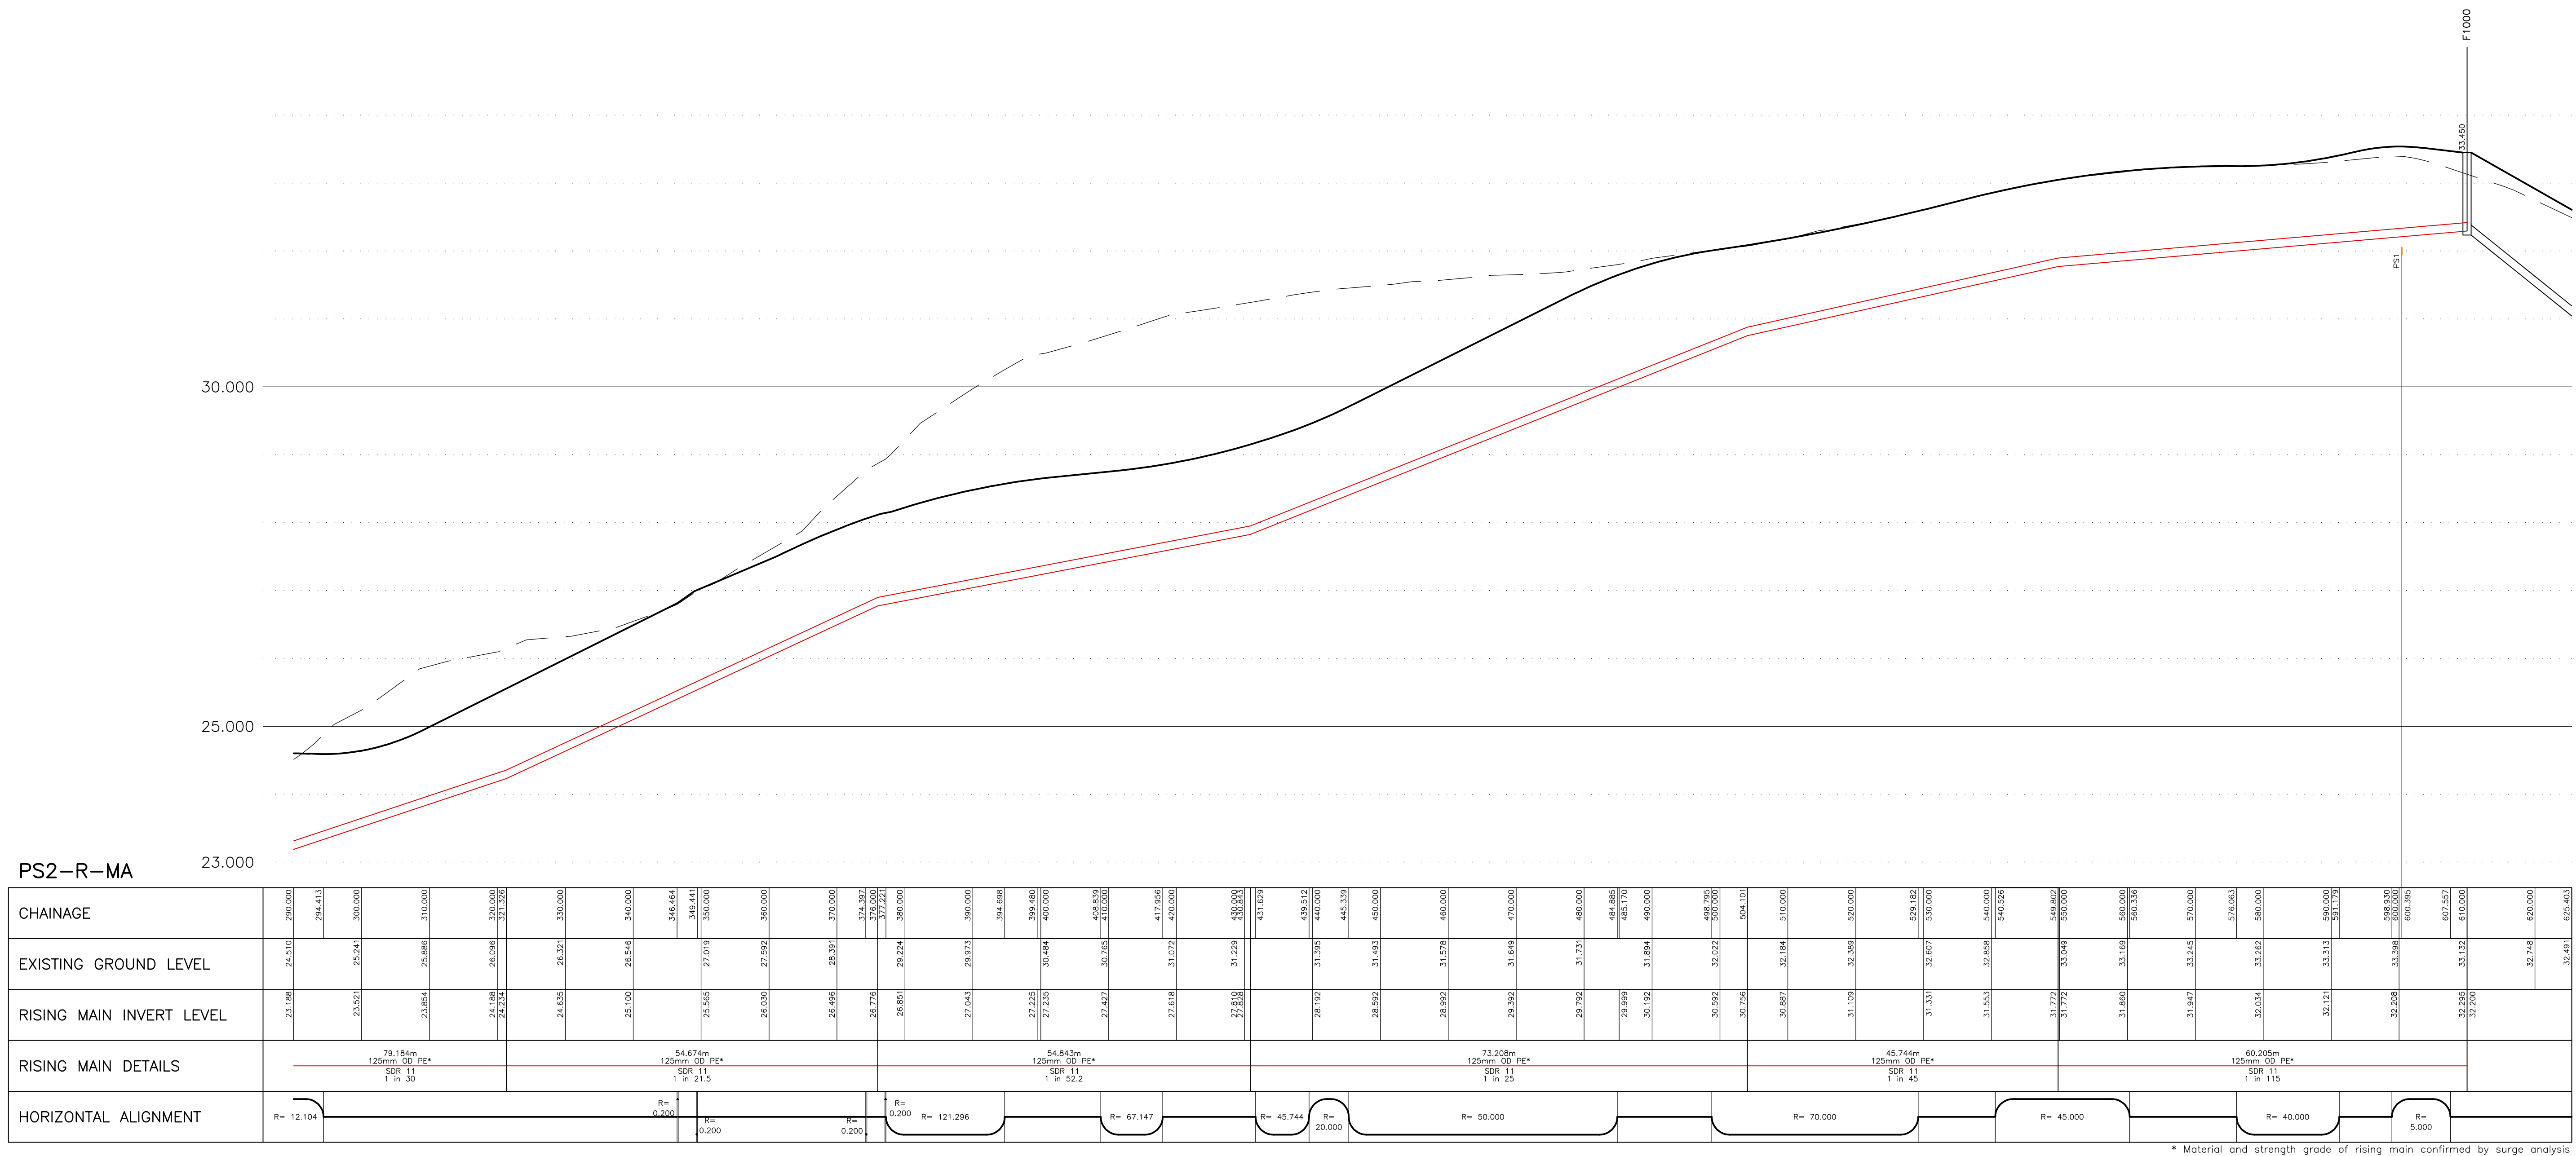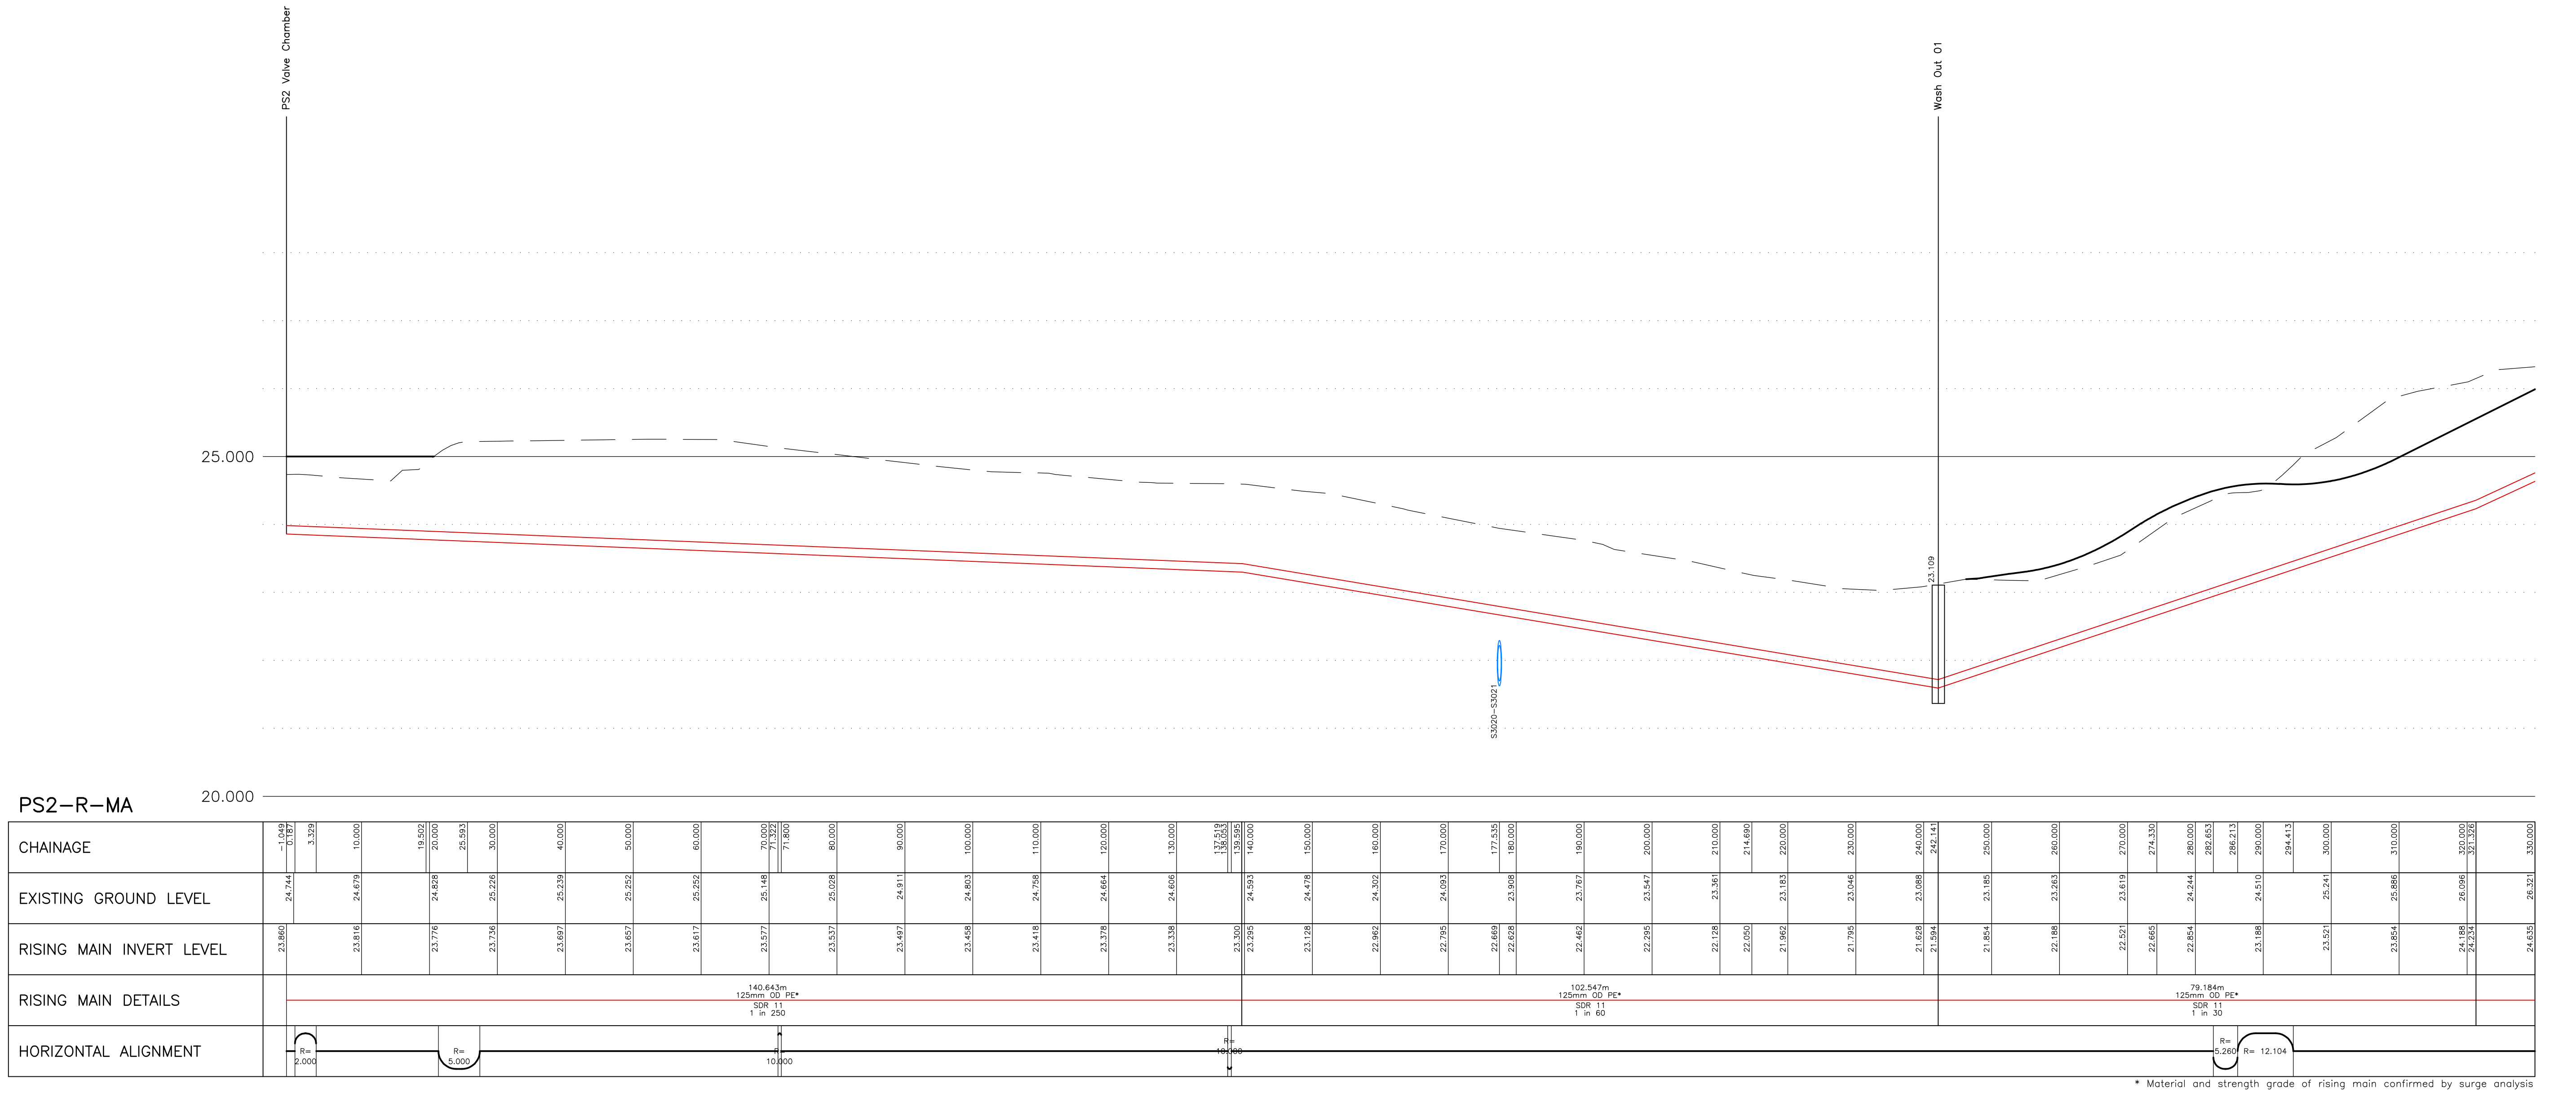

Rev	Date	Description	Drawn	Check
#	08/10/21	First Issue.	DBR	C
A	03/01/22	Valve Chamber invert level amended as requested by PDAS S104 Submission.	DBR	C
B	04/04/22	Revised route to avoid carriageways.	DBR	C
C	21/06/22	Surge analysis results presented. Slight amendment at valve chamber.	DBR	C
D	04/08/22	Structural design incorporated resulting in amendments to the valve chamber, affecting the first 27.41m of rising main.	DBR	C
E	19/08/22	Longitudinal Section information box details corrected.	DBR	C
F	22/08/22	Cover level to Wash Out 01 corrected.	DBR	C

Status
FOR TECHNICAL APPROVAL

Client
millerhomes
Bellway

Project
Boorley Gardens
Winchester Road
Hedge End

Drawing Title
Rising Main from PS2
Longitudinal Section

Drawing No. M434/48 Rev F
Date: October 2021 Scale: 1:500(h) 1:50(v)
E-Mail: dbrock@pfapl.com