




SHEET 1
Scale 1:250

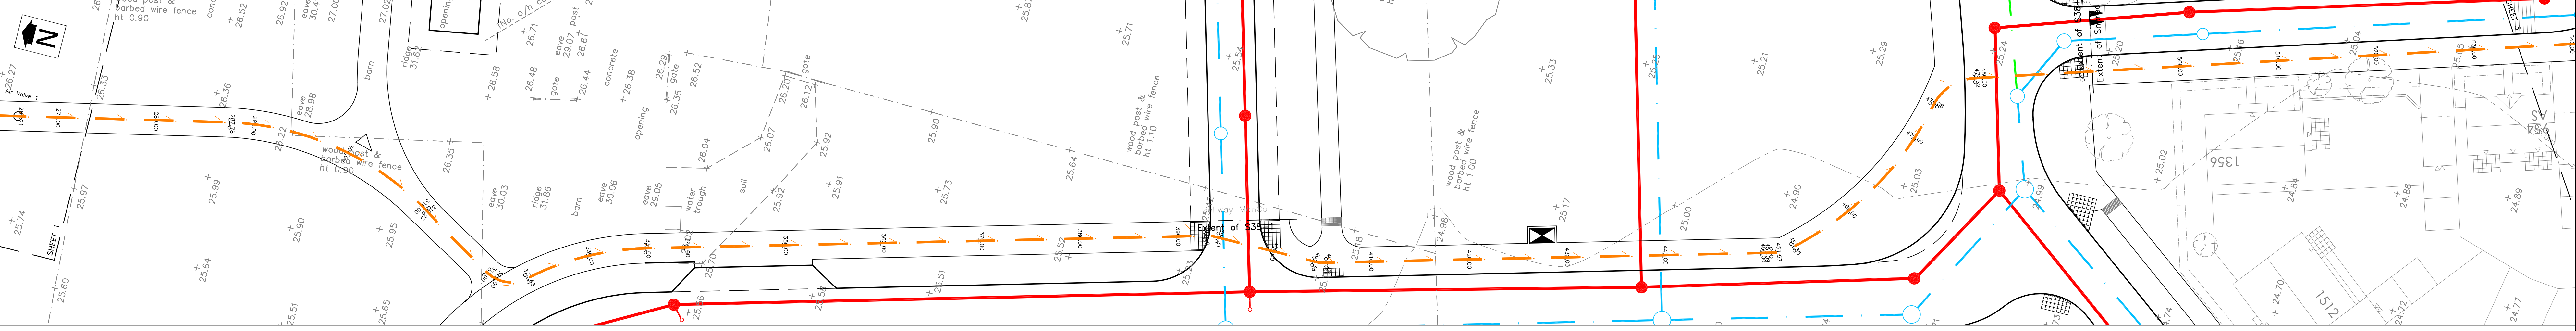

SHEET 2
Scale 1:250

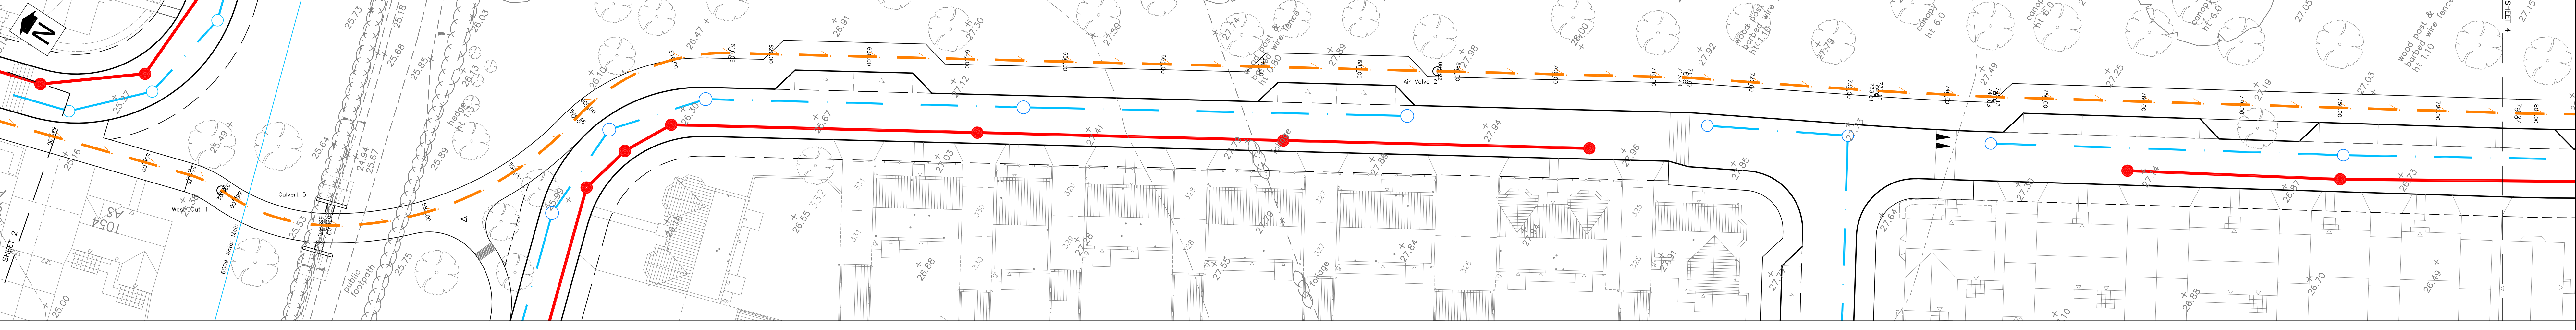

SHEET 3
Scale 1:250

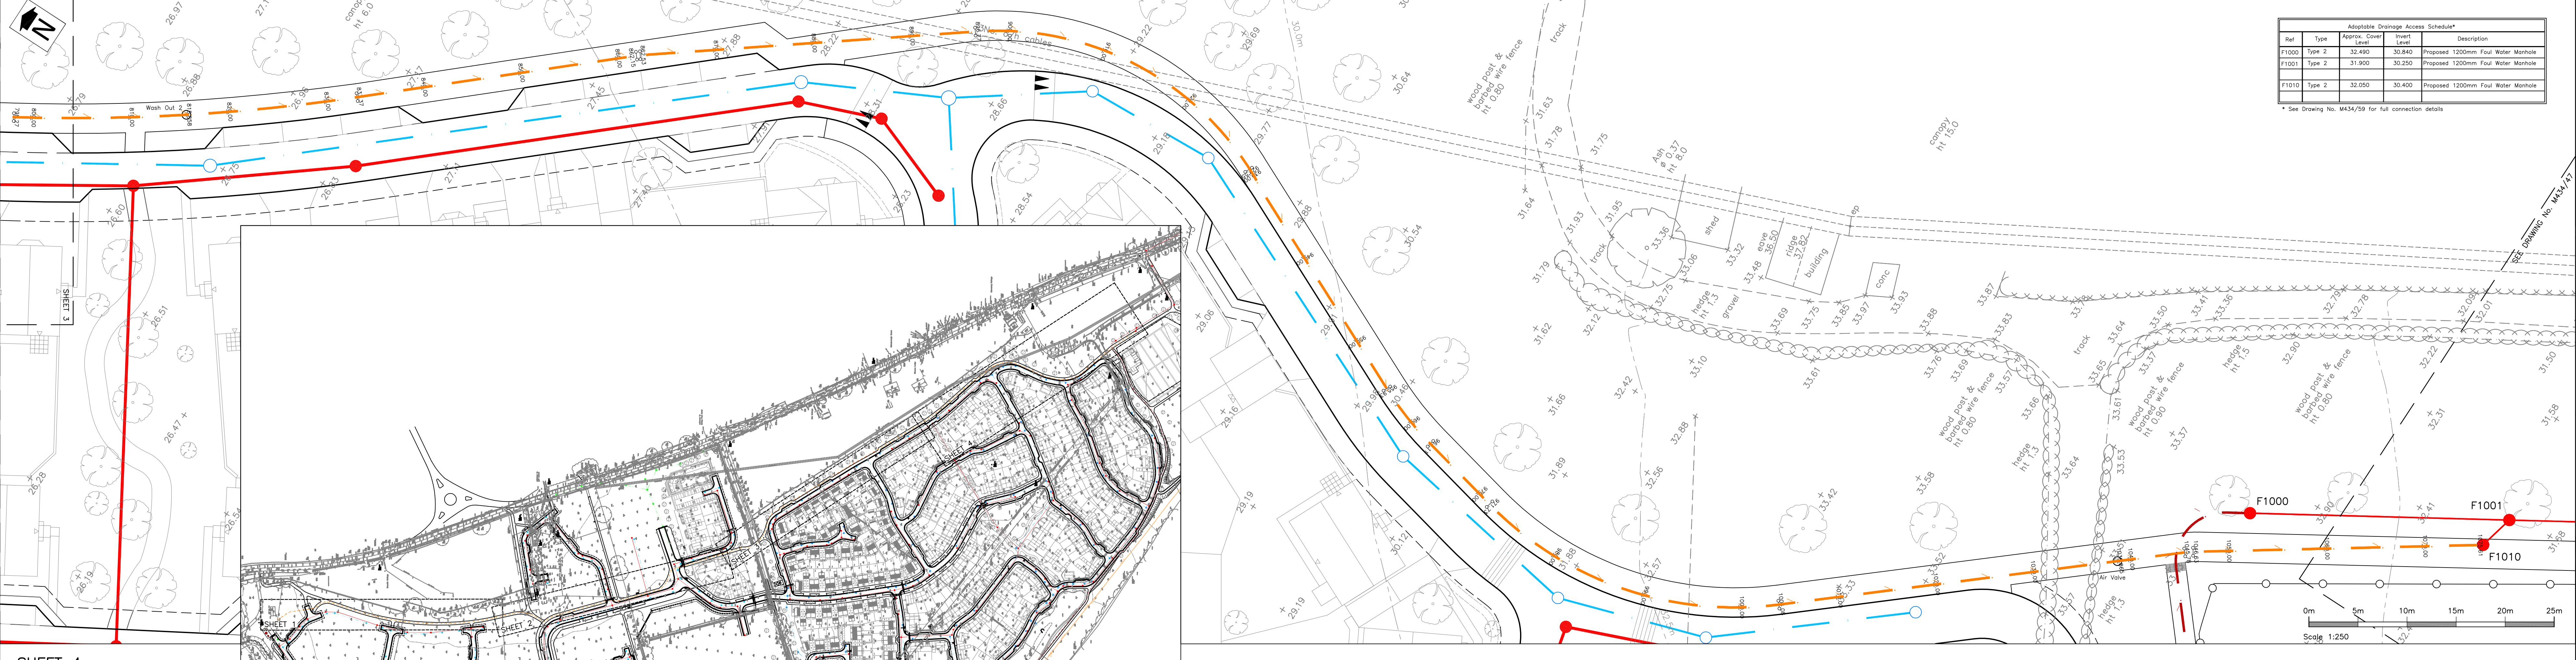

SHEET 4
Scale 1:250

For Technical Approval
These drawings are produced for the purposes of obtaining the approval of an adopting or maintaining authority and reliance on this drawing for whatever purpose, is at the developer's/contractor's risk until formal technical approval has been received.

NOTES

- Drawing based on Topographical Survey by Anthony Brooks Surveys Ltd, drawing number A258/7834/1, dated June 2014.
- On-site road layout based on AAP Architecture's Drawing Number P1108/02 Revision Z1, dated 19 May 2019.
- The works shown on this drawing could affect Statutory Undertaker's apparatus and the Contractor is required to verify the location and depth of all such apparatus prior to commencement of the works and to take any precautions necessary when working in the vicinity of any such apparatus.
- All adoptable highway works to be in accordance with the Hampshire County Council's 'Companion Document to Manual for Streets' and the Specification for Highway Works (SfHW) November 2009 as amended published by The Stationery Office.
- The Contractor shall seek clarification from the Engineer regarding any contradiction between this drawing and the Specification.
- All drainage works shall be constructed in accordance with the Design and Construction Guidance (DCG) published by Water UK. Any conflict between the proposals and the DCG then the DCG shall override.
- To be read in conjunction with Drawing No. M434/46.
- SUBJECT TO TECHNICAL APPROVAL.

ADOPTABLE 'MAIN' DRAINAGE KEY

- Foul Water Rising Main from PS1
- Foul Water Rising Main from PS2
- Foul Water Sewer & Manhole
- Surface Water Sewer & Manhole

Aspirator (Through Access) Schedule*				
Ref.	Type	Access Cover	Spent	Description
F1000	Type 2	32.490	30.840	Proposed 1200mm Foul Water Manhole
F1001	Type 2	31.900	30.250	Proposed 1200mm Foul Water Manhole
F1010	Type 2	32.050	30.400	Proposed 1200mm Foul Water Manhole

* See Drawing No. M434/59 for full connection details

Rev	Date	Description	Drawn	Check
#	19/01/22	First Issue.	DRB	CI
A	21/06/22	Surge analysis results presented. Slight amendment of valve chamber.	DRB	CI
B	22/07/22	Air Valve and Wash Out numbers added in accordance with the longitudinal section.	DRB	CI
C	19/08/22	Wash Out 1 relocated to deepen the rising main at the existing water main.	DRB	CI

STATUS
FOR TECHNICAL APPROVAL

Client
millerhomes
Bellway

Project
Boorley Gardens
Winchester Road
Hedge End

Drawing Title
Rising Main from PS1
Layout

Drawing No. **M434/45** Rev C
Date: January 2022 Scale: 1:250 @ A0
E-Mail: dbrock@pfacplc.com