


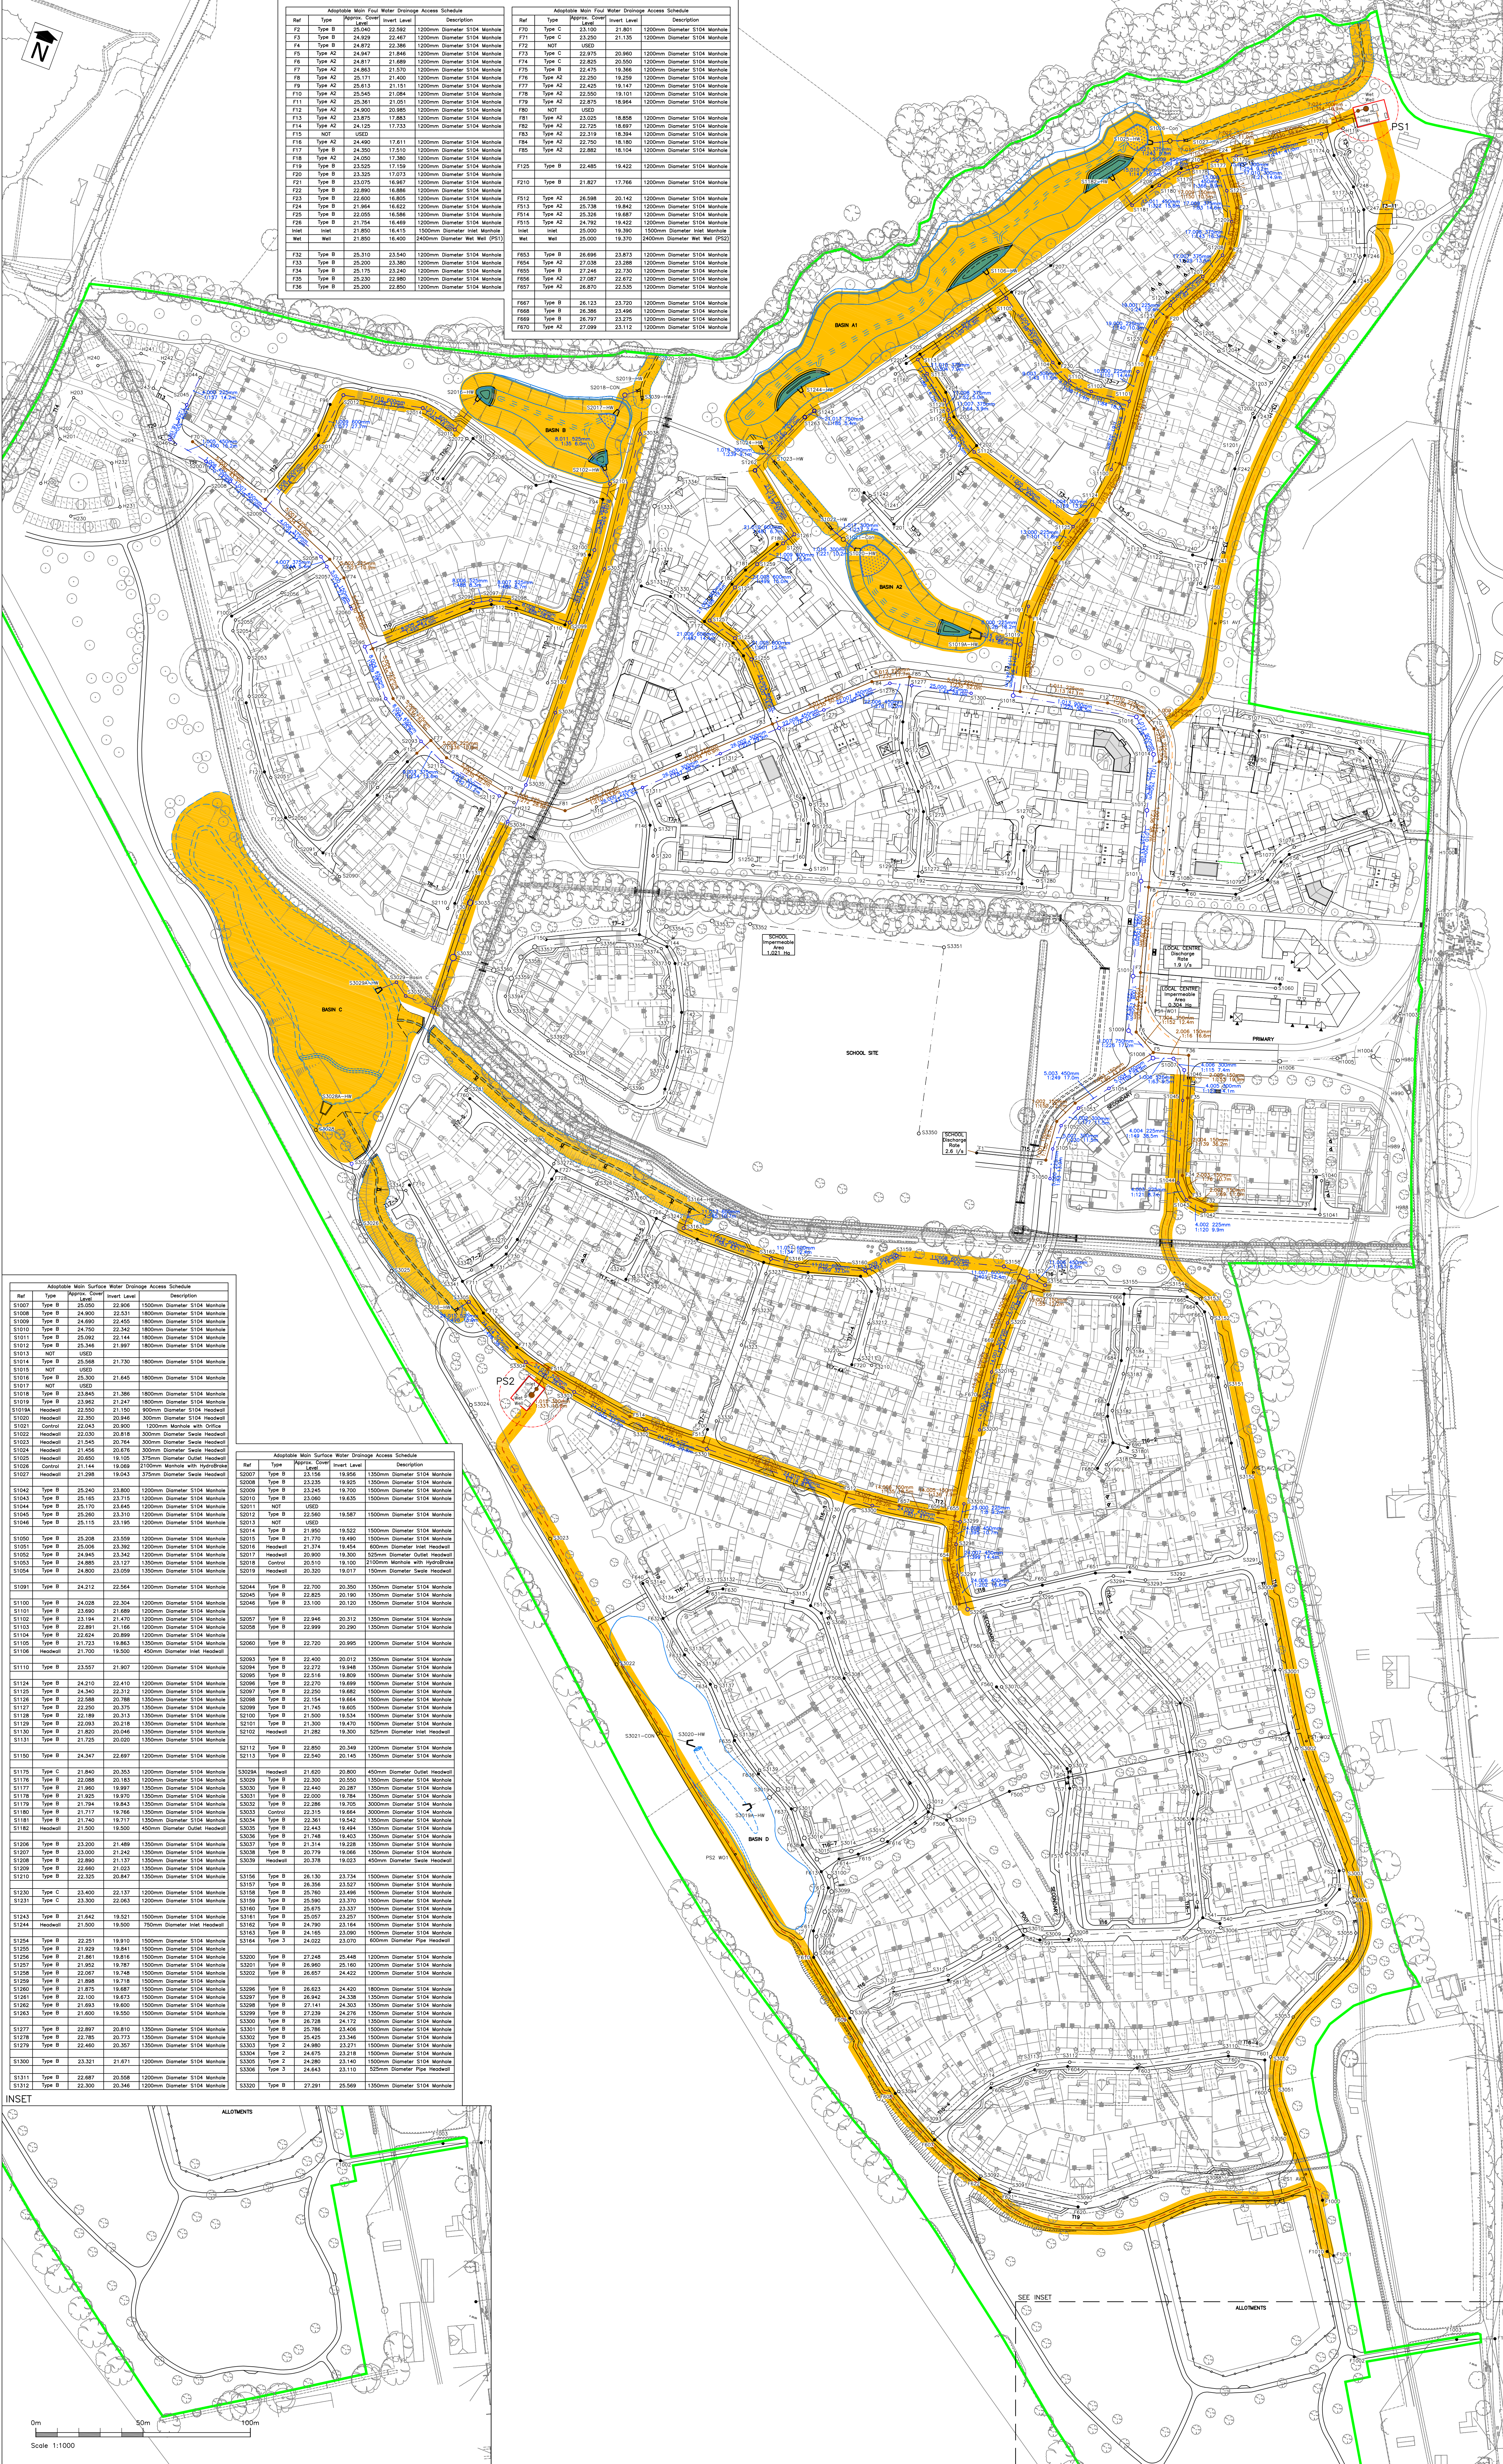

Stratton Park House, Wanborough Road
Swindon, SN3 4HG
Telephone
01793 828000
Website
www.pfapl.com

For Technical Approval
This drawing is produced for the purposes of obtaining the approval of an adopting or maintaining authority, and reliance on this drawing, for whatever purpose, is at the developer's/contractor's risk until formal technical approval has been received.

NOTES

1. Drawing based on Topographical Survey by Anthony Brookes Surveys Ltd, drawing number A256/7834/1 dated June 2014.
2. On-site road layout for Phase 1 based on AP Architecture's Drawing Numbers P1388.01 Revision R & P1388.04 Revision C dated 01 June 2018.
3. On-site road layout for Phase 2 based on AP Architecture's Drawing Number P1388.02 Revision S dated 29 April 2019.
4. On-site road layout for Phase 3 based on AP Architecture's Drawing Number P1388.03 Revision Y dated 06 October 2021.
5. The works shown on this drawing could affect Statutory Undertaker's apparatus and the Contractor is required to verify the location and depth of all such apparatus prior to commencement of the works and to take any precautions necessary when working in the vicinity of any such apparatus.
6. All adoptable highway works to be in accordance with the Hampshire County Council's 'Companion Document for Manual for Streets' and the Specification for Highway Works (S18) November 2009 as amended published by the Stationery Office.
7. All drainage works to be in accordance with Design and Construction Guidance Version 2.1 dated 25 May 2021.
8. SUBJECT TO TECHNICAL APPROVAL.

ADOPTABLE 'MAIN' DRAINAGE KEY

- F238 Foul Water Sewer & Manhole (this S104)
- S1007 Surface Water Sewer & Manhole (this S104)
- F30 Foul Water Sewer & Manhole (subsequent S104)
- S1040 Surface Water Sewer & Manhole (subsequent S104)
- H316 Surface Water Sewer & Manhole (Highway Drainage)
- Rising Main from Phase 1 Pumping Station (PS1)
- Rising Main from Phase 2 Pumping Station (PS2)
- Drainage Easement
- Ownership Boundary
- Swale
- Basin

Ref	Type	Apprx. Cont.	Invert Level	Description
S1007	Type B	25.050	22.906	1500mm Diameter S104 Manhole
S1008	Type B	24.900	22.931	1800mm Diameter S104 Manhole
S1009	Type B	24.690	22.455	1800mm Diameter S104 Manhole
S1010	Type B	24.750	22.342	1800mm Diameter S104 Manhole
S1011	Type B	25.092	21.144	1800mm Diameter S104 Manhole
S1012	Type B	25.346	21.997	1800mm Diameter S104 Manhole
S1013	NOT USED			
S1014	Type B	25.568	21.730	1800mm Diameter S104 Manhole
S1015	NOT USED			
S1016	Type B	25.300	21.645	1800mm Diameter S104 Manhole
S1017	NOT USED			
S1018	Type B	23.845	21.389	1800mm Diameter S104 Manhole
S1019	Type B	23.942	21.247	1800mm Diameter S104 Manhole
S1020	Headed	22.550	21.100	800mm Diameter S104 Headed
S1021	Control	22.043	20.800	1200mm Manhole with Office
S1022	Headed	22.330	20.819	300mm Diameter Sade Headed
S1023	Headed	21.845	20.764	300mm Diameter Sade Headed
S1024	Headed	21.458	20.676	300mm Diameter Sade Headed
S1025	Headed	20.850	19.105	375mm Diameter Sade Headed
S1026	Control	21.144	19.099	1200mm Manhole with Office
S1027	Headed	21.298	19.043	375mm Diameter Sade Headed
S1028	Type B	25.240	23.800	1200mm Diameter S104 Manhole
S1029	Type B	25.165	23.715	1200mm Diameter S104 Manhole
S1030	Type B	25.170	23.645	1200mm Diameter S104 Manhole
S1031	Type B	25.260	23.510	1200mm Diameter S104 Manhole
S1032	Type B	25.115	23.195	1200mm Diameter S104 Manhole
S1033	Type B	25.208	23.599	1200mm Diameter S104 Manhole
S1034	Type B	25.050	23.302	1200mm Diameter S104 Manhole
S1035	Type B	24.945	23.342	1200mm Diameter S104 Manhole
S1036	Type B	24.880	23.157	1200mm Diameter S104 Manhole
S1037	Type B	24.800	23.059	1200mm Diameter S104 Manhole
S1038	Type B	24.715	22.964	1200mm Diameter S104 Manhole
S1039	Type B	24.630	22.870	1200mm Diameter S104 Manhole
S1040	Type B	24.545	22.775	1200mm Diameter S104 Manhole
S1041	Type B	24.460	22.680	1200mm Diameter S104 Manhole
S1079	Type B	21.230	19.070	1200mm Diameter S104 Manhole
S1079	Type B	21.230	19.070	1200mm Diameter S104 Manhole
S1080	Type B	21.145	18.975	1200mm Diameter S104 Manhole
S1081	Type B	21.060	18.880	1200mm Diameter S104 Manhole
S1193	Type B	11.540	8.240	1200mm Diameter S104 Manhole
S1194	Type B	11.45		
S1195	Type B	11.365	8.145	1200mm Diameter S104 Manhole
S1196	Type B	11.280	8.050	1200mm Diameter S104 Manhole
S1197	Type B	11.195	7.955	1200mm Diameter S104 Manhole
S1198	Type B	11.110	7.860	1200mm Diameter S104 Manhole
S1199	Type B	11.025	7.765	1200mm Diameter S104 Manhole
S1200	Type B	10.940	7.670	1200mm Diameter S104 Manhole
S1201	Type B	10.855	7.575	1200mm Diameter S104 Manhole
S1202	Type B	10.770	7.480	1200mm Diameter S104 Manhole
S1203	Type B	10.685	7.385	1200mm Diameter S104 Manhole
S1204	Type B	10.600	7.290	1200mm Diameter S104 Manhole
S1205	Type B	10.515	7.195	1200mm Diameter S104 Manhole
S1206	Type B	10.430	7.100	1200mm Diameter S104 Manhole
S1207	Type B	10.345	7.005	1200mm Diameter S104 Manhole
S1208	Type B	10.260	6.910	1200mm Diameter S104 Manhole
S1209	Type B	10.175	6.815	1200mm Diameter S104 Manhole
S1210	Type B	10.090	6.720	1200mm Diameter S104 Manhole
S1211	Type B	10.005	6.625	1200mm Diameter S104 Manhole
S1212	Type B	9.920	6.530	1200mm Diameter S104 Manhole
S1213	Type B	9.835	6.435	1200mm Diameter S104 Manhole
S1214	Type B	9.750	6.340	1200mm Diameter S104 Manhole
S1215	Type B	9.665	6.245	1200mm Diameter S104 Manhole
S1216	Type B	9.580	6.150	1200mm Diameter S104 Manhole
S1217	Type B	9.495	6.055	1200mm Diameter S104 Manhole
S1218	Type B	9.410	5.960	1200mm Diameter S104 Manhole
S1219	Type B	9.325	5.865	1200mm Diameter S104 Manhole
S1220	Type B	9.240	5.770	1200mm Diameter S104 Manhole
S1221	Type B	9.155	5.675	1200mm Diameter