


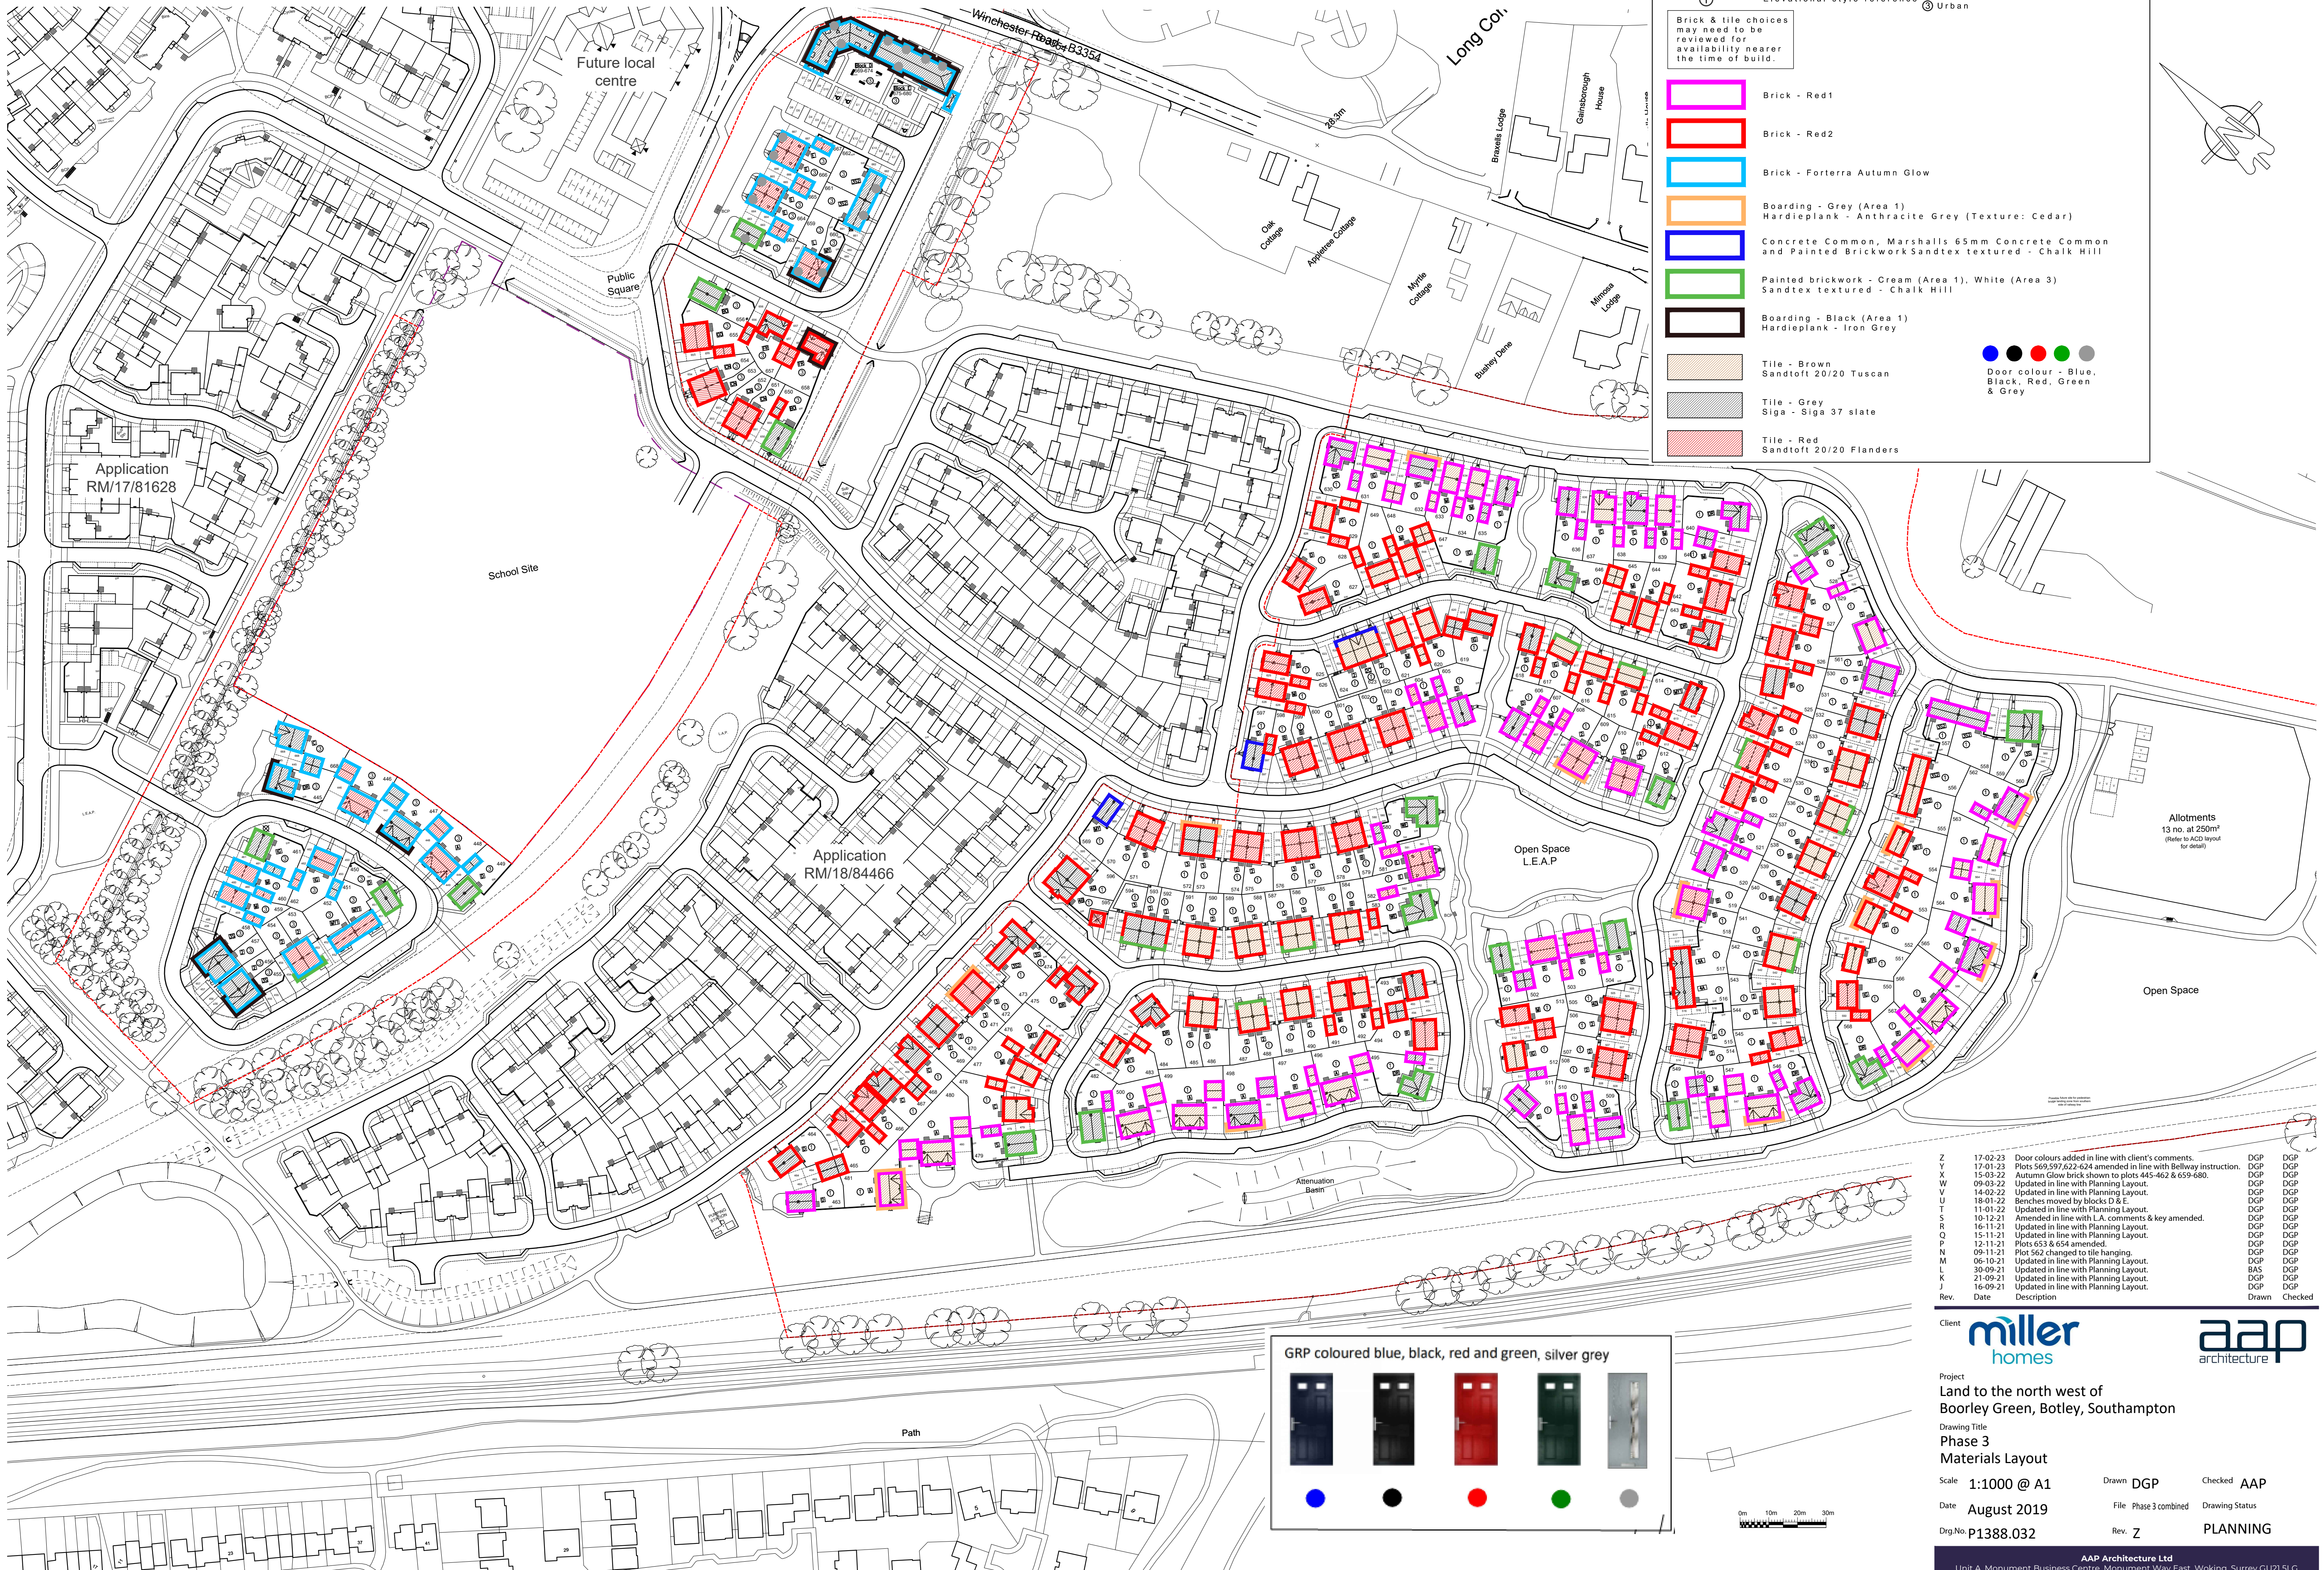

KEY

①

Elevational style reference

② Suburban

③ Urban

Brick & tile choices may need to be reviewed for availability nearer the time of build.

Brick - Red1

Brick - Red2

Brick - Forterra Autumn Glow

Boarding - Grey (Area 1)

Hardieplank - Anthracite Grey (Texture: Cedar)

Concrete Common, Marshalls 65mm Concrete Common and Painted Brickwork Sandtex textured - Chalk Hill

Painted brickwork - Cream (Area 1), White (Area 3)

Sandtex textured - Chalk Hill

Boarding - Black (Area 1)

Hardieplank - Iron Grey

Tile - Brown

Sandtoft 20/20 Tuscan

Tile - Grey

Siga - Siga 37 slate

Tile - Red

Sandtoft 20/20 Flanders

● ● ● ● ●

Door colour - Blue, Black, Red, Green & Grey

Z	17-02-23	Door colours added in line with client's comments.	DGP	DGP
Y	17-01-23	Plots 569,597,622-624 amended in line with Bellway instruction.	DGP	DGP
X	15-03-22	Autumn Glow brick shown to plots 445-462 & 659-680.	DGP	DGP
W	09-03-22	Updated in line with Planning Layout.	DGP	DGP
V	14-02-22	Updated in line with Planning Layout.	DGP	DGP
U	18-01-22	Benches moved by blocks D & E.	DGP	DGP
T	11-01-22	Updated in line with Planning Layout.	DGP	DGP
S	10-12-21	Amended in line with L.A. comments & key amended.	DGP	DGP
R	16-11-21	Updated in line with Planning Layout.	DGP	DGP
Q	15-11-21	Updated in line with Planning Layout.	DGP	DGP
P	12-11-21	Plots 653 & 654 amended.	DGP	DGP
N	09-11-21	Plot 562 changed to tile hanging.	DGP	DGP
M	06-10-21	Updated in line with Planning Layout.	DGP	DGP
L	30-09-21	Updated in line with Planning Layout.	BAS	DGP
K	21-09-21	Updated in line with Planning Layout.	DGP	DGP
J	16-09-21	Updated in line with Planning Layout.	DGP	DGP
Rev.	Date	Description	Drawn	Checked

GRP coloured blue, black, red and green, silver grey

●

●

●

●

●

Client

miller homes

aap architecture

Project

Land to the north west of Boorley Green, Botley, Southampton

Drawing Title

Phase 3 Materials Layout

Scale

1:1000 @ A1

Date

August 2019

Drig.No.

P1388.032

Drawn

DGP

Checked

AAP

File

Phase 3 combined

Drawing Status

PLANNING

Rev.

Z

Unit A, Monument Business Centre, Monument Way East, Woking, Surrey GU21 5LG

T 01483 727345 E projects@aap-arc.co.uk W aap-arc.co.uk

Under the Intellectual Property Act 2014, this drawing is the copyright of AAP Architecture Ltd.