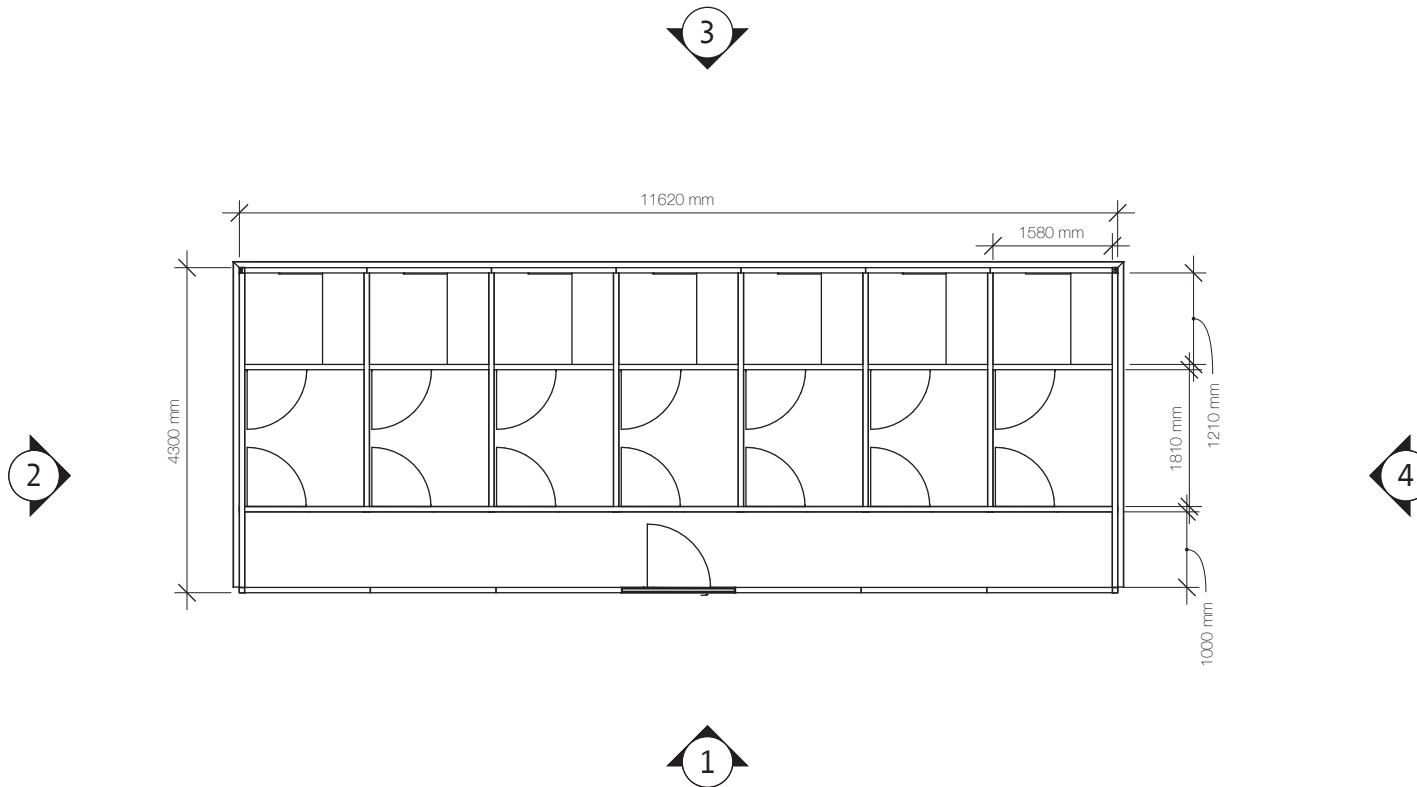


Job Number: TBC
 PO:
 Date: 09 May 2022
 Page: 1

Drawing: Longcroft 7 - XL 2022
 Proposed 7 berth cattery to Longcroft specification. Materials will be PVCu framework, toughened safety glass, insulated panel, PawSafe Mesh, solid insulated roof.