


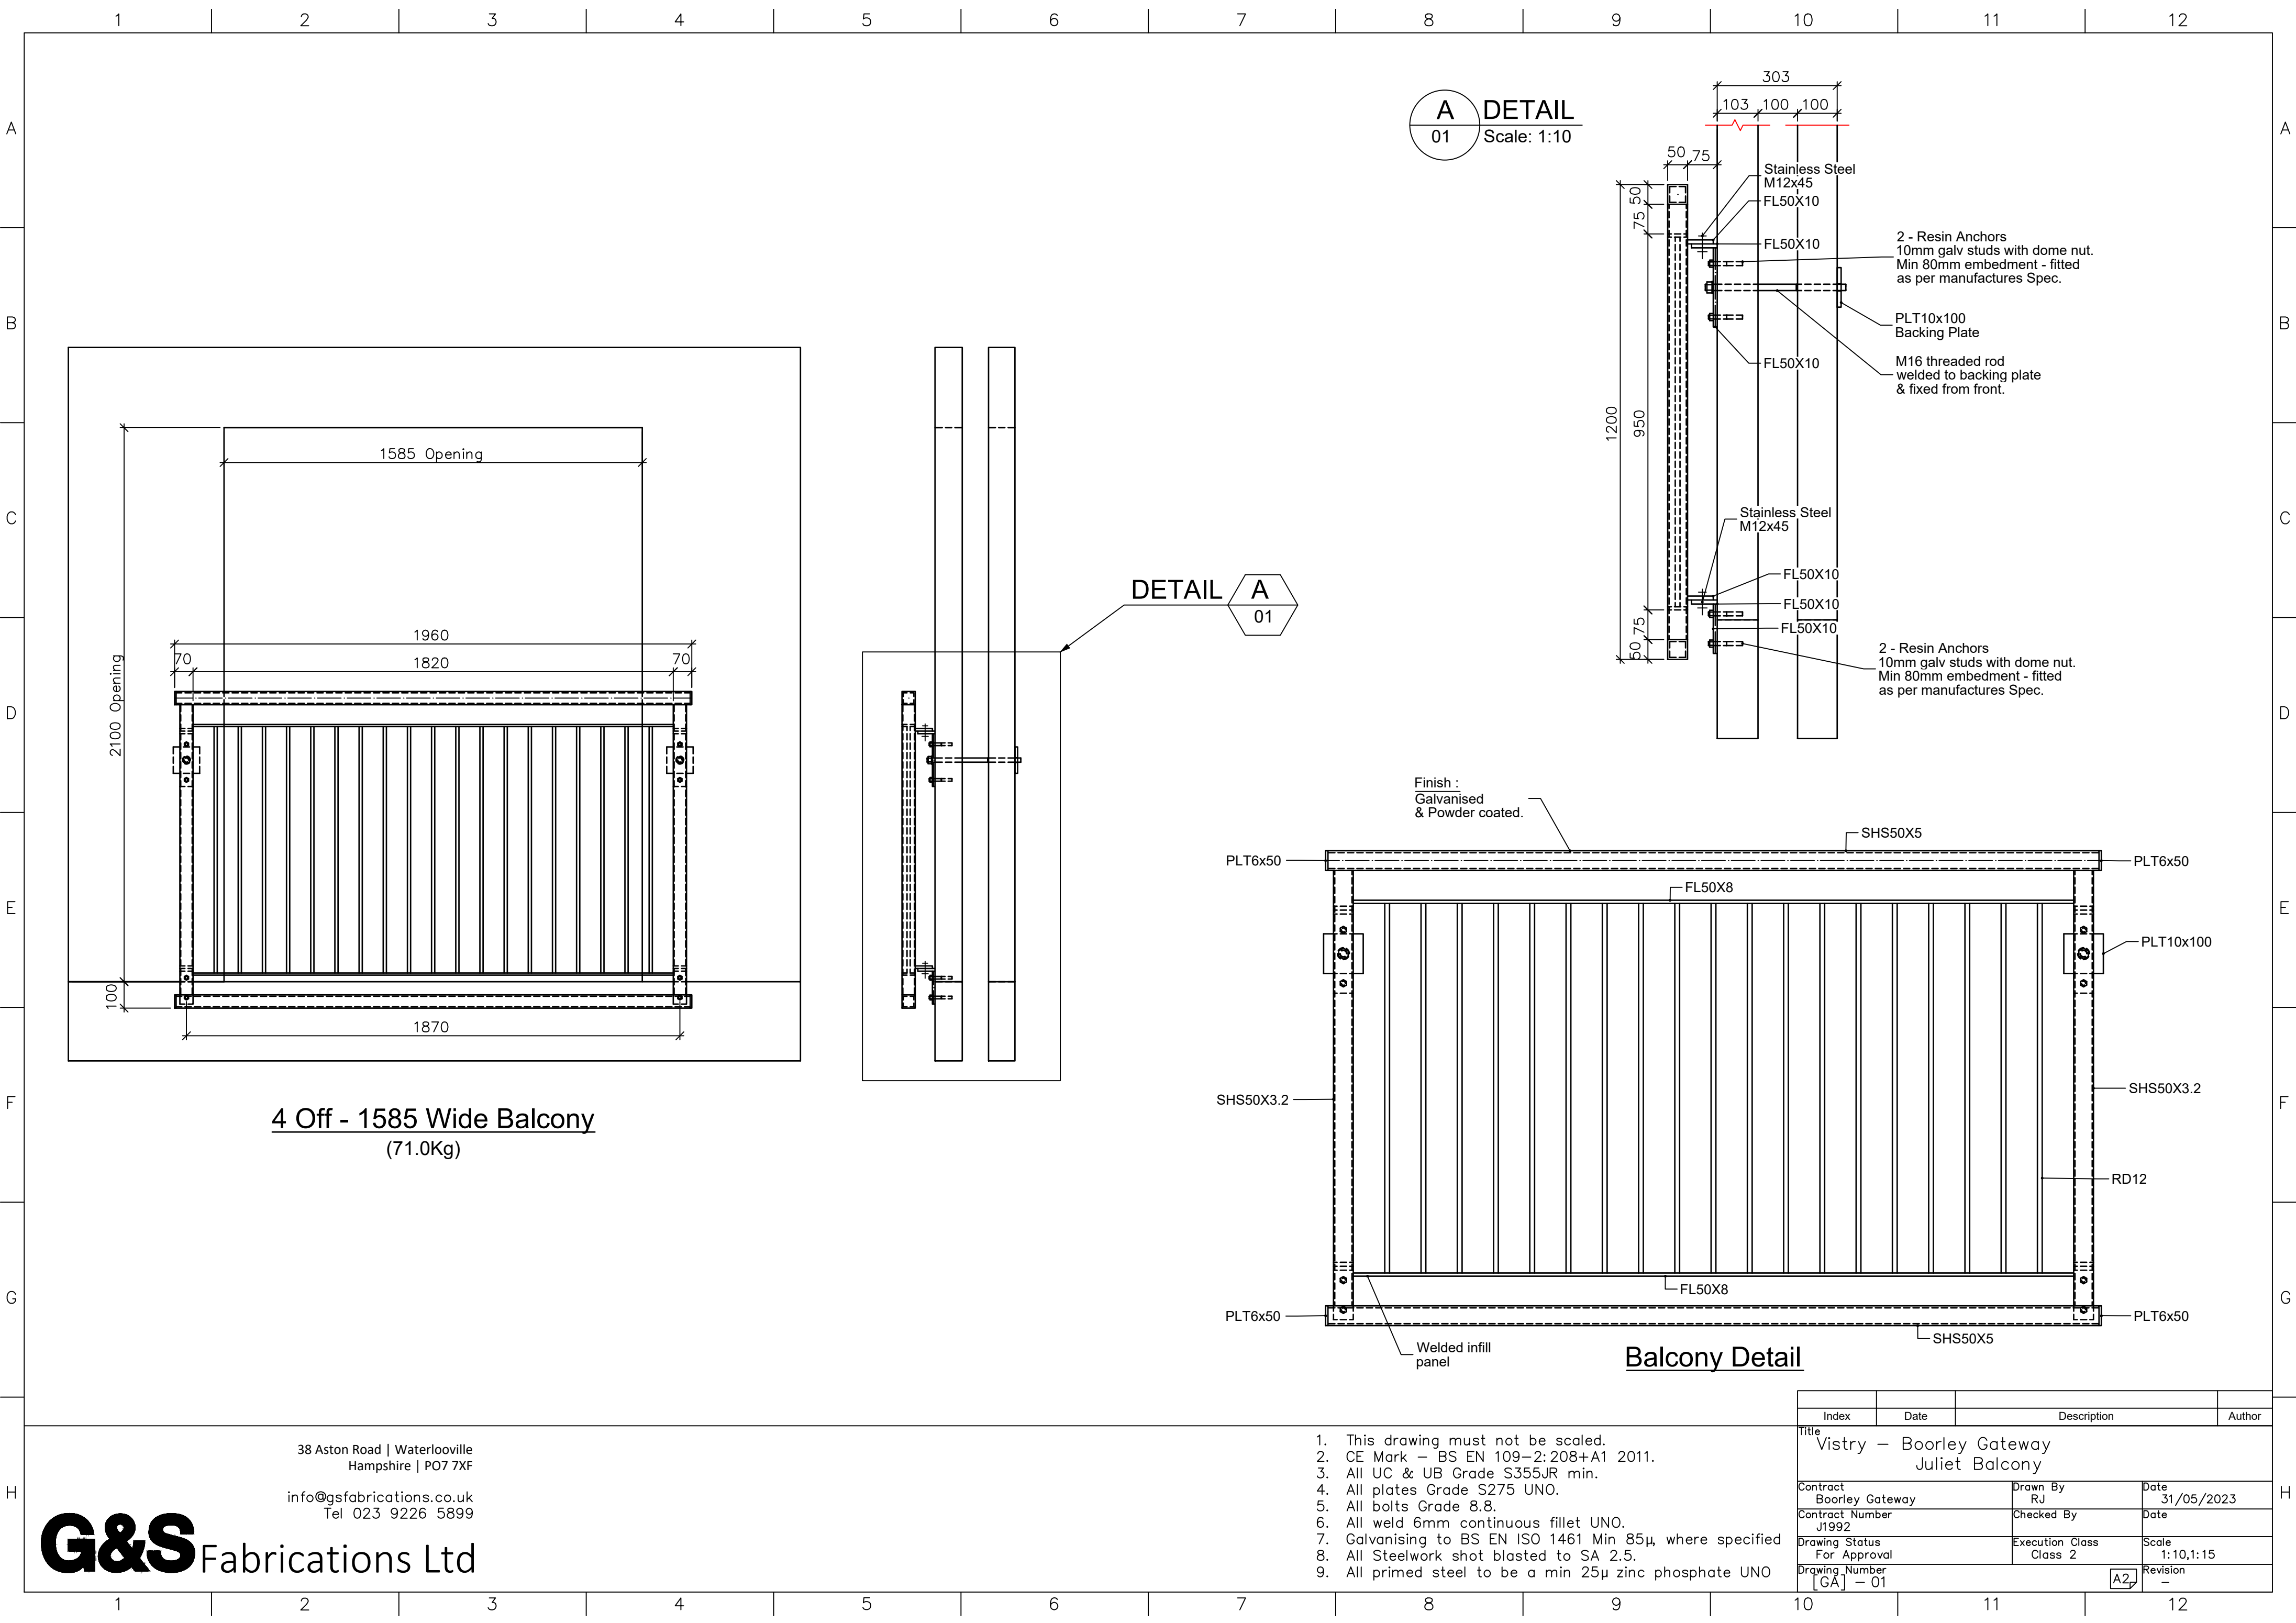

38 Aston Road | Waterlooville
Hampshire | PO7 7XF
info@gsfabrications.co.uk
Tel 023 9226 5899

G&S Fabrications Ltd

1. This drawing must not be scaled.
2. CE Mark – BS EN 109–2:208+A1 2011.
3. All UC & UB Grade S355JR min.
4. All plates Grade S275 UNO.
5. All bolts Grade 8.8.
6. All weld 6mm continuous fillet UNO.
7. Galvanising to BS EN ISO 1461 Min 85µ, where specified
8. All Steelwork shot blasted to SA 2.5.
9. All primed steel to be a min 25µ zinc phosphate UNO

Index	Date	Description	Author
Title Vistry – Boorley Gateway Juliet Balcony			
Contract Boorley Gateway	Drawn By RJ	Date 31/05/2023	
Contract Number J1992	Checked By	Date	
Drawing Status For Approval	Execution Class Class 2	Scale 1:10,1:15	
Drawing Number [GA] – 01	Revision –		A2