


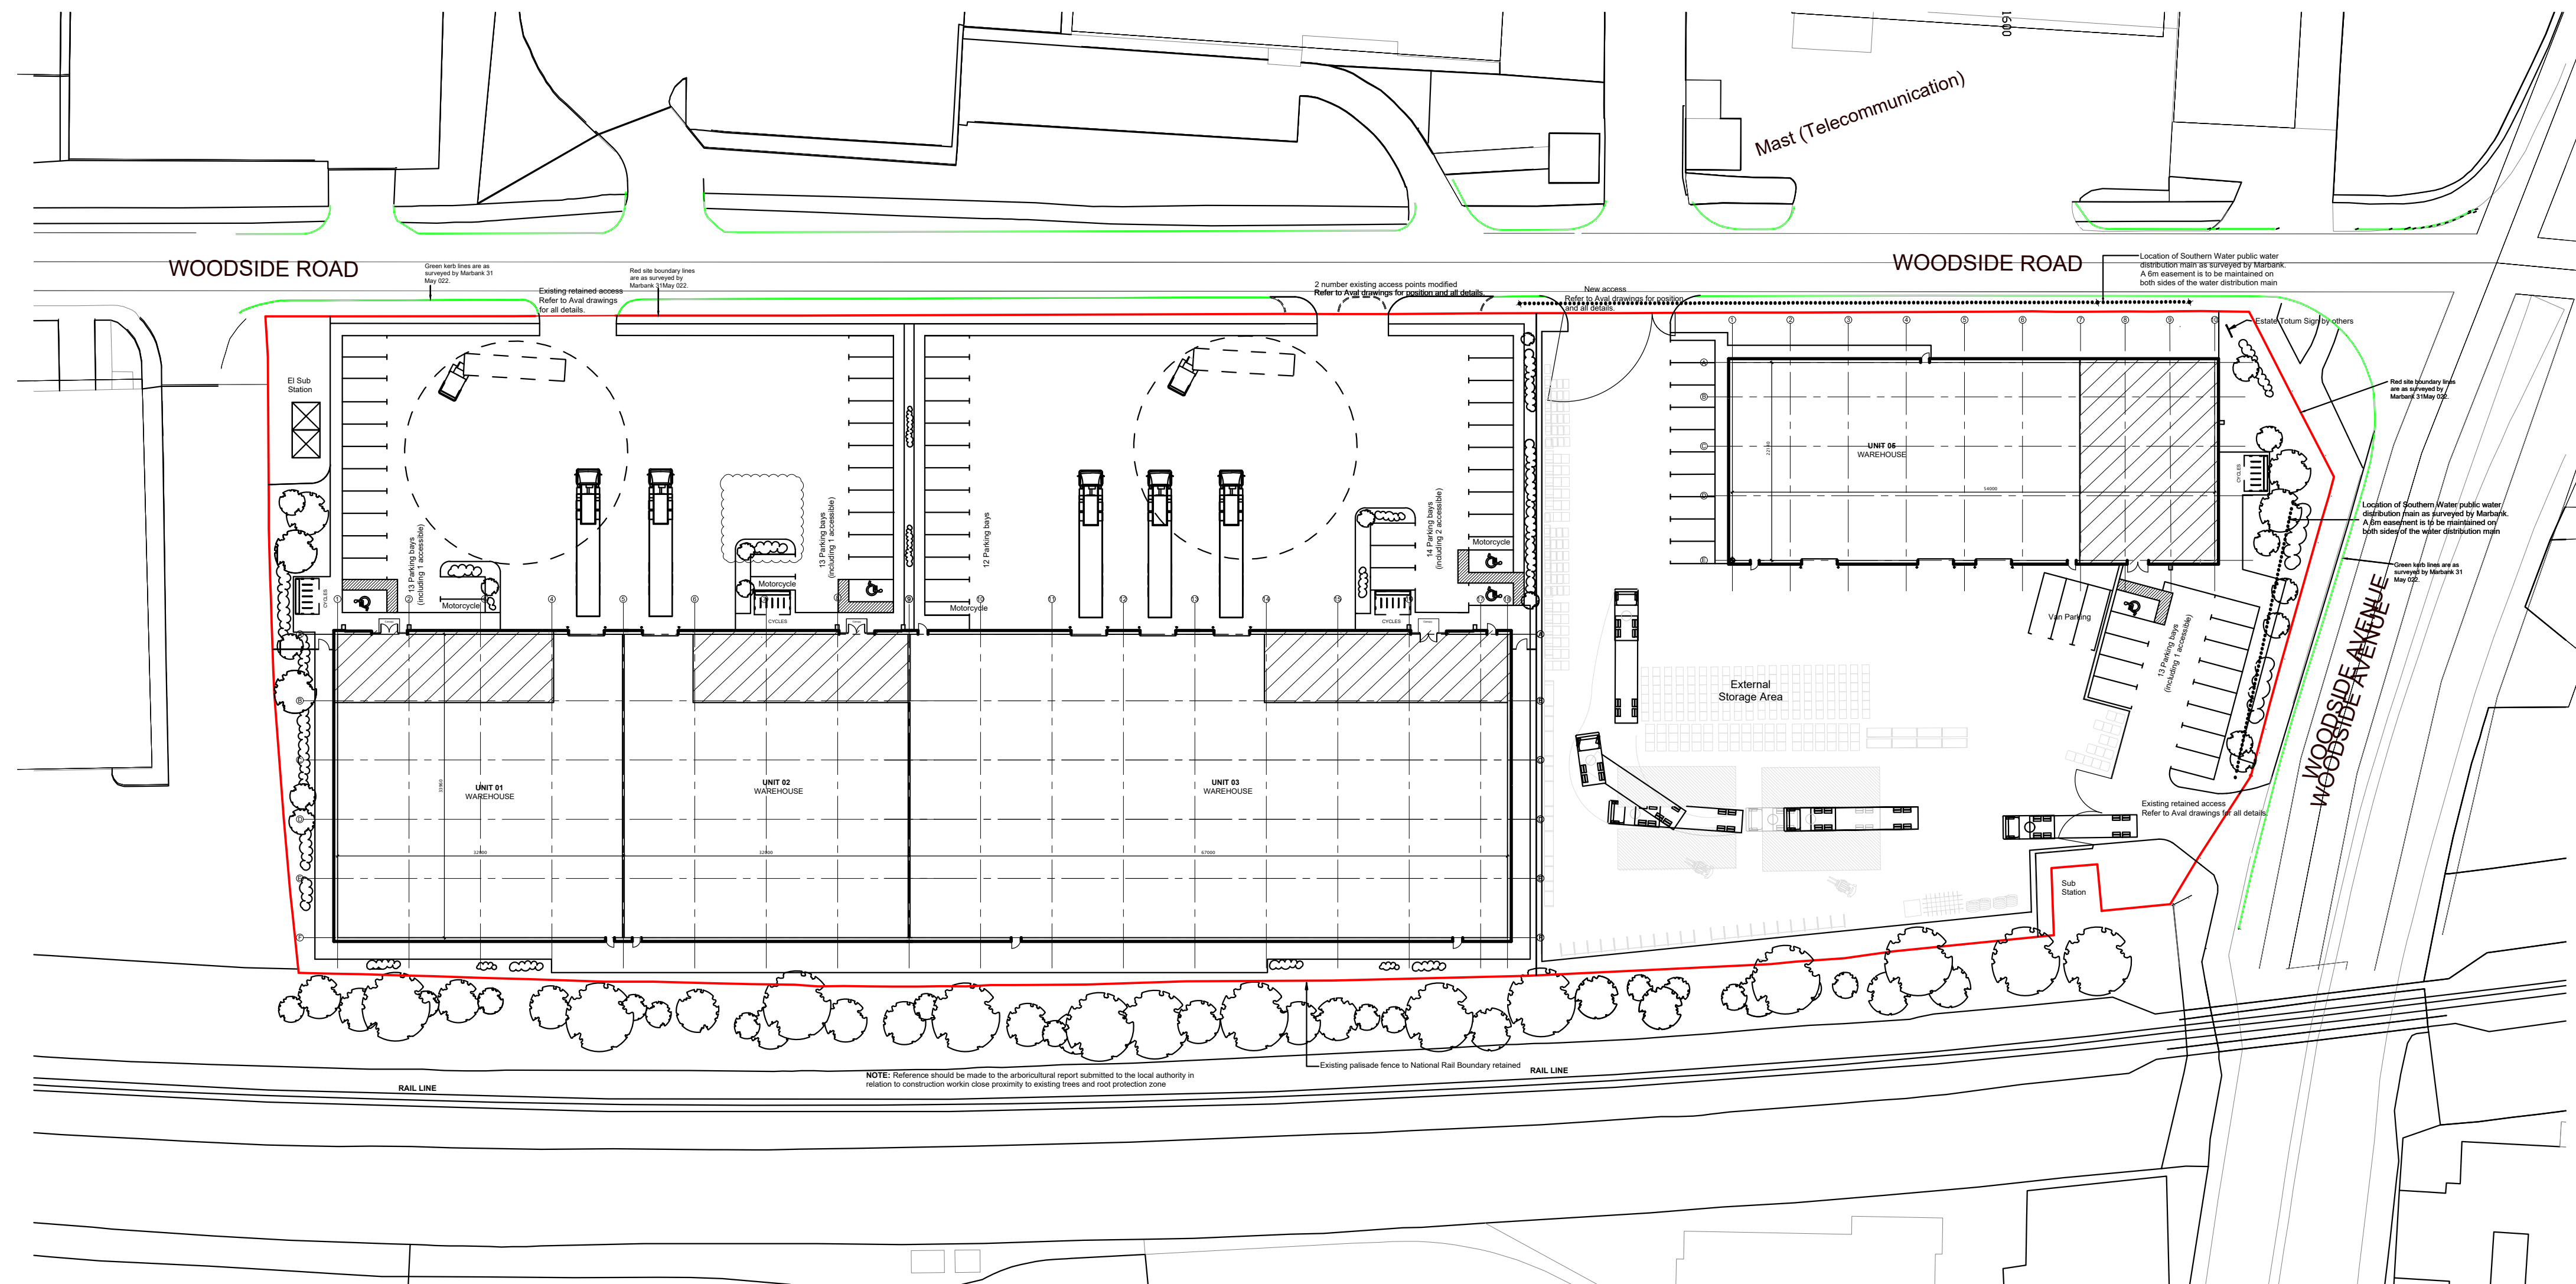

- D. 23.11.22 Unit 2 car parking numbers reduced.
- C. 21.10.22 Unit 3 access position amended.
External works dimensions added.
- B. 10.10.22 Unit 3 access position amended to mirror planning
approved drawing.
- A. 20.08.22 Units 3 & 4 combined, car parking revised to suit.

REV.

Oxenwood Real Estate
Woodside Road
Eastleigh South

SCALE	PAPER SIZE	DATE	DRAWN BY
1:500	A1	19.04.22	
DRAWING N°			REVISION
194.02.04			D

Unit 18D, Chiltern Court
Asheridge Road
Chesham, HP5 2PX
t 01494 776042

