
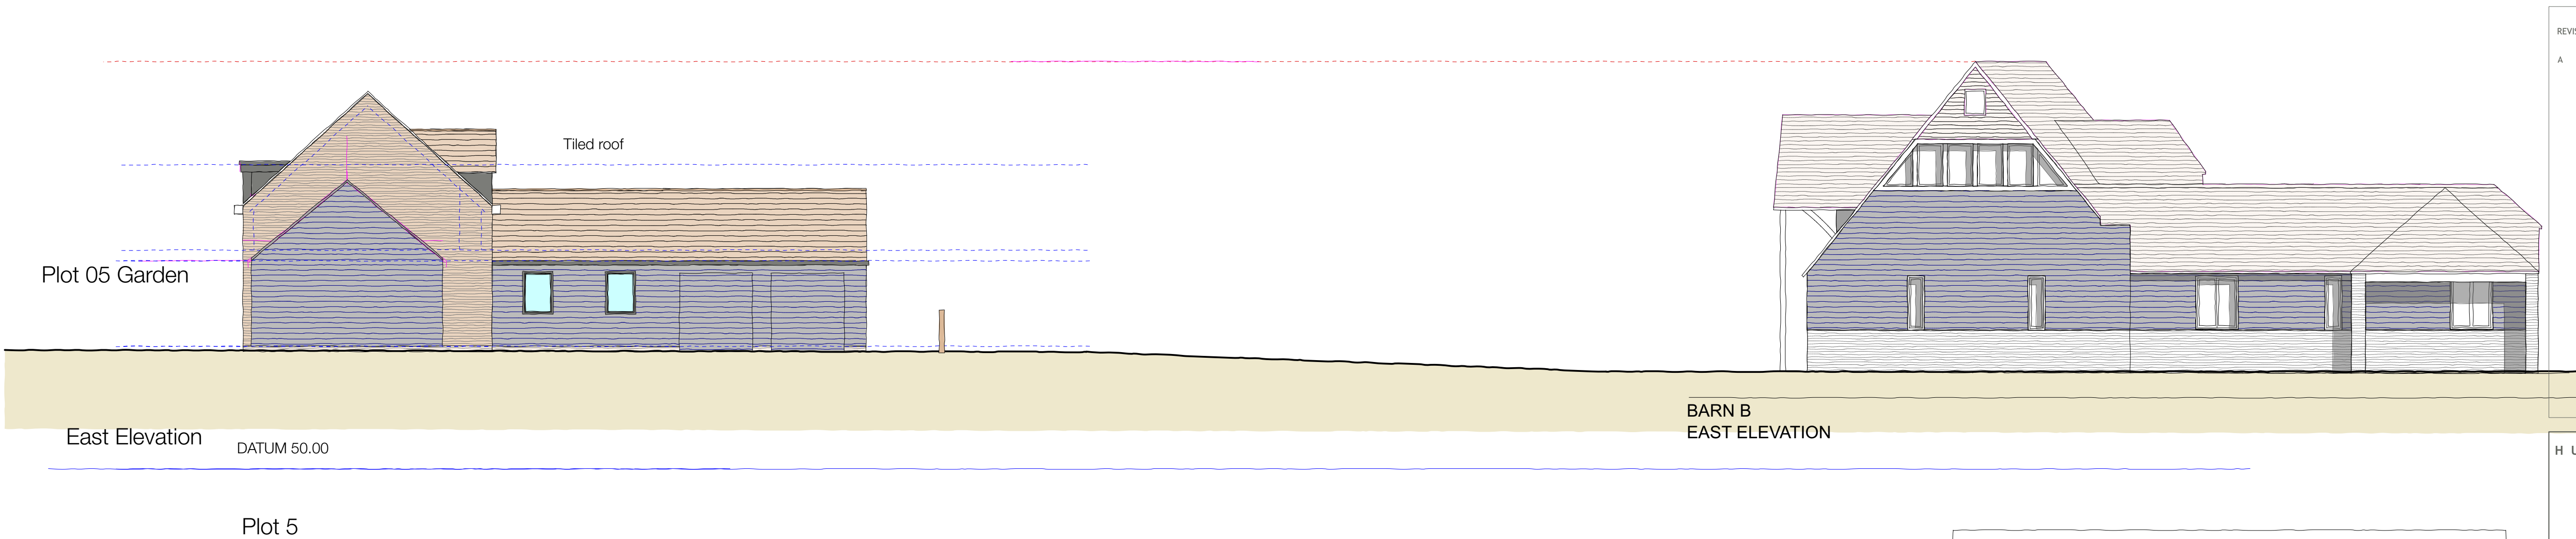


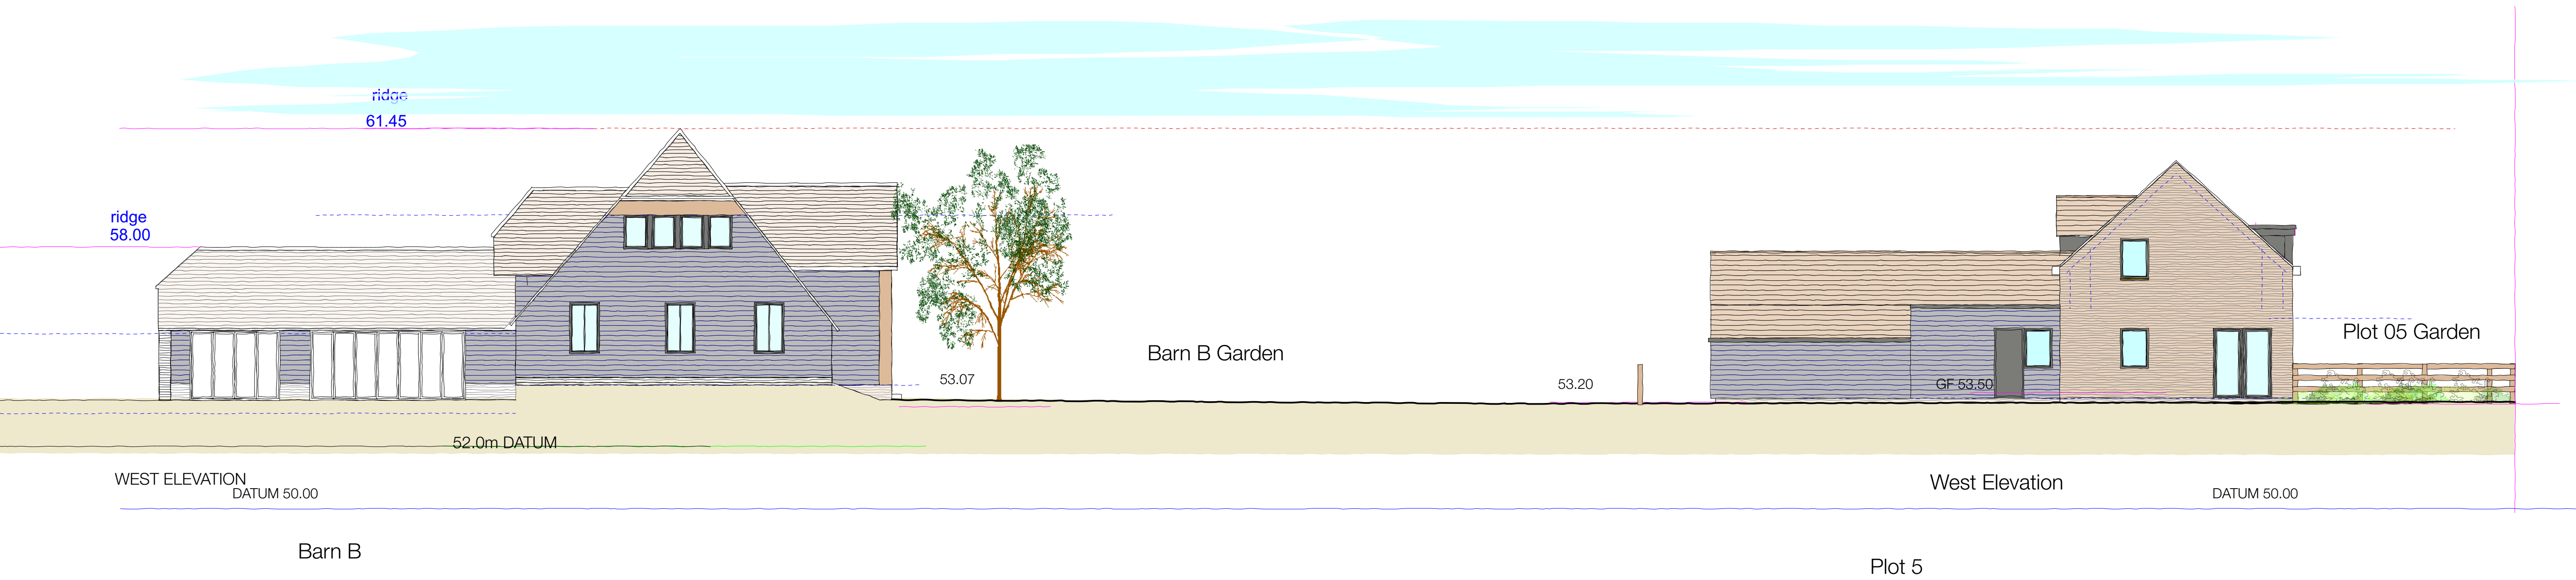

MATERIALS

- Multi stock brick
- Clay Roof tiles
- Vertical Timber dark stained
- Horizontal Timber dark stained
- Windows, Anthracite aluminium

REVISION	DATE	DESCRIPTION	P.M.
A	June 2023	Redesigned	SH

</

Dimensions to be checked on site.
All in millimetres unless stated
For construction purposes do not scale
This drawing cannot be copied without the
written permission of
HURRELL ARCHITECTURE LIMITED

RIBA
Chartered Practice