


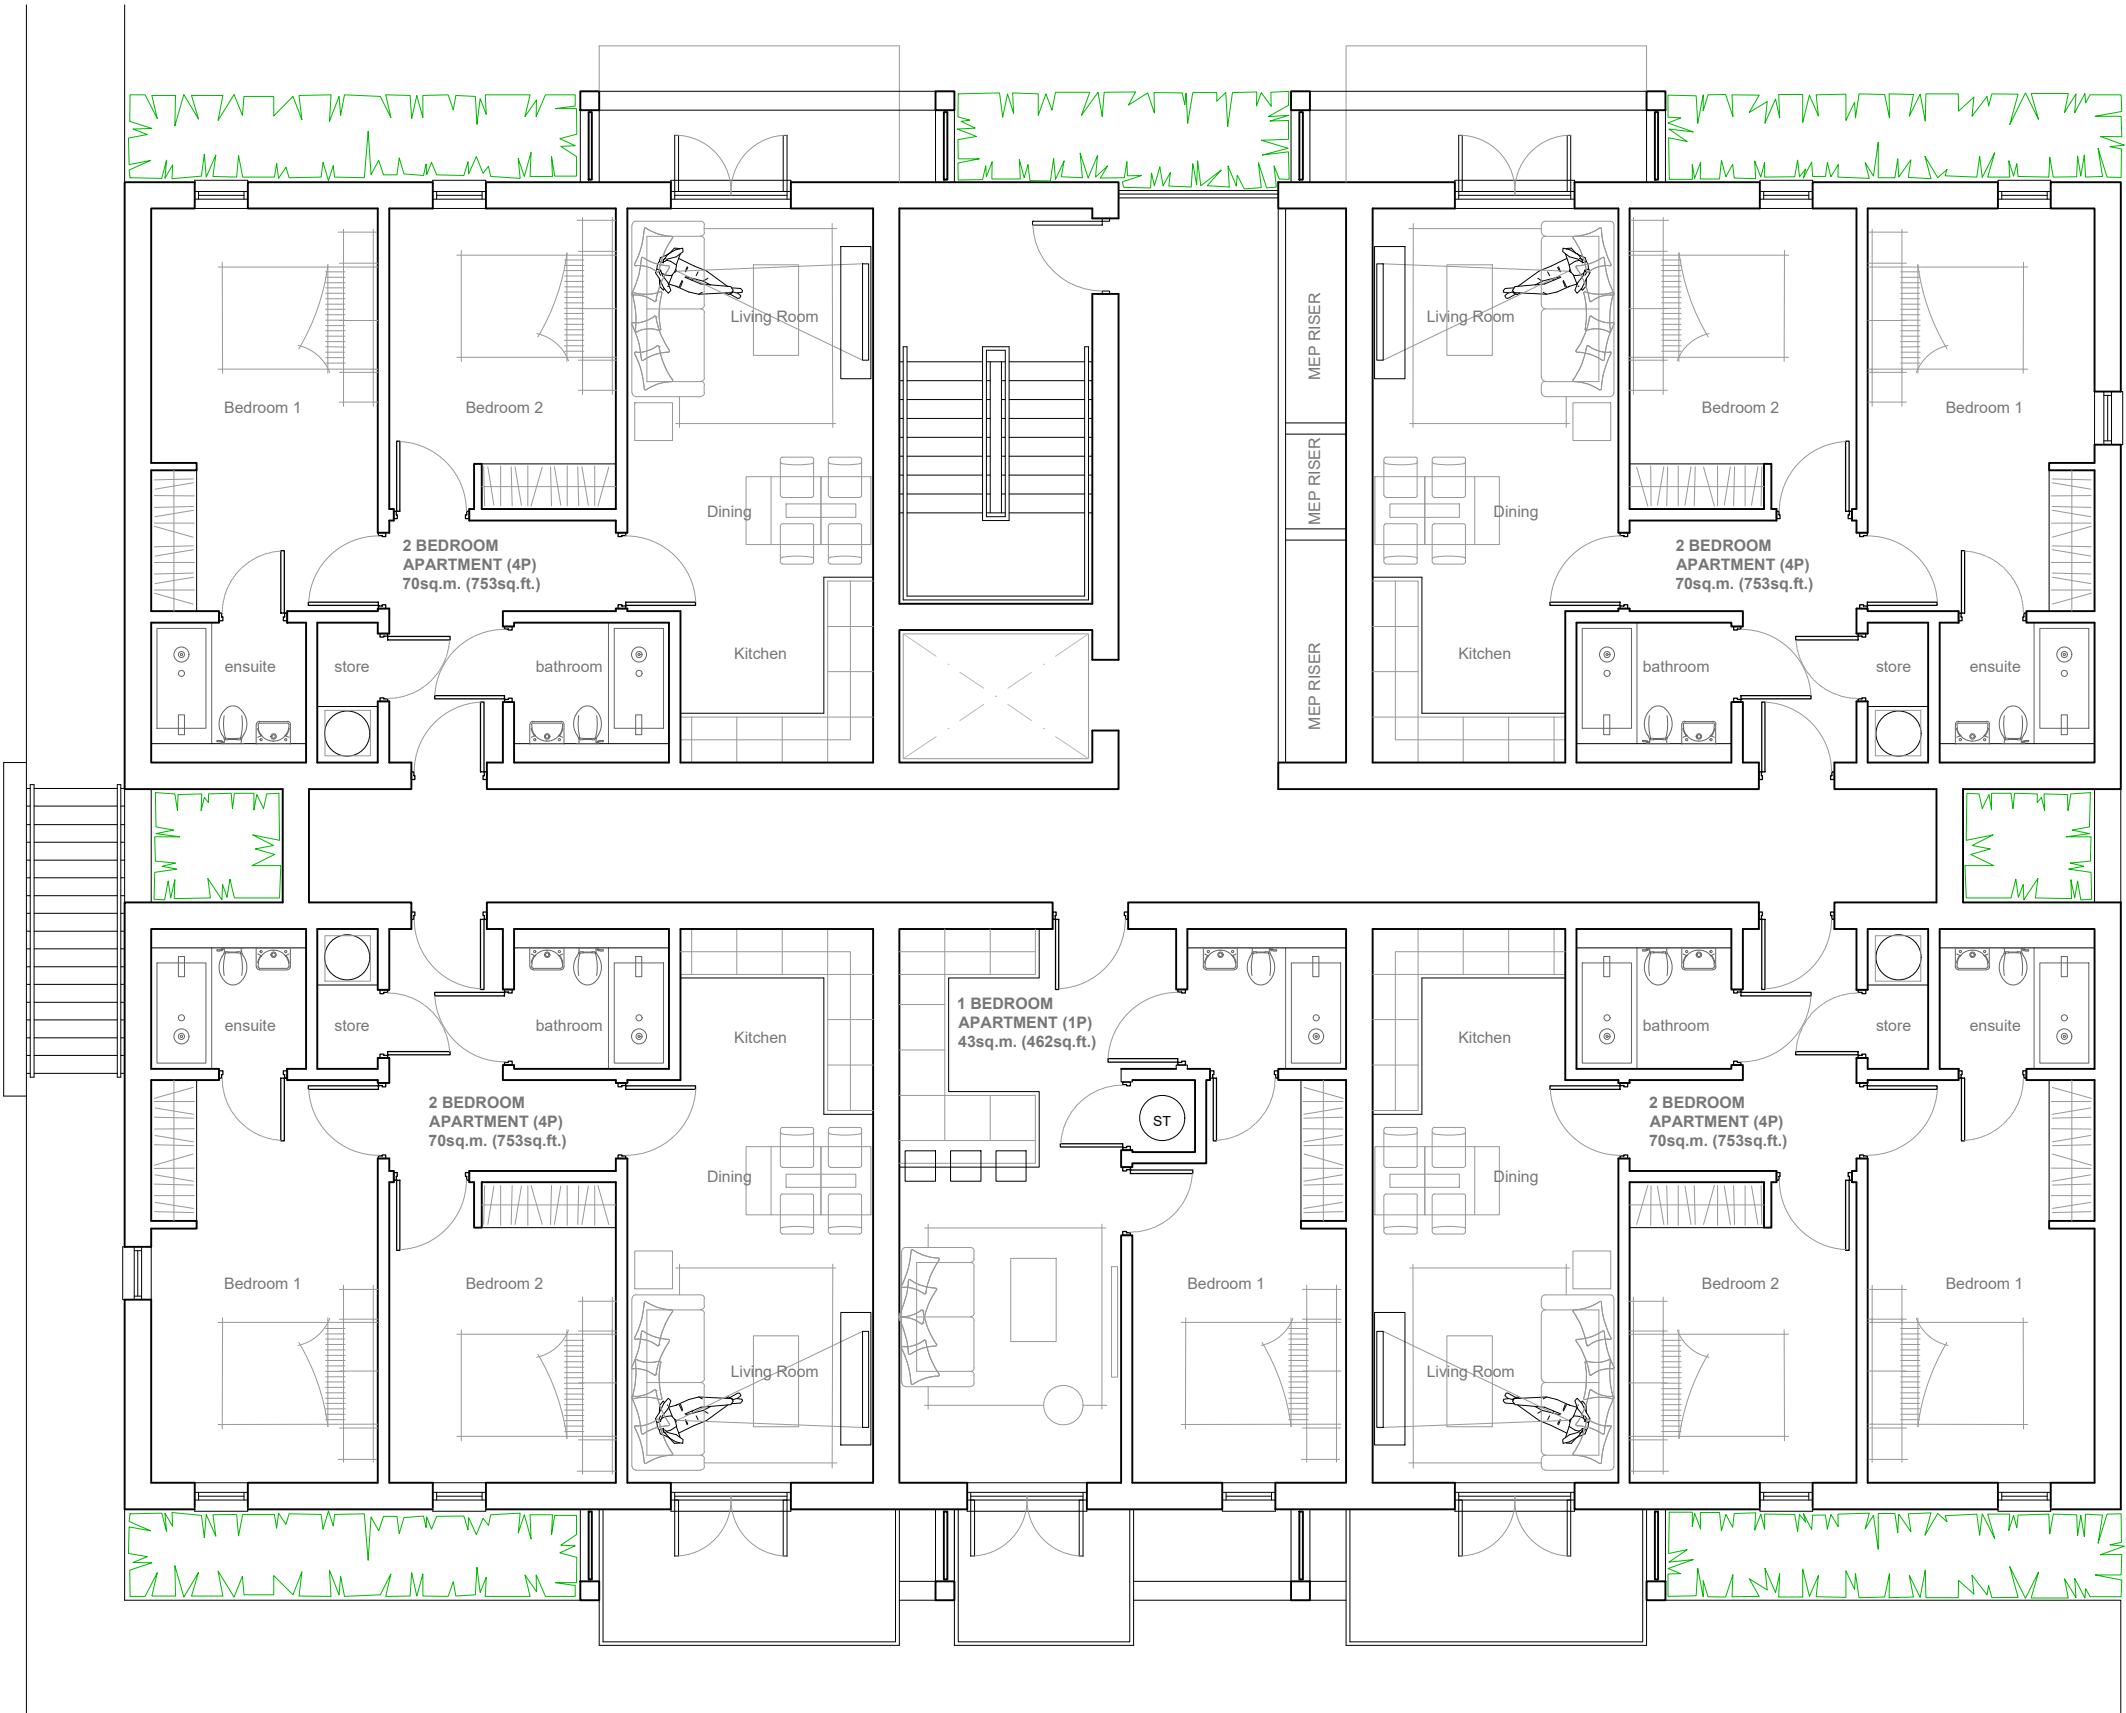

BLOCK TYPE 1

UPPER GROUND

CHESHIRE	SHEFFIELD	LIVERPOOL
Market Court 20-24 Church St Altrincham WA14 4DW 0161 929 7622	Acero 1 Concourse Way Sheffield S1 2BJ 0114 212 9035	AvenueHQ 17 Mann Island Liverpool L3 1BP 0161 929 7622

LAND ADJACENT TO THE AGEAS BOWL, SOUTHAMPTON