


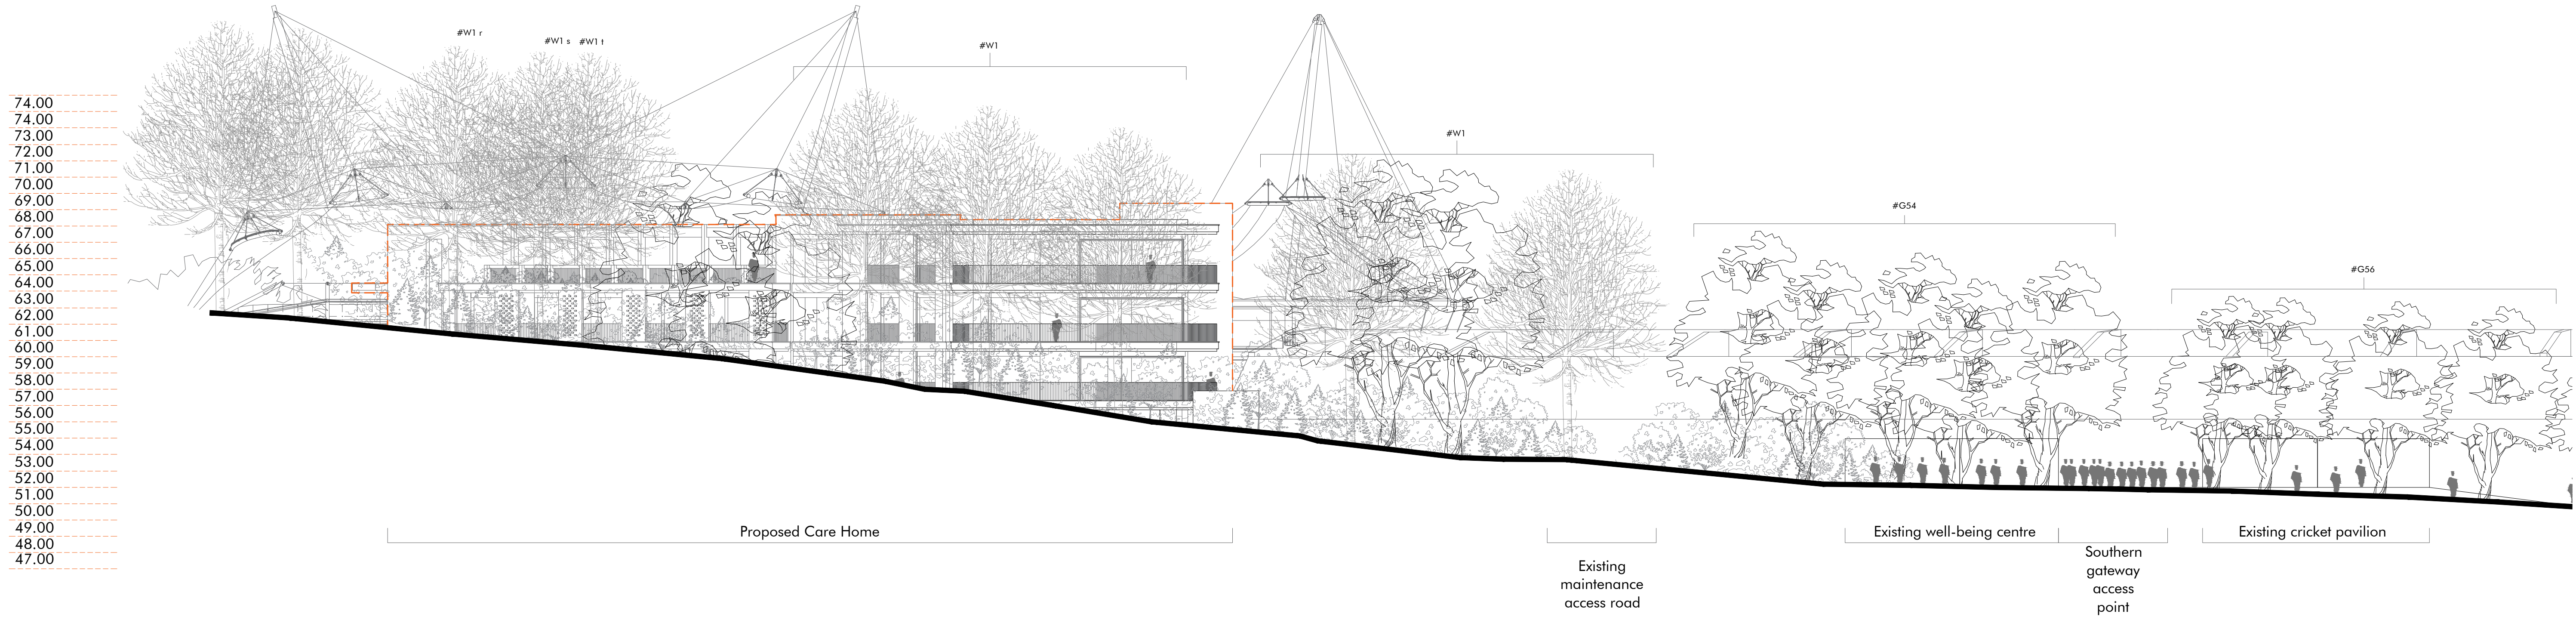

PROPOSED SOUTH-FACING SECTION/ELEVATION

