


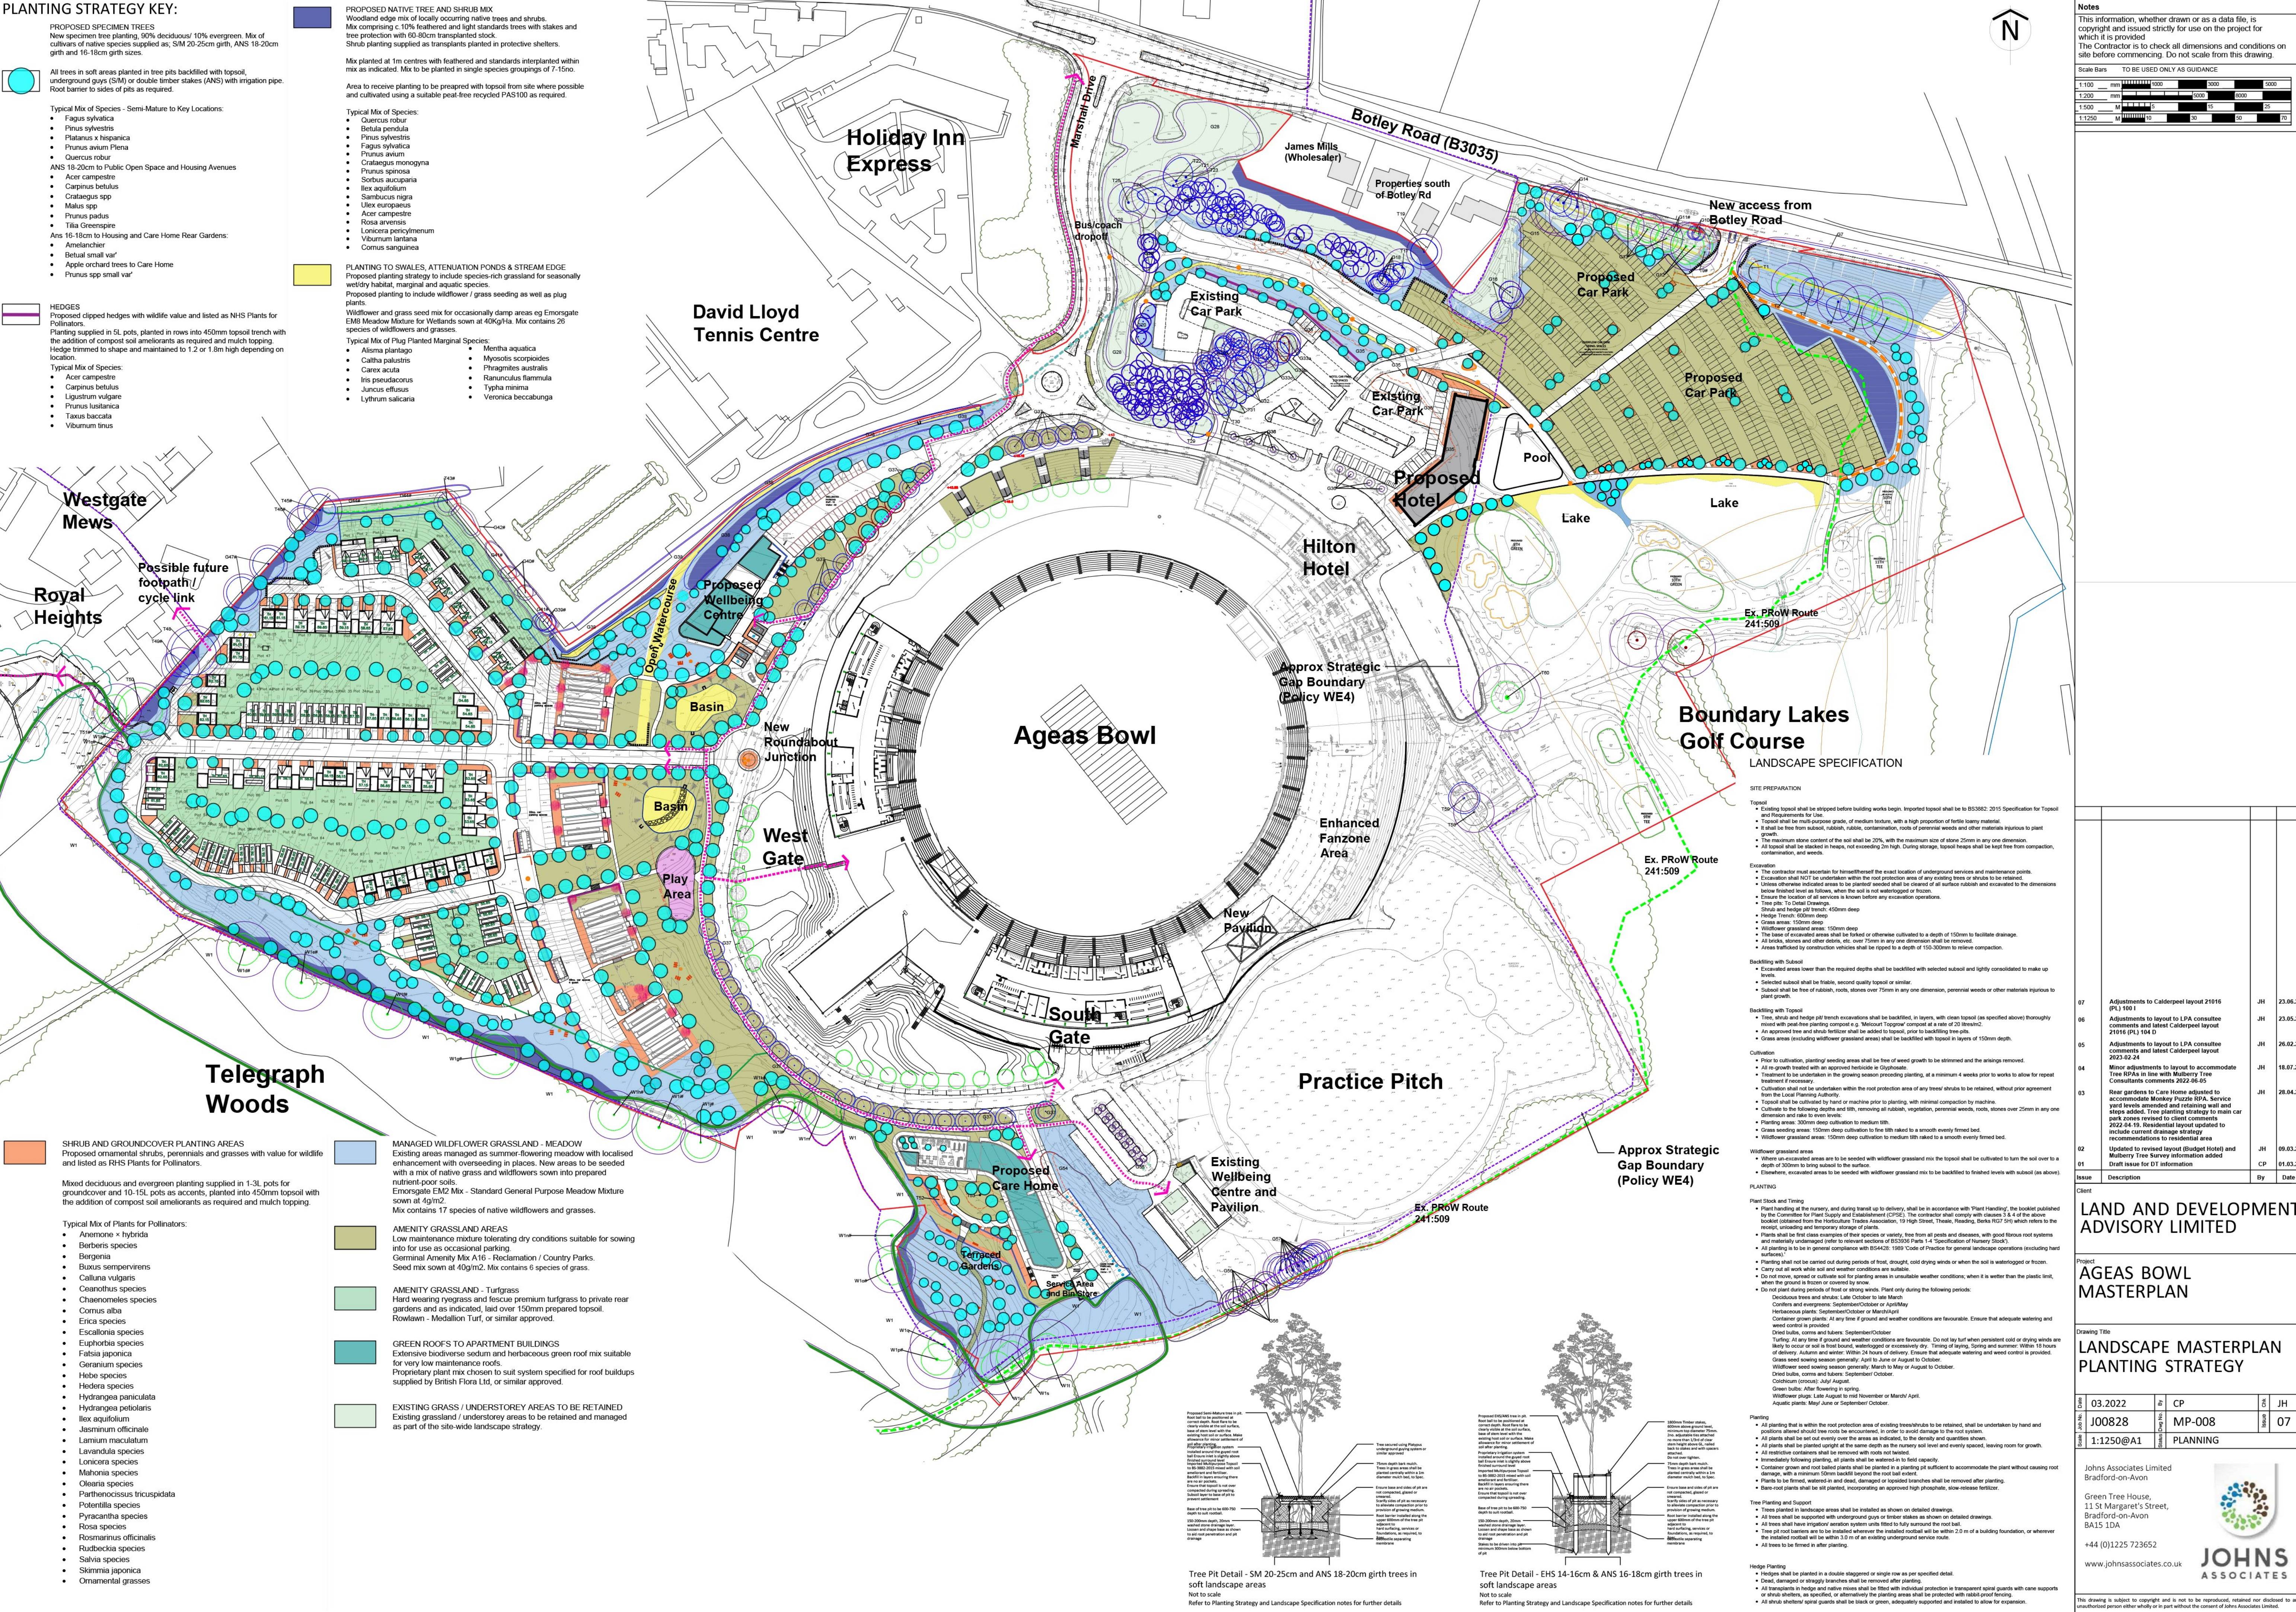

Notes				
This information, whether drawn or as a data file, is copyright and issued strictly for use on the project for which it is provided. The Contractor is to check all dimensions and conditions on site before commencing. Do not scale from this drawing.				
Scale Bars TO BE USED ONLY AS GUIDANCE				
1:100	mm	0 100 200 300 400		
1:200	mm	0 100 200 300 400		
1:500	mm	0 10 20 30 40		
1:1250	mm	0 10 20 30 40		

07	Adjustments to Calderpeel layout 21616 (PL) 1901	JH	23.06.23
06	Adjustments to layout to LPA consultee comments and latest Calderpeel layout 21616 (PL) 104 D	JH	23.05.23
05	Adjustments to layout to LPA consultee comments and latest Calderpeel layout 2023.02.24	JH	26.02.23
04	Minor adjustments to layout to accommodate Tree RPA in line with Mulberry Tree Consultants comments 2022.06.05	JH	18.07.22
03	Rear gardens to Care Home adjusted to accommodate Monkey Puzzle RPA. Service yard levels amended and retaining wall and steps added. Tree planting strategy to main car park zones revised to client comments 2022.04.19. Residential layout updated to include current drainage strategy recommendations to residential area	JH	28.04.22
02	Updated to revised layout (Budget Hotel) and Mulberry Tree Survey information added	JH	09.03.22
01	Draft issue for DT information	CP	01.03.22
Issue	Description	By	Date

Client			
LAND AND DEVELOPMENT ADVISORY LIMITED			
Project			
AGEAS BOWL MASTERPLAN			
Drawing Title			
LANDSCAPE MASTERPLAN PLANTING STRATEGY			
Date	03.2022	By	CP
Rev No	J00828	Rev	MP-008
Scale	1:1250@A1	Project	PLANNING
Drawn		Checked	JH
By		Issued	07

Johns Associates Limited
Bradford-on-Avon

Green Tree House,
11 St Margaret's Street,
Bradford-on-Avon
BA15 1DA

+44 (0)1225 723652

www.johnsassociates.co.uk

JOHNS ASSOCIATES

This drawing is subject to copyright and is not to be reproduced, retained nor disclosed to any unauthorized person either wholly or in part without the consent of Johns Associates Limited.