


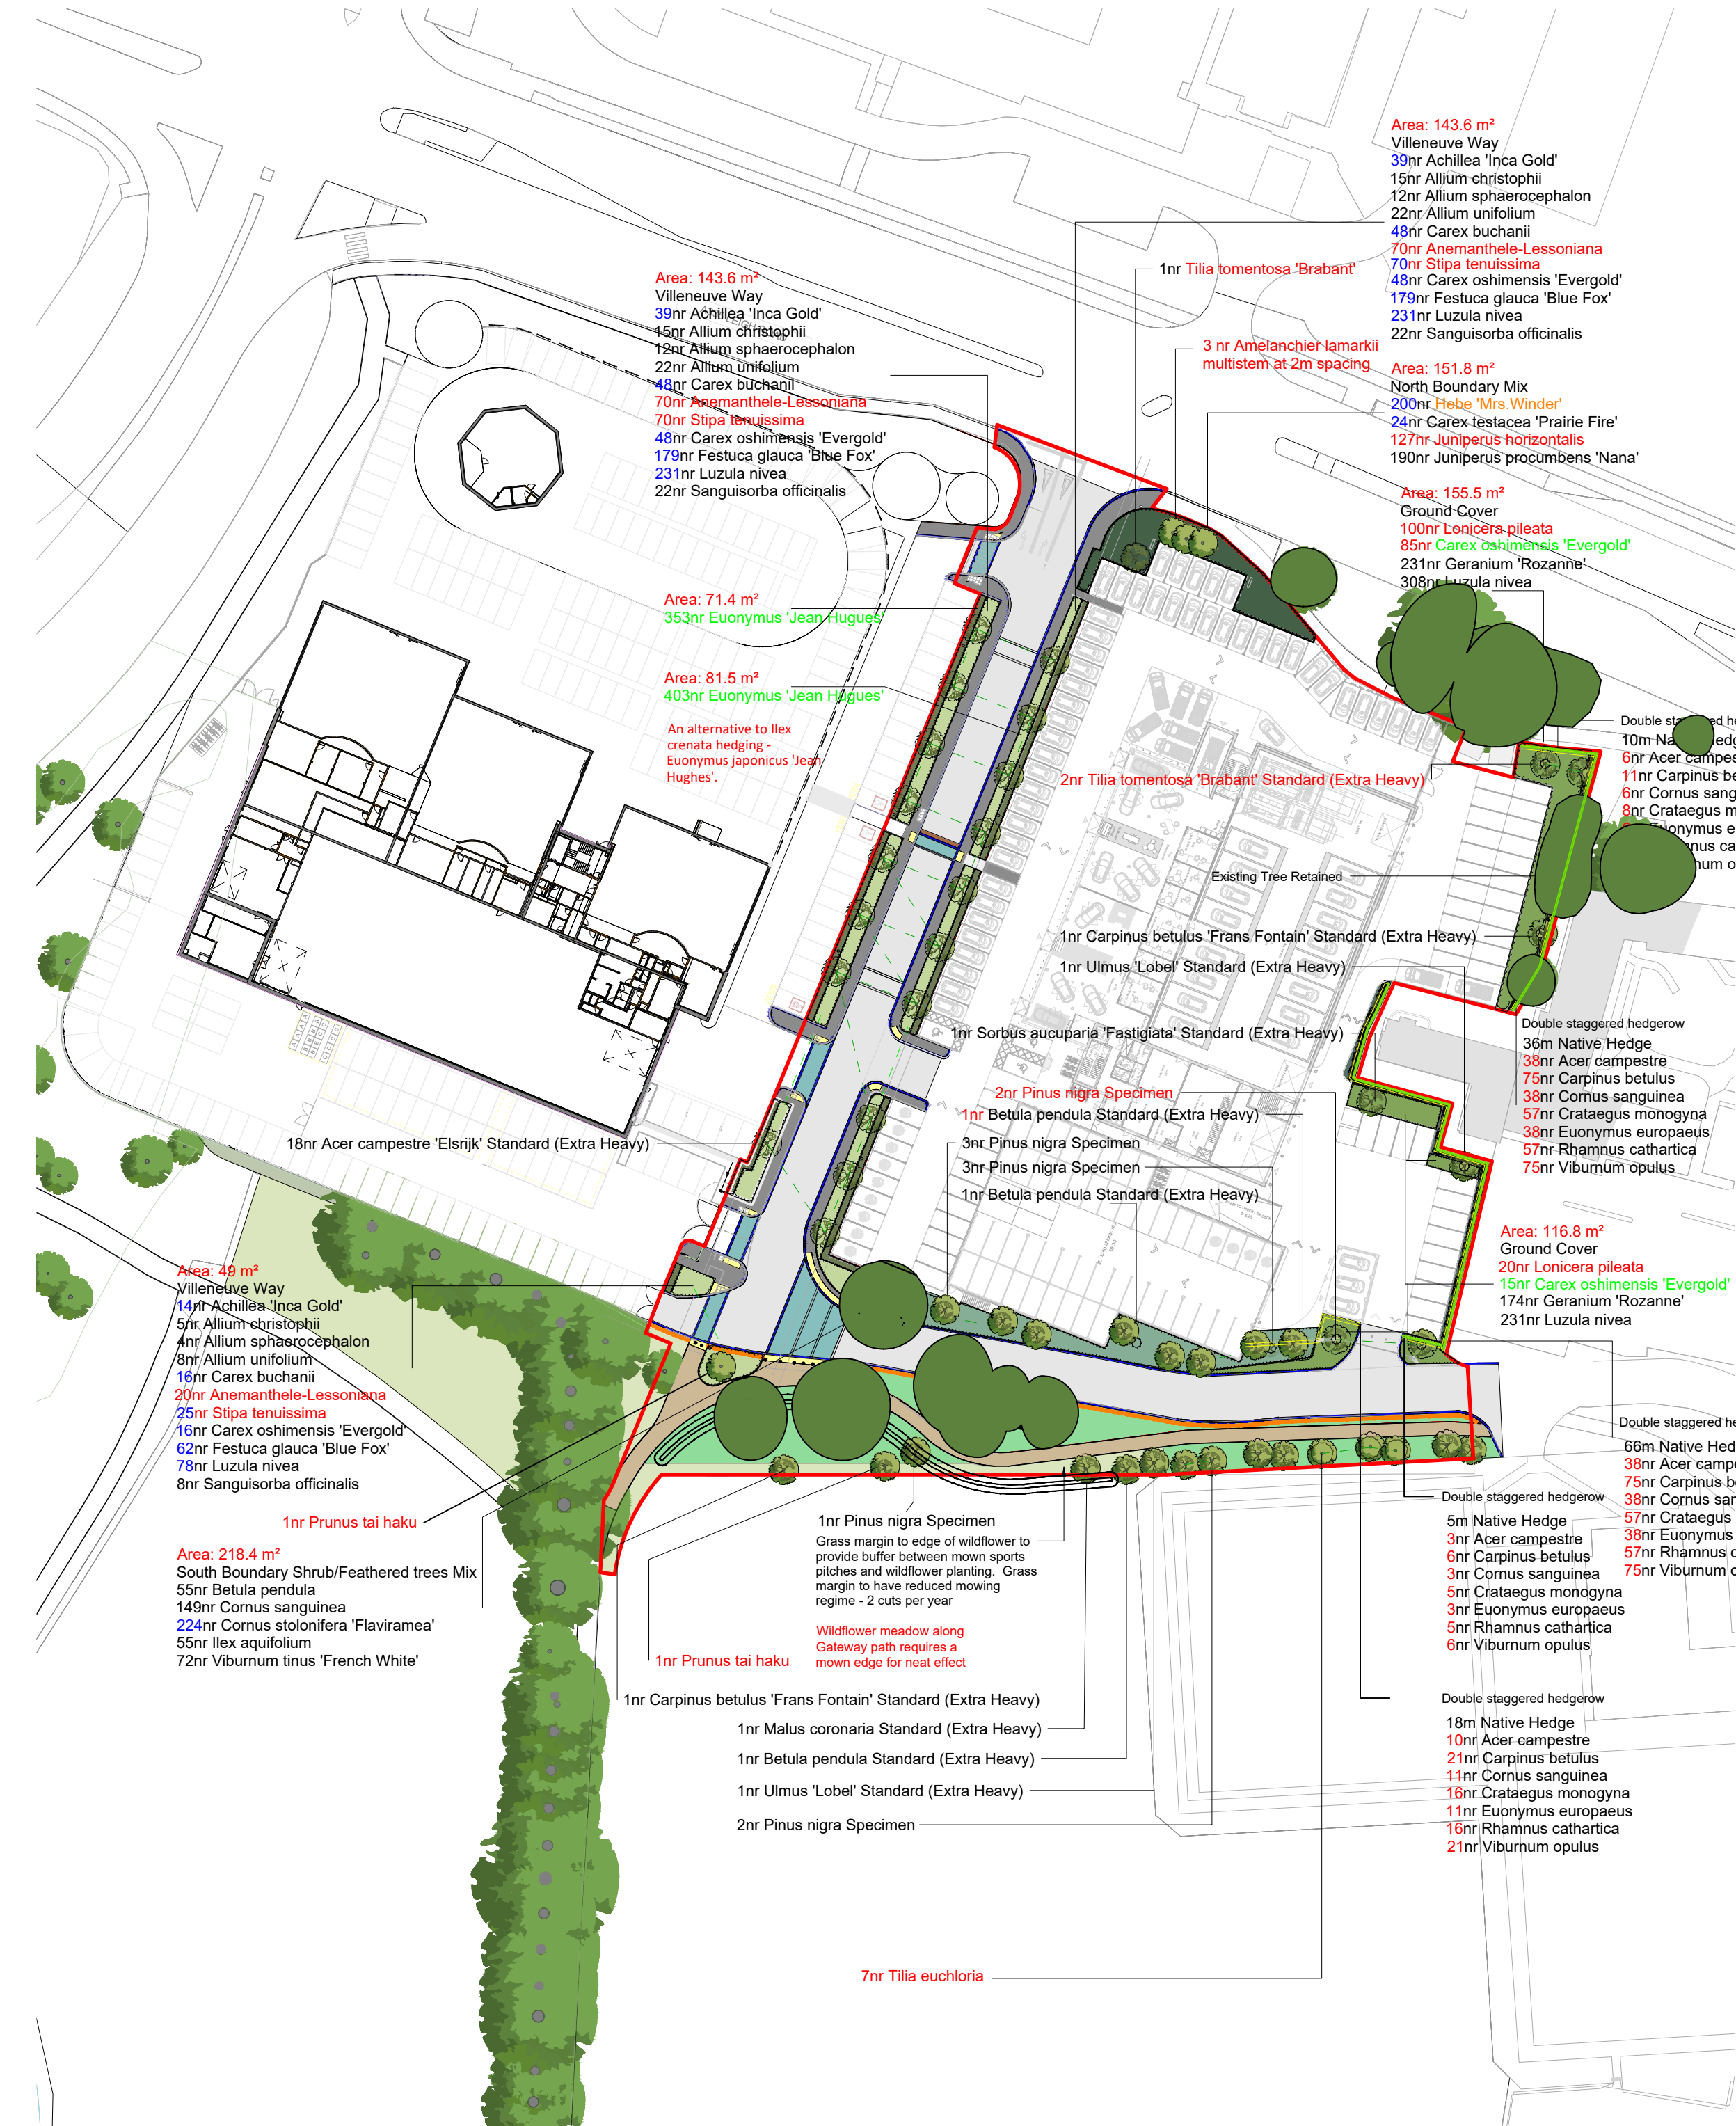

1 Soft Landscape Plan

1 : 500

Planting Schedule - species proportions in mixes

Name	Height	Form	Root	Pot	%	Quantity	Density
Ground Cover							
Lonicera pileata	30-40cm(D)		C	3L	10	120	4
Carex oshimensis 'Evergold'	10-15cm(D)		C	3L	20	100	4
Geranium 'Rozanne'	10-15cm(D)		C	3L	30	405	4
Luzula nivea	10-15cm(D)		C	3L	40	539	4
Native Hedge - Double Staggered							
Cornus sanguinea	60-80cm	Transplant	BR	-	10	78	6
Euonymus europaeus	60-80cm	Transplant	BR	-	20	156	6
Rhamnus cathartica	60-80cm	Transplant	BR	-	10	78	6
Viburnum opulus	60-80cm	Transplant	BR	-	15	117	6
Acer campestre	60-80cm	Transplant	BR	-	10	78	6
Carpinus betulus	60-80cm	Transplant	BR	-	15	117	6
Crataegus monogyna	60-80cm	Transplant	BR	-	20	156	6
North Boundary Mix							
Carex testacea 'Prairie Fire'	10-15cm(D)	-	C	3L	5	24	4
Hebe 'Mrs. Winder'	10-15cm	-	C	3L	20	200	4
Juniperus horizontalis	30-40cm	-	C	3L	30	127	3
Juniperus procumbens 'Nana'	20-25cm	-	C	3L	45	190	3

Name	Height	Form	Root	Pot	%	Quantity	Density
South Boundary Shrub/Feathered trees Mix							
Cornus sanguinea	100-125cm	Bushy	B	-	17	149	2
Cornus stolonifera 'Flaviramea'	50-60cm		B	-	17	224	3
Ilex aquifolium	100-125cm	Bushy	B	-	25	55	2
Viburnum tinus 'French White'	60-80cm		B	-	16	72	2
Betula pendula	125-150cm	Feathered	B	-	25	55	2
Villeneuve Way							
Achillea 'Inca Gold'	10-15cm(D)	-	C	3L	5	92	4
Allium christophii	10-15cm(D)	-	C	4L	2	35	3
Allium sphaerocephalon	10-15cm(D)	-	C	3L	2	28	3
Allium unifolium	10-15cm(D)	-	C	4L	3	52	3
Carex buchanii	10-15cm(D)	-	C	3L	5	112	4
Anemanthele-Lessoniana	-	-	C	3L	20	70	3
Stipa tenuissima	-	-	C	3L	30	165	5
Carex oshimensis 'Evergold'	10-15cm(D)	-	C	3L	5	112	4
Festuca glauca 'Blue Fox'	10-15cm(D)	-	C	3L	15	420	5
Luzula nivea	10-15cm(D)	-	C	3L	30	540	4
Sanguisorba officinalis	10-15cm(D)	-	C	2L	3	52	3

Evergreen shrubs to rear; feathered birches in groups, randomly placed

Full Planting Schedule

Name	Age	Height	Form	CirStm	Brks	Buds	Root	Cntr	Centres	Quantity	Notes
Tree											
Acer campestre	1/2	60-80cm	Transplant		3		BR		400	78	Notch planted, native hedge
Acer campestre 'Elsrijk'	3x	500-550cm	Standard (Extra Heavy)	200cm+	7		RB		2000	18	
Betula pendula	2x	125-150cm	Feathered		3		B		1000	55	
Betula pendula	3x	450-500cm	Standard (Extra Heavy)	200cm+			RB		5000	3	
Carpinus betulus	1/2	60-80cm	Transplant		3		BR		400	117	Notch planted, native hedge
Carpinus betulus 'Frans Fontain'	3x	450-500cm	Standard (Extra Heavy)	200cm+			RB		5000	2	
Prunus tai haku	3x	400-450cm	Standard (Extra Heavy)	200cm+	5		RB			1	Feature tree
Crataegus monogyna	1/2	60-80cm	Transplant		3		BR		400	156	Notch planted, native hedge
Malus coronaria	3x	500-550cm	Standard (Extra Heavy)	200cm+	7		RB		2000	1	
Pinus nigra	5x	350-400cm	Specimen				RB		2000	14	
Sorbus aucuparia 'Fastigiata'	0	500-550cm	Standard (Extra Heavy)		5		RB		5000	1	
Tilia tomentosa 'Brabant'	3x	500-550cm	Standard (Extra Heavy)	175-200cm	5		RB		5000	1	
Amelanchier lamarckii	3x	350-400cm	Multi-stem; bushy		3		RB		2000	3	
Ulmus 'Lobel'	3x	500-550cm	Standard (Extra Heavy)	200cm+	7		RB		2000	2	
Grand total										452	

Name	Age	Height	Form	Brks	Buds	Root	Pot size	Centres	Quantity	Notes	Density
Grass/Fern											
Anemanthele-Lessoniana	0	10-15cm(D)	-	-	-	C	3L	-	70		3
Carex oshimensis 'Evergold'		10-15cm	-	3	-	C	3L	450	100		5
Stipa tenuissima	0	10-15cm(D)	-	-	-	C	3L	-	165		4
Total									335		

Climber											
Lonicera pileata	0	30-40cm(D)	-	-	-	C	3L	-	120		4
Total									120		

Herbaceous											
Achillea 'Inca Gold'	0	10-15cm(D)	-	-	5	C	3L	500	92		4
Allium christophii	0	10-15cm(D)	-	-	3	C	4L	450	35		4
Allium sphaerocephalon	0	10-15cm(D)	-	-	5	C	3L	500	28		4
Allium unifolium	0	10-15cm(D)	-	-	3	C	4L	450	52		3
Carex buchanii	0	10-15cm(D)	-	-	3	C	3L	450	112		4
Carex comans	0	10-15cm(D)	-	-	3	C	4L	450	904		4
Carex oshimensis 'Evergold'	0	10-15cm(D)	-	-	3	C	3L	450	112		4
Carex testacea 'Prairie Fire'	0	10-15cm(D)	-	-	3	C	3L	650	24		4
Festuca glauca 'Blue Fox'	0	10-15cm(D)	-	-	-	C	3L	450	420		5
Geranium 'Rozanne'	0	10-15cm(D)	-	-	3	C	3L	450	405		4
Luzula nivea	0	10-15cm(D)	-	-	3	C	3L		1079		4
Sanguisorba officinalis	0	10-15cm(D)	-	-	5	C	2L	450	52		4

Shrub											
Cornus sanguinea	1/2	60-80cm	Transplant	3	-	BR	-	400	78	Notch planted, native hedge	6
Cornus sanguinea	2x	100-125cm	Bushy	4	-	B	-	500	149		2
Cornus stolonifera 'Flaviramea'	1/1	50-60cm		2	-	B	-	500	224		3
Juniperus horizontalis	2/1	30-40cm		3	-	C	3L	600	127		3
Euonymus europaeus	1/2	60-80cm	Transplant	3	-	BR	-	400	156	Notch planted, native hedge	6
Hebe 'Mrs. Winder'	0	10-15cm		-	-	C	3L	450	200		4
Ilex aquifolium	2x	100-125cm		7	-	B	-	1000	55		2
Euonymus 'Jean Hugues'	1/1	30-40cm	Bushy	7	-	C	3L	450	756	Alt. Euonymus 'Jean Hugues'	5
Juniperus procumbens 'Nana'	0	20-25cm		3	-	C	3L	600	190		3
Rhamnus cathartica	1/2	60-80cm	Transplant	3	-	BR	-	400	78	Notch planted, native hedge	6
Viburnum opulus	1/2	60-80cm	Transplant	3	-	BR	-	400	117	Notch planted, native hedge	6
Viburnum tinus 'French White'	0/1	60-80cm		-	-	B	-	700	72		2
Grand total									5517		

SOFT LANDSCAPE

EXISTING TREE RETAINED

PROPOSED TREE PLANTING
Shrubbery (10m-15m) - 10m-15m
Underground anchored with irrigation and drainage

PROPOSED TREE PLANTING
Shrubbery (10m-15m) - 10m-15m
Underground anchored with irrigation and drainage

