

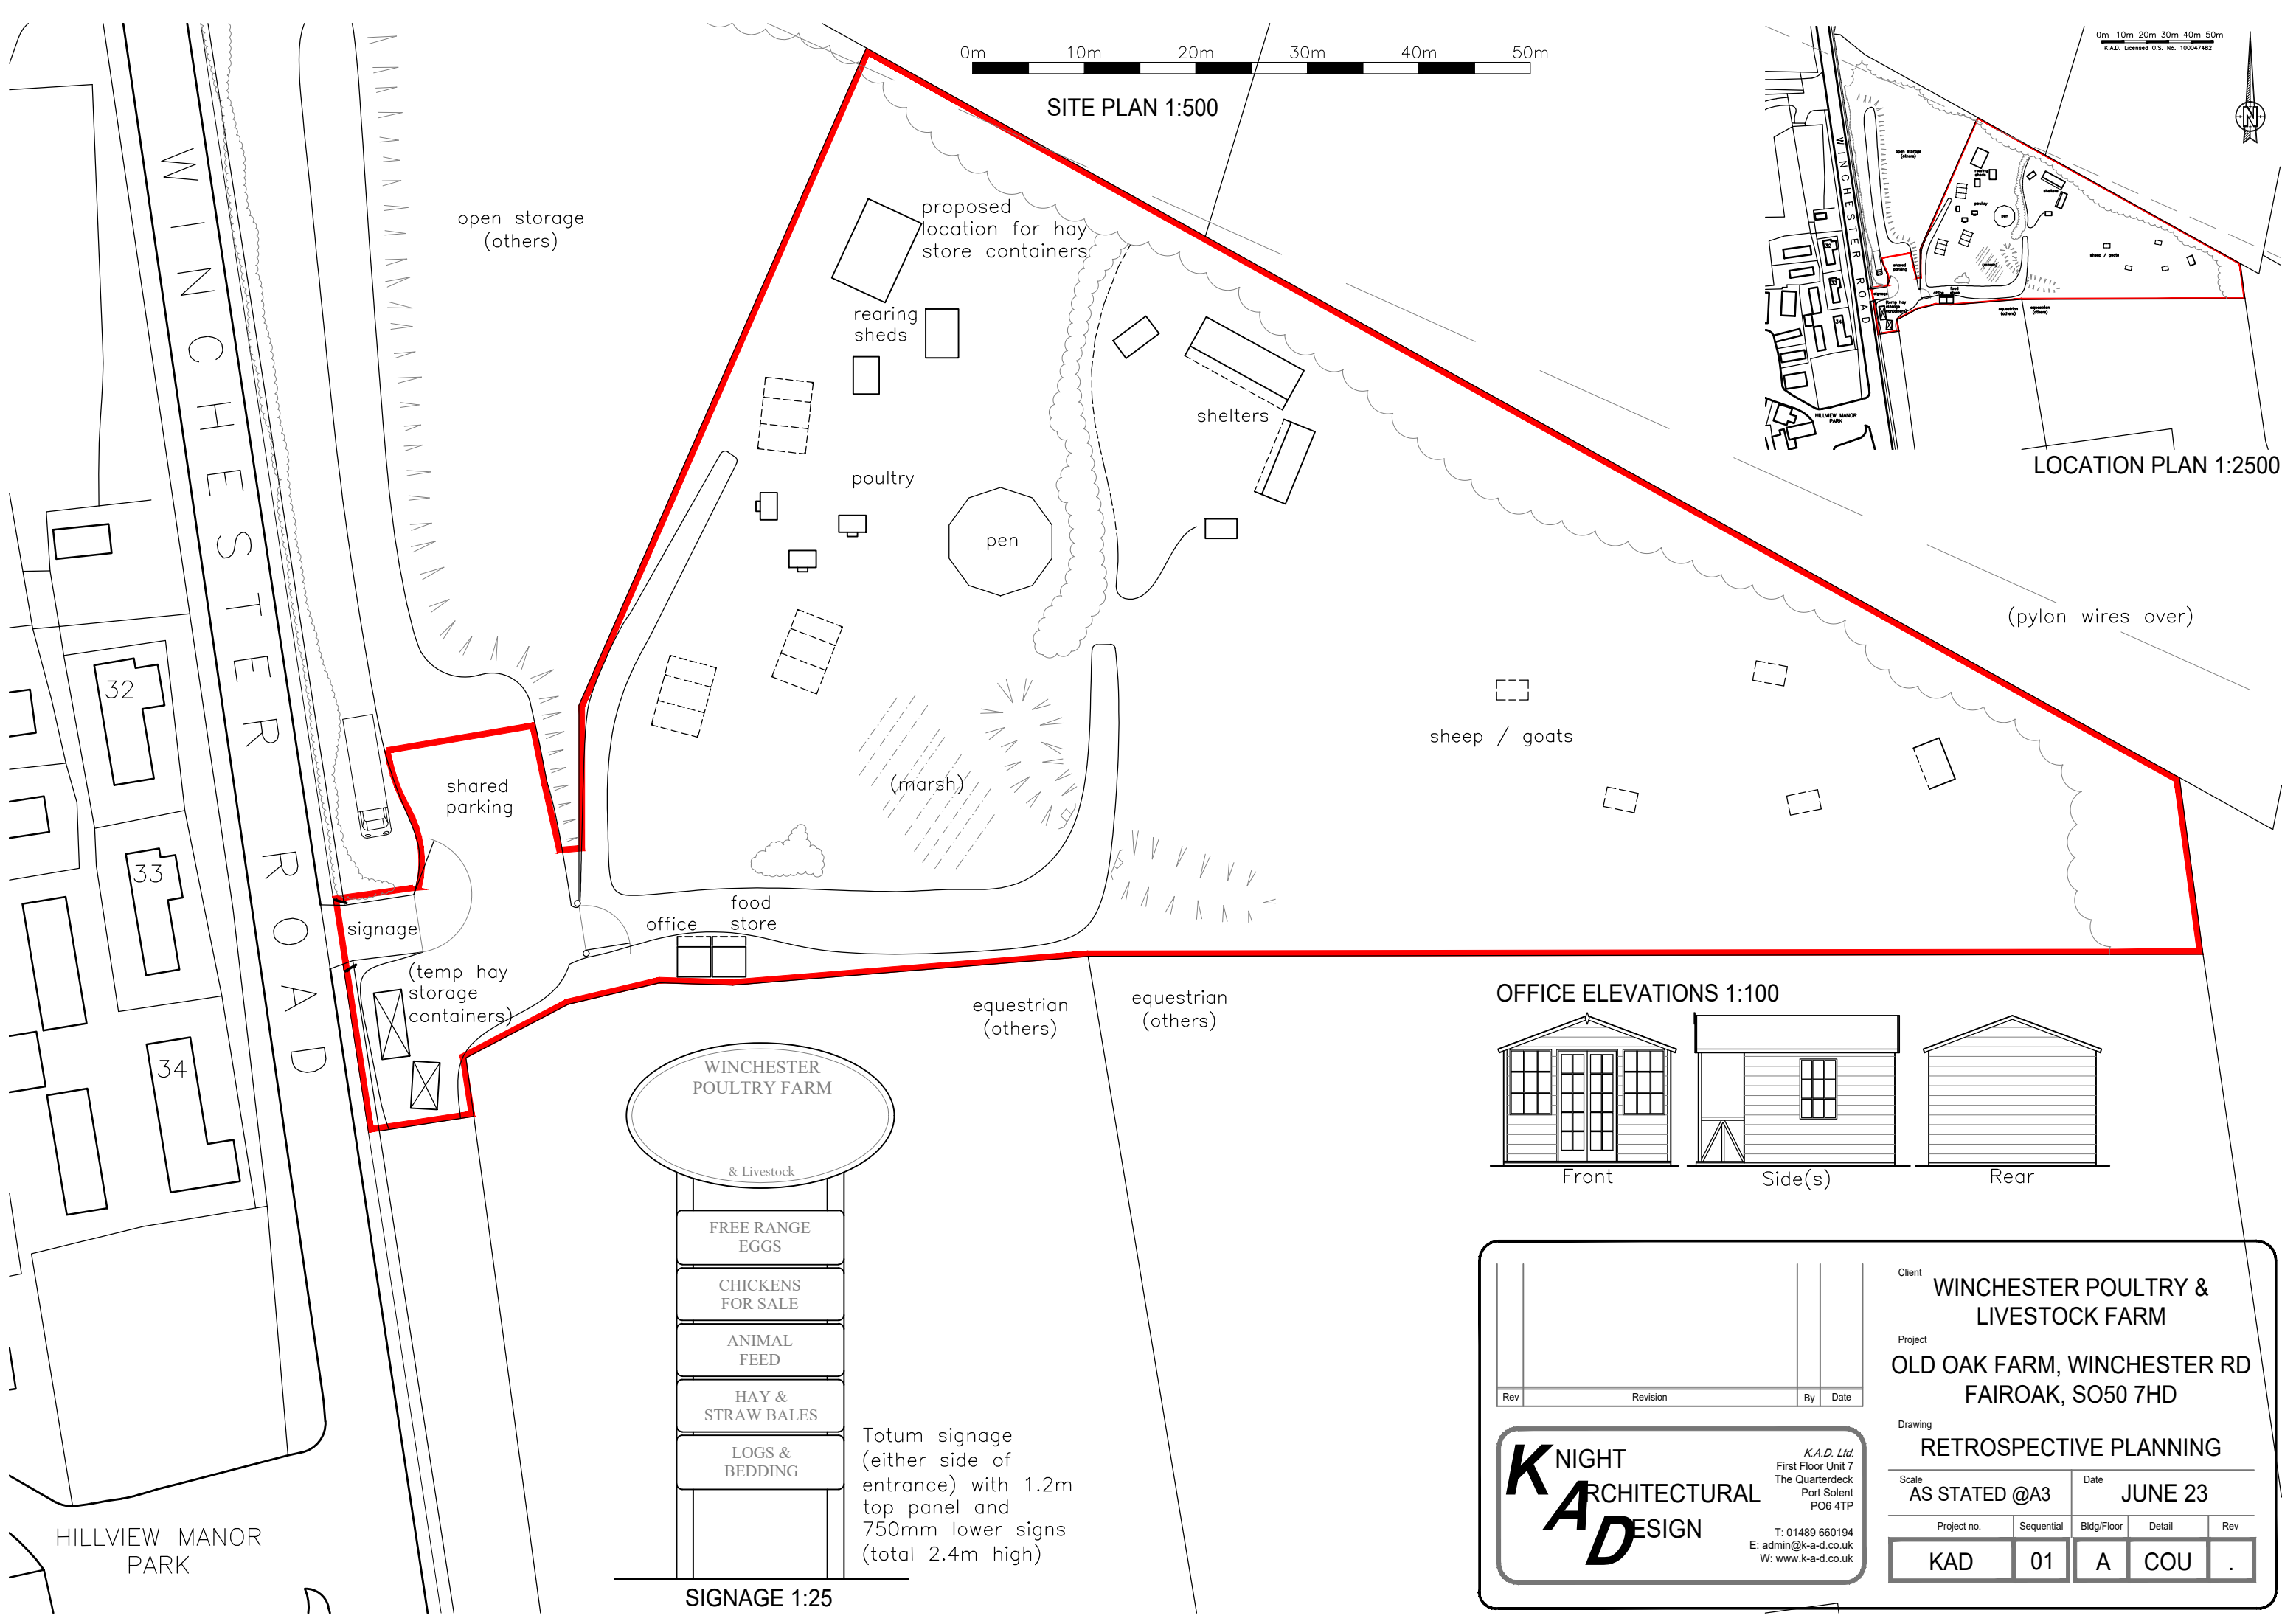


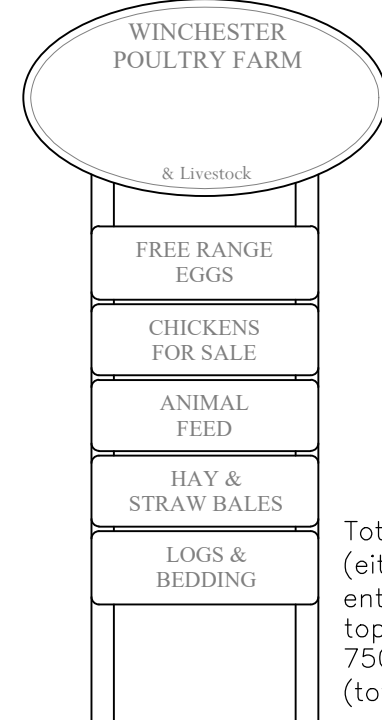

SITE PLAN 1:500

LOCATION PLAN 1:2500

OFFICE ELEVATIONS 1:100

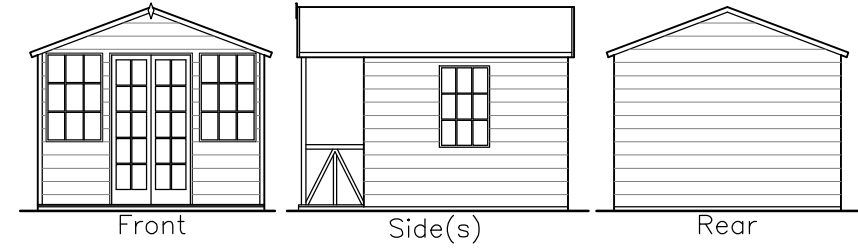

SIGNAGE 1:25

Totum signage (either side of entrance) with 1.2m top panel and 750mm lower signs (total 2.4m high)

|   |  |          |  |    |      |
|---|--|----------|--|----|------|
| Rev   |  | Revision |  | By | Date |
| <div> <div> <div>K</div> <div>NIGHT</div> </div> <div> <div>A</div> <div>ARCHITECTURAL</div> </div> <div> <div>D</div> <div>DESIGN</div> </div> </div> <div> K.A.D. Ltd.<br/> First Floor Unit 7<br/> The Quarterdeck<br/> Port Solent<br/> PO6 4TP<br/> T: 01489 660194<br/> E: admin@k-a-d.co.uk<br/> W: www.k-a-d.co.uk </div> |  |          |  |    |      |

Client  
**WINCHESTER POULTRY & LIVESTOCK FARM**

Project  
**OLD OAK FARM, WINCHESTER RD FAIROAK, SO50 7HD**

Drawing  
**RETROSPECTIVE PLANNING**

|                               |                         |                        |                      |                 |
|-------------------------------|-------------------------|------------------------|----------------------|-----------------|
| Scale<br><b>AS STATED @A3</b> | Date<br><b>JUNE 23</b>  |                        |                      |                 |
| Project no.<br><b>KAD</b>     | Sequential<br><b>01</b> | Bldg/Floor<br><b>A</b> | Detail<br><b>COU</b> | Rev<br><b>.</b> |