


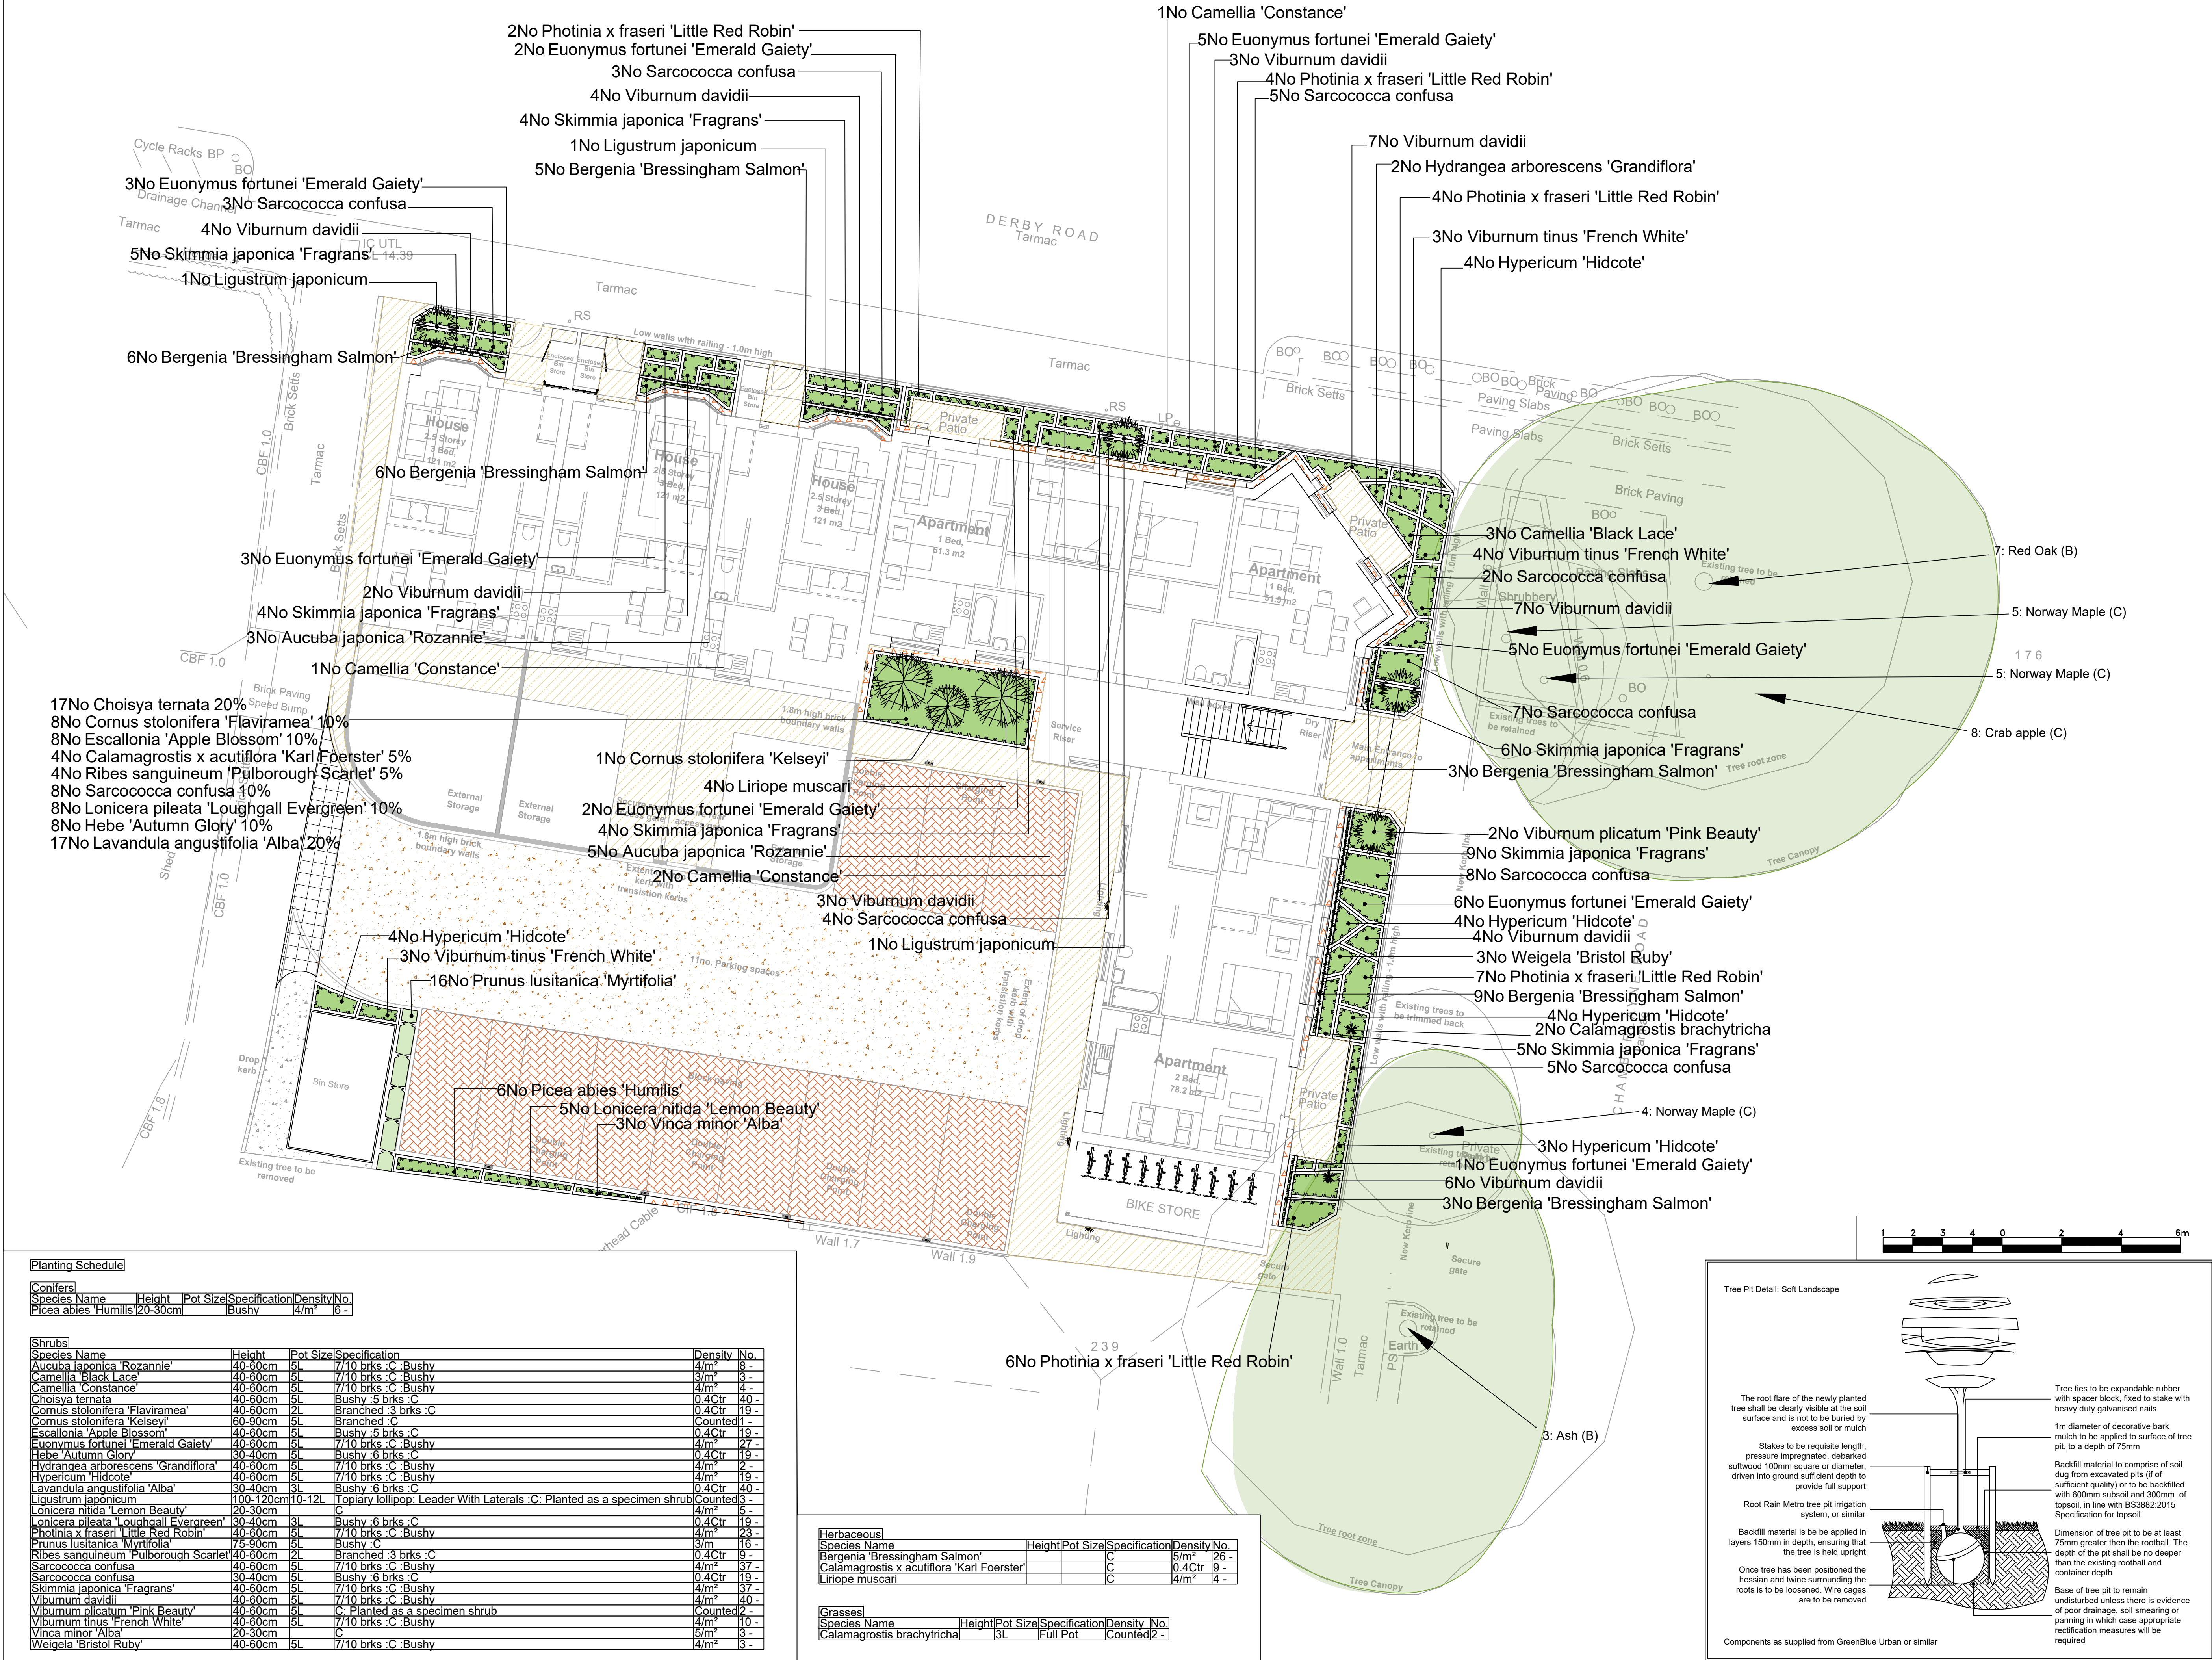

SPECIFICATION
All works generally, to comply with the written Soft Landscape Specification.

NOTES:
DO NOT SCALE FROM DRAWING
NOT FOR CONSTRUCTION, FOR PLANNING PURPOSES ONLY

Legend

- Existing trees to be retained and protected during construction
- Proposed tree planting within soft landscape. See detail on sheet
- Proposed Portuguese laurel hedge planting to be planted in a single row at 300mm centres
- Proposed specimen shrub planting to receive short angular staking on half standards with expandable tree ties.
- Proposed shrub planting to receive 75mm bark mulch after planting operations
- Tarmac laid in line with engineer's details
- Saxon concrete paving slabs 450x450mm in buff laid in stack bond from Marshalls or similar and approved. Laid in line with engineer's details.
- Keyblok paving in brindle laid in herringbone pattern with white blocks to demarcate parking spaces from Marshalls or similar and approved. Laid in line with engineer's details.
- Proposed coloured tarmac laid on road in line with engineer's details
- Proposed areas of angular chippings for top dressing. Laid over a weed proof membrane
- Proposed rumble strip made from concrete setts 100x100mm in silver grey. From Marshalls or similar and approved.

176

5: Norway Maple (C)

8: Crab apple (C)

7: Red Oak (B)

Rev	Date	Details	Drawn
D	27.06.23	Applicant updated	LS
C	16.05.23	Layout revision	LS
B	29.03.23	Comments	LS
A	23.02.23	Comments	LS

ACD ENVIRONMENTAL

HEAD OFFICE
Rodbourne Rail Business Centre, Grange Lane,
Malmesbury, SN16 0ES
Tel: 01666 825646

4 & 5 The Old Mill, Fry's Yard, Bridge Street,
Codrington, GU7 1HP
Tel: 01483 425714

Suite 6, Crescent House, Yonge Close,
Eastleigh, SO50 9SX
Tel: 02382 026300

email: mail@acdenv.co.uk
www.acdenv.co.uk

scheme: Maple Place,
Eastleigh

client: Aspect (Eastleigh) Ltd

drawing: Landscape Proposals

date: February 2022

scale: 1:100@A1

drawing no: EBC23222 11D

drawn: LS checked: DKM

Copyright of ACD Environmental Ltd. All rights described in Chapter IV of the Copyright, Designs and Patents Act 1988 have been generally asserted. 2011. Copyright of this plan remains with ACD until all fees have been paid in full.

Planting Schedule

Conifers					
Species Name	Height	Pot Size	Specification	Density	No.
Picea abies 'Humilis'	20-30cm	5L	Bushy	4/m ²	6 -

Shrubs					
Species Name	Height	Pot Size	Specification	Density	No.
Aucuba japonica 'Rozannie'	40-60cm	5L	7/10 brks :C: Bushy	4/m ²	8 -
Camellia 'Black Lace'	40-60cm	5L	7/10 brks :C: Bushy	3/m ²	3 -
Camellia 'Constance'	40-60cm	5L	7/10 brks :C: Bushy	4/m ²	4 -
Choisya ternata	40-60cm	2L	Bushy :5 brks :C:	0.4Ctr	40 -
Cornus stolonifera 'Flaviramea'	40-60cm	5L	Branched :3 brks :C:	0.4Ctr	19 -
Cornus stolonifera 'Kelsey'	60-90cm	5L	Branched :C:	Counted	1 -
Escallonia 'Apple Blossom'	40-60cm	5L	Bushy :5 brks :C:	0.4Ctr	19 -
Euonymus fortunei 'Emerald Gaiety'	40-60cm	5L	7/10 brks :C: Bushy	4/m ²	27 -
Hebe 'Autumn Glory'	30-40cm	5L	Bushy :6 brks :C:	0.4Ctr	19 -
Hydrangea arborescens 'Grandiflora'	40-60cm	5L	7/10 brks :C: Bushy	4/m ²	2 -
Hypericum 'Hidcote'	40-60cm	5L	7/10 brks :C: Bushy	4/m ²	19 -
Lavandula angustifolia 'Alba'	30-40cm	3L	Bushy :6 brks :C:	0.4Ctr	40 -
Ligustrum japonicum	100-120cm	10-12L	Topiary lollipop: Leader With Laterals :C: Planted as a specimen shrub	Counted	3 -
Lonicera nitida 'Lemon Beauty'	20-30cm	3L	Bushy :6 brks :C:	0.4Ctr	5 -
Lonicera pileata 'Loughall Evergreen'	30-40cm	5L	7/10 brks :C: Bushy	4/m ²	23 -
Photinia x fraseri 'Little Red Robin'	40-60cm	5L	7/10 brks :C: Bushy	3/m	16 -
Prunus lusitanica 'Myrtifolia'	75-90cm	5L	Bushy :C:	0.4Ctr	9 -
Ribes sanguineum 'Pulborough Scarlet'	40-60cm	2L	Branched :3 brks :C:	4/m ²	37 -
Sarcococca confusa	40-60cm	5L	Bushy :6 brks :C:	0.4Ctr	19 -
Skimmia japonica 'Fragrans'	40-60cm	5L	7/10 brks :C: Bushy	4/m ²	37 -
Viburnum davidii	40-60cm	5L	7/10 brks :C: Bushy	4/m ²	40 -
Viburnum plicatum 'Pink Beauty'	40-60cm	5L	C: Planted as a specimen shrub	Counted	2 -
Viburnum tinus 'French White'	40-60cm	5L	7/10 brks :C: Bushy	4/m ²	10 -
Vinca minor 'Alba'	20-30cm	5L	C	5/m ²	3 -
Weigela 'Bristol Ruby'	40-60cm	5L	7/10 brks :C: Bushy	4/m ²	3 -

Herbaceous					
Species Name	Height	Pot Size	Specification	Density	No.
Bergenia 'Bressingham Salmon'			C	5/m ²	26 -
Calamagrostis x acutiflora 'Karl Foerster'			C	0.4Ctr	9 -
Liriope muscari			C	4/m ²	4 -

Grasses					
Species Name	Height	Pot Size	Specification	Density	No.
Calamagrostis brachytricha	3L	Full Pot	Counted	2 -	