


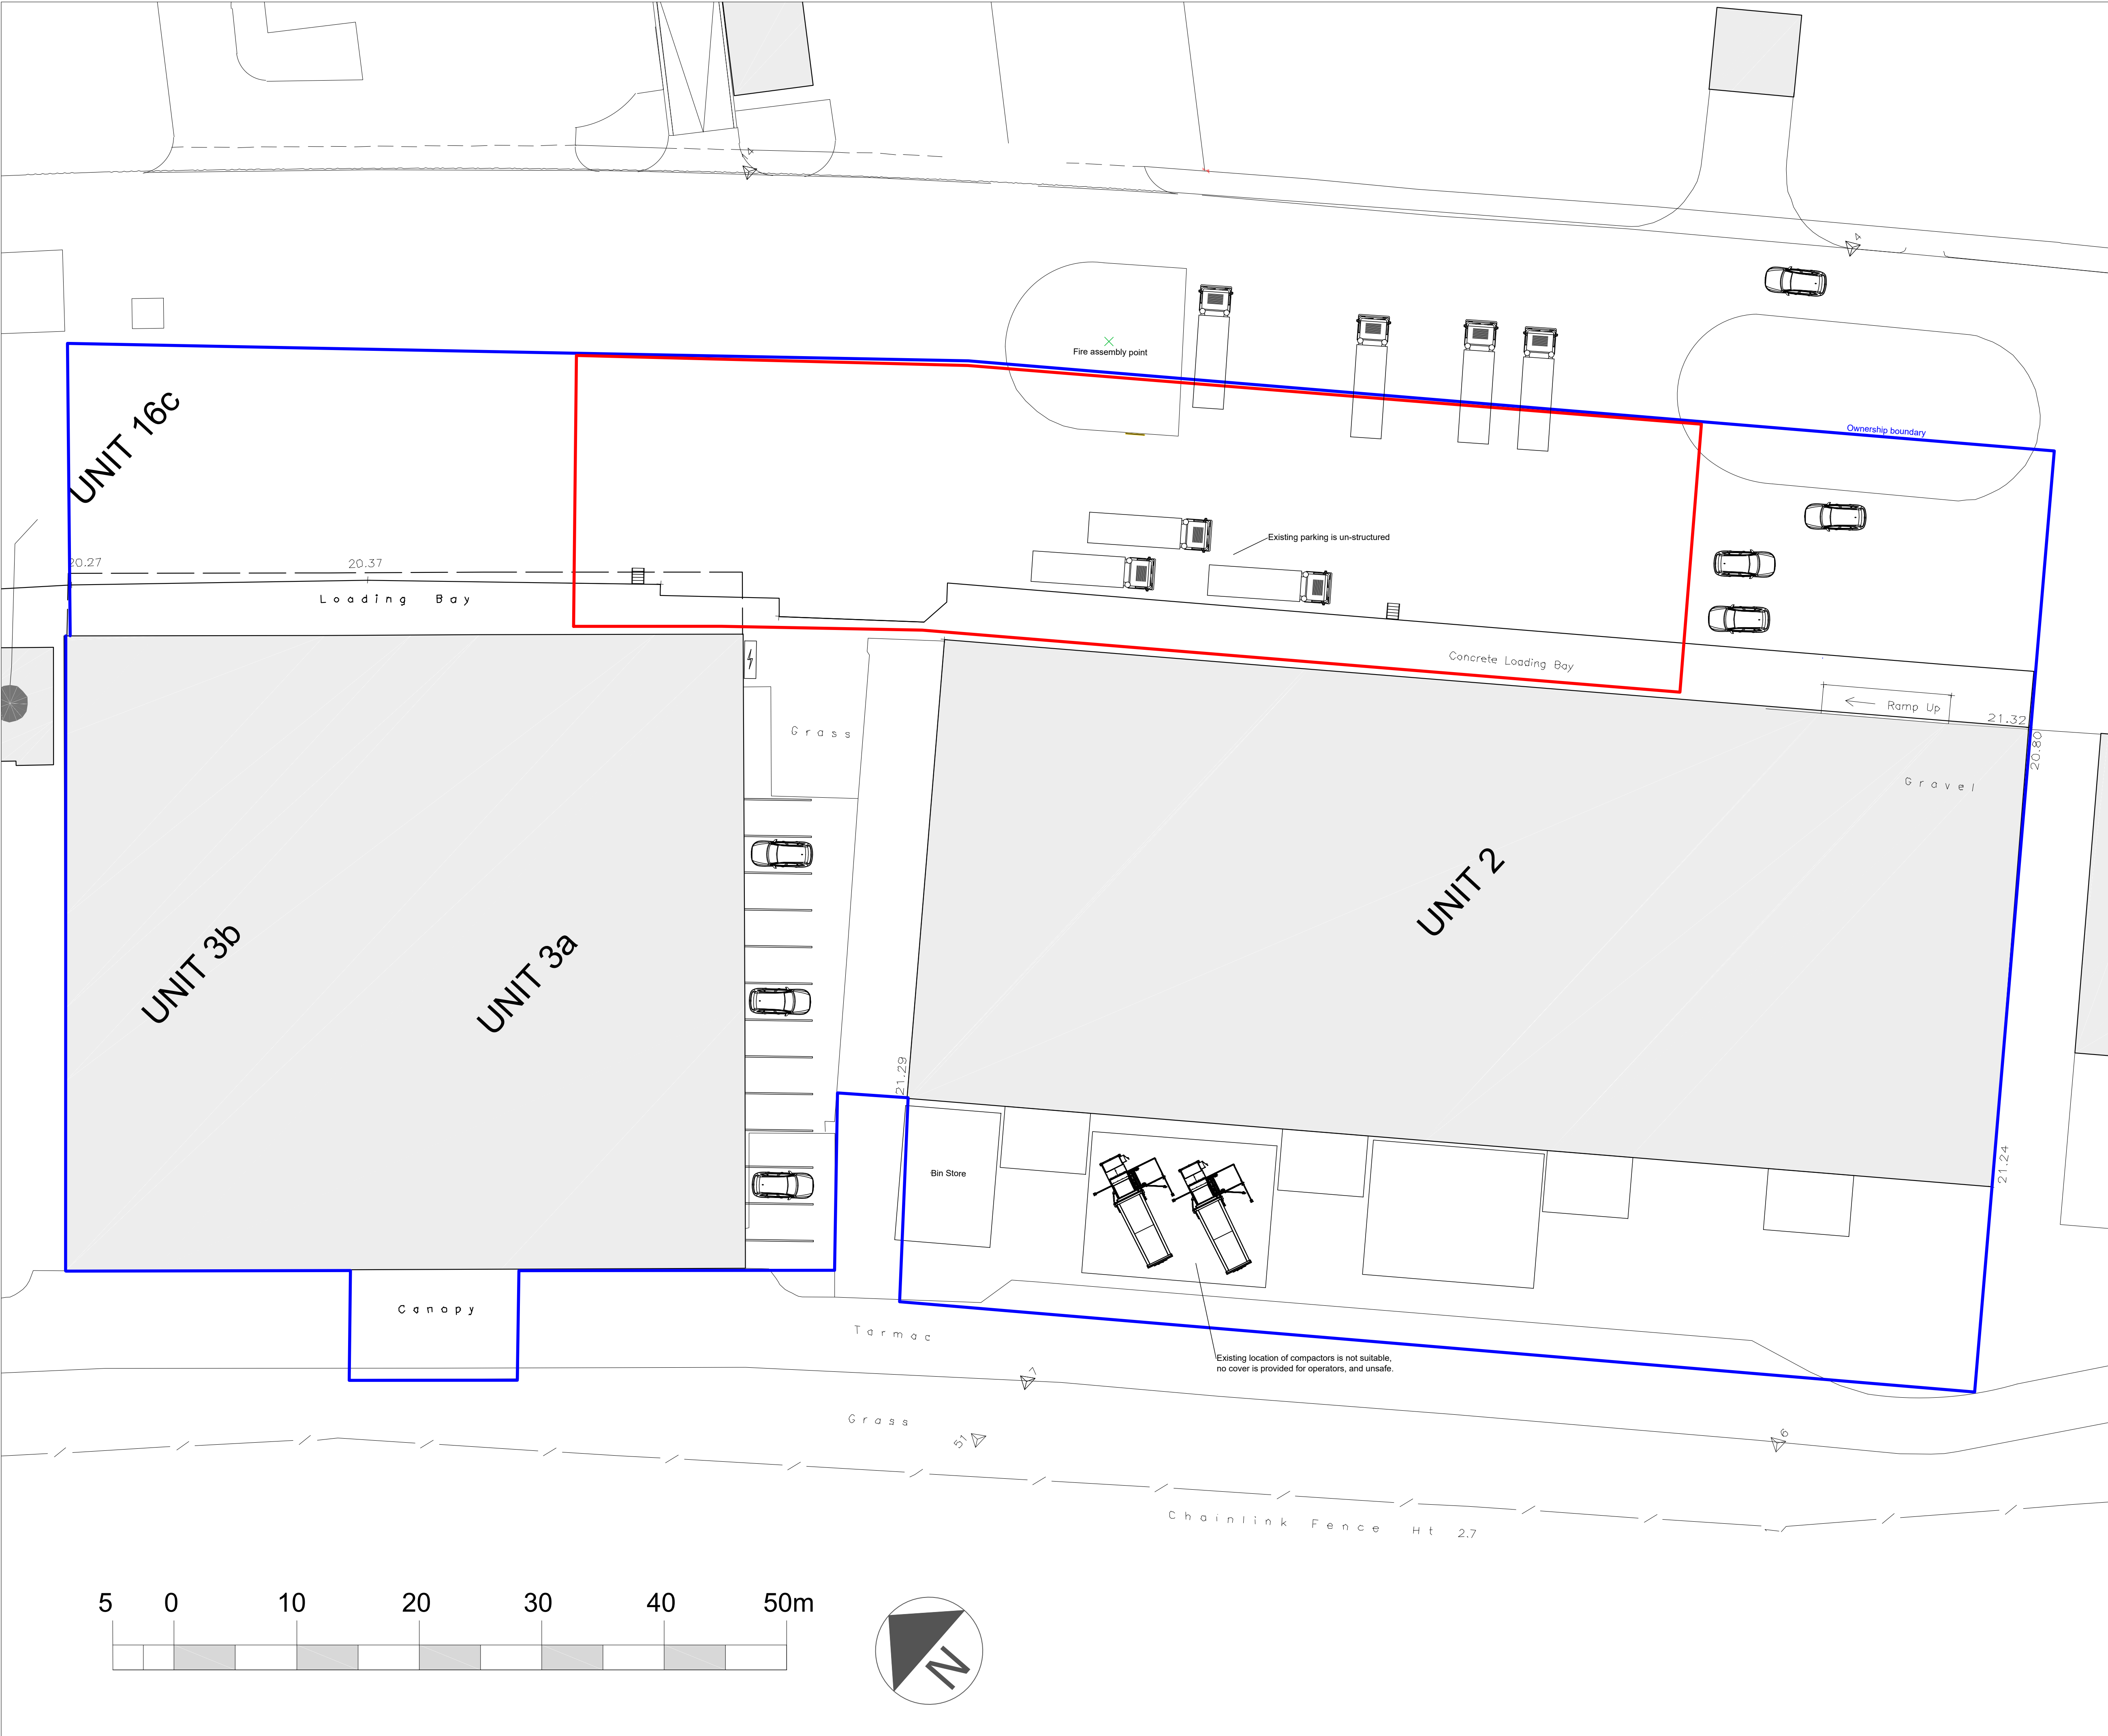

|                                                  |                      |             |          |
|--------------------------------------------------|----------------------|-------------|----------|
| Notes:                                           |                      |             |          |
|                                                  |                      |             |          |
| STATUS: Design                                   |                      |             |          |
|                                                  |                      |             |          |
| CLIENT: Restore Datashred                        |                      |             |          |
| ARCHITECT: Live Green - Live Good Ltd.           |                      |             |          |
| SITE: Southampton                                |                      |             |          |
| TITLE: Compactor Compound Existing Location Plan |                      |             |          |
| SCALE AT A1: 1:250                               | DATE: 28/6/23        | DRAWN: AN   | CHECKED: |
| PROJECT NO: 10025                                | DRAWING NO: 10025-07 | REVISION: B |          |