
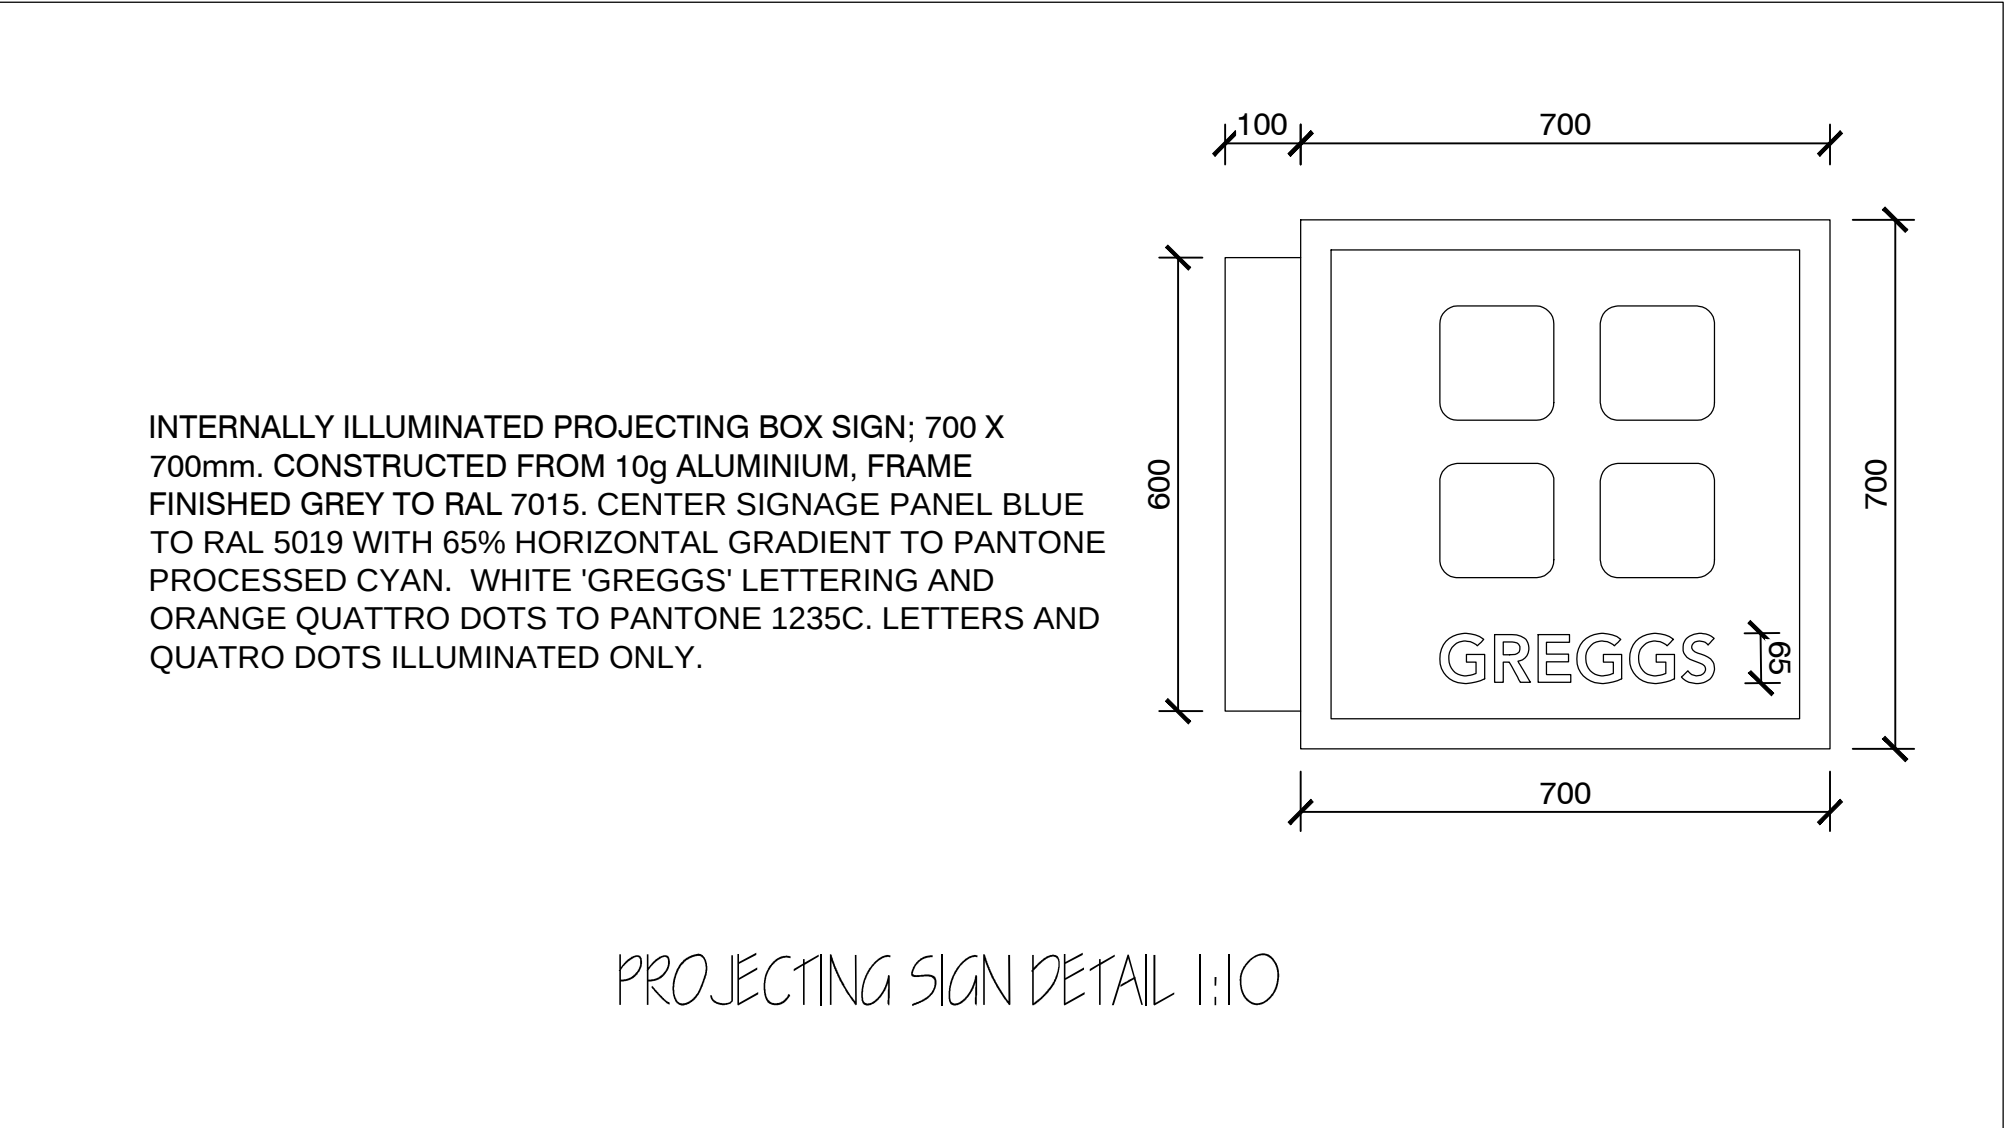


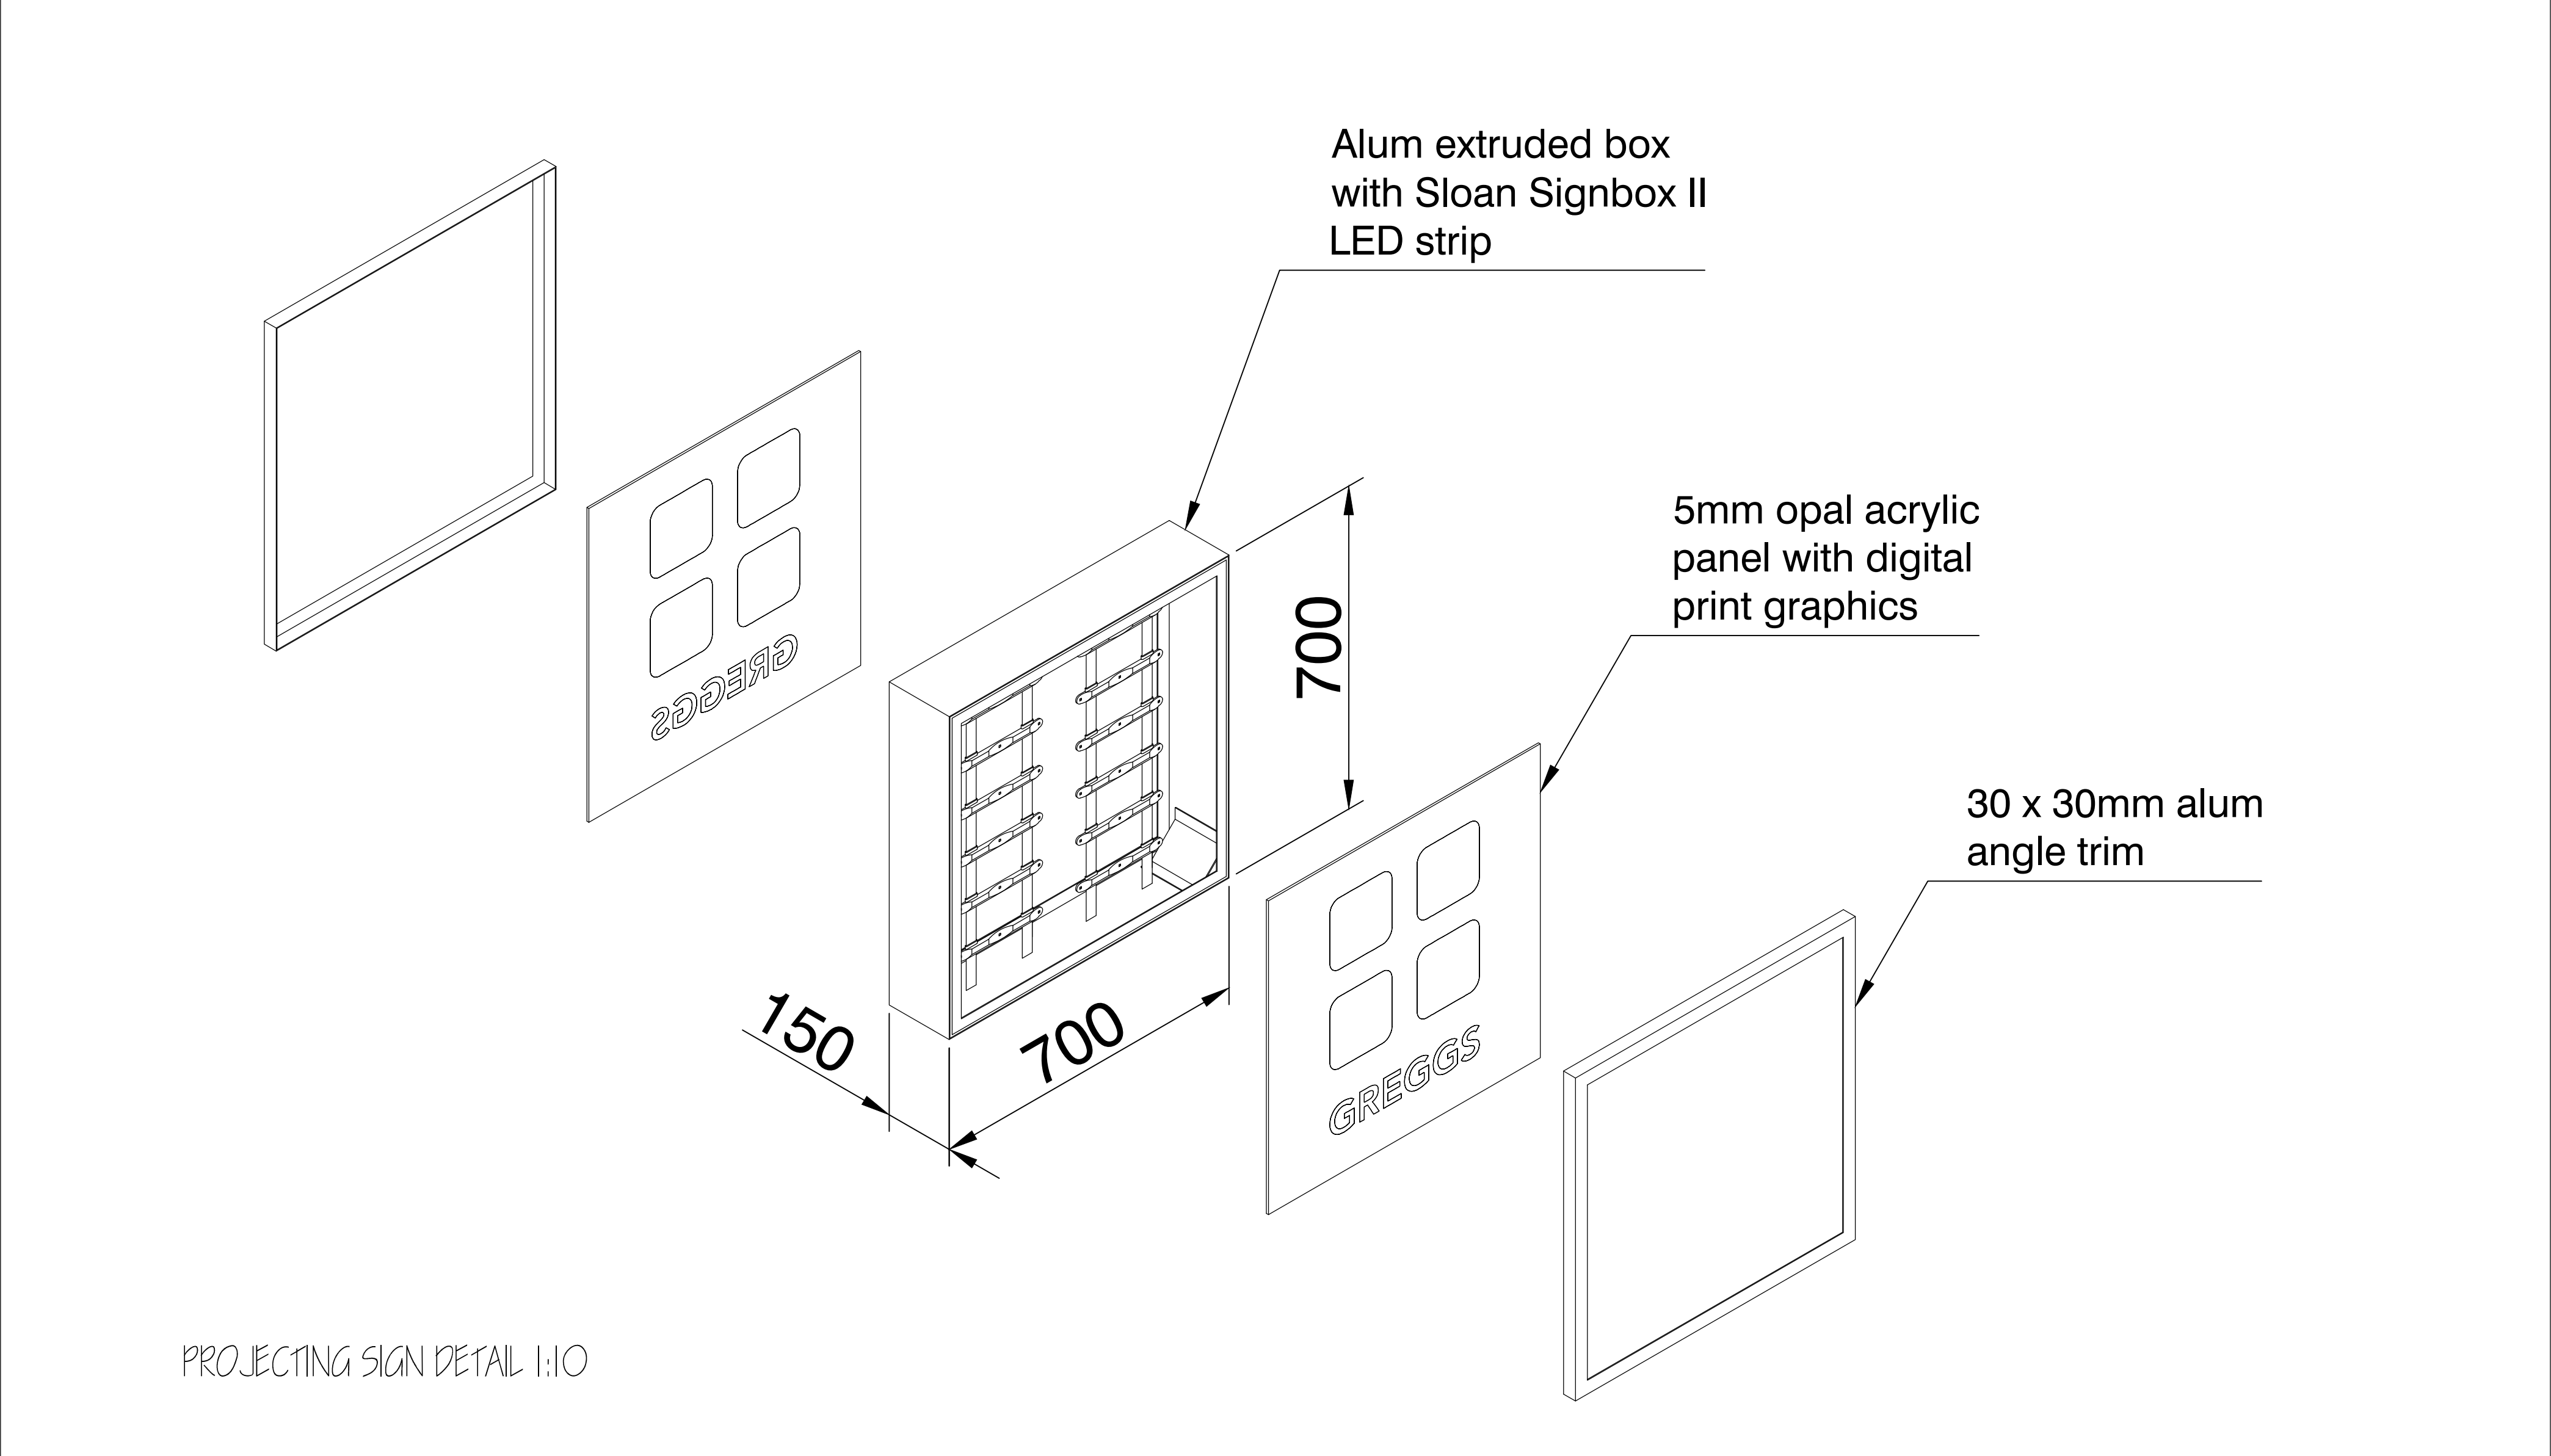

INTERNALLY ILLUMINATED PROJECTING BOX SIGN; 700 X 700mm. CONSTRUCTED FROM 10g ALUMINIUM, FRAME FINISHED GREY TO RAL 7015. CENTER SIGNAGE PANEL BLUE TO RAL 5019 WITH 65% HORIZONTAL GRADIENT TO PANTONE PROCESSED CYAN. WHITE 'GREGGS' LETTERING AND ORANGE QUATTRO DOTS TO PANTONE 1235C. LETTERS AND QUATTRO DOTS ILLUMINATED ONLY.

CONSTRUCTION
The standard illuminated panel is constructed using an aluminium U shaped frame to receive two perspex panels with applied vinyl upon, to finish approx 170 mm thick, all finished to colours listed.
Internal illumination by fluorescent tubes on suspension wires.

FIXING BRACKET
Folded aluminium panels to hide adequate fixings to structure.
Finished in RAL 7015 Grey 60% gloss to match sign panel.
Contractor to ascertain the suitability of the structure and determine appropriate fixings

REV	DESCRIPTION	DATE	NAME
			
GREGGS Plc (WEST) MAINSTREAM WAY SALTLEY BIRMINGHAM B7 4SN Tel: (0121) 605 1122			
Shop Name ----			
Title PROJECTING SIGN DETAIL			
Site Address ----			
Gross Building Area		Gross Sales Area	
Drawing No.			Rev.
Date		Scale 1:10	@ A1
Drawn by			
Issued 9-Sep-15			