


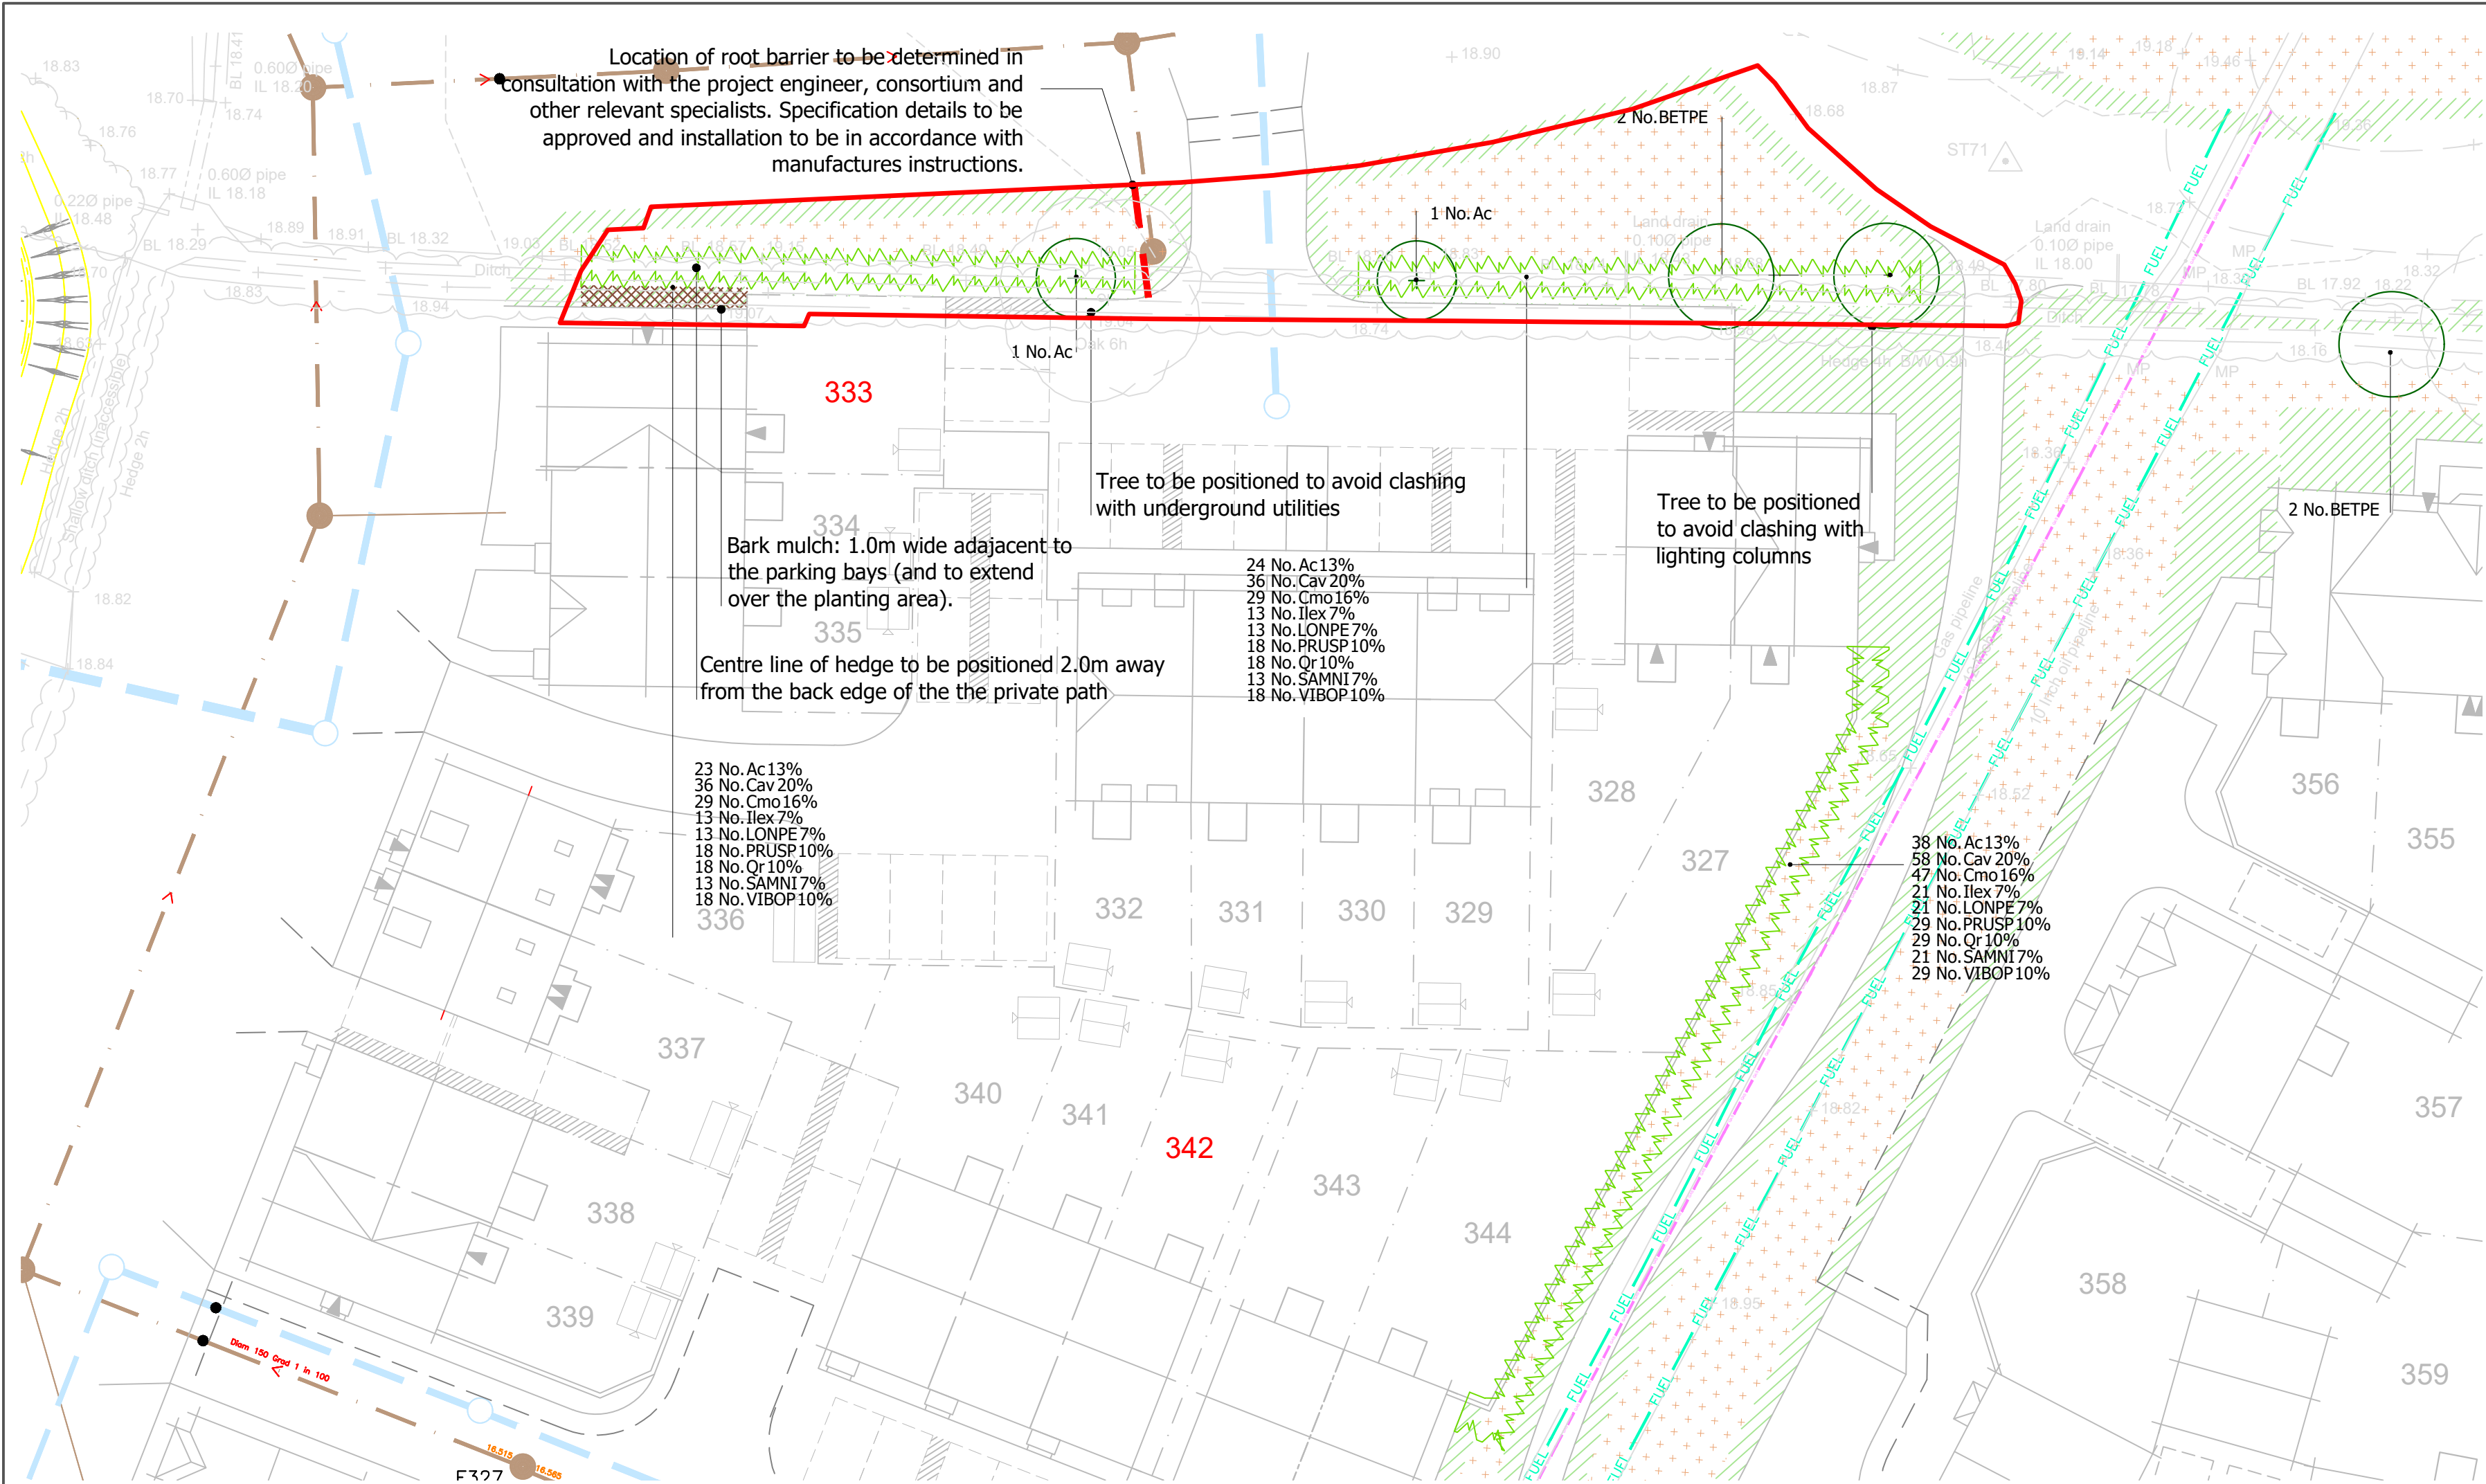

Plant schedule

Trees					
Number	Abbreviation	Species	Specification	Height	Girth
2 -	Ac	Acer campestre	Semi-Mature :Clear Stem min. 200 :4x :RB	600-650cm	30-35cm
2 -	BETPE	Betula pendula	Semi-Mature :Clear Stem min. 200 :C	min. 400cm	20-25cm

Native hedge planting						
Number	Species	Specification	Height	Pot Size	Density	Percentage Contribution
85 -	Acer campestre	1+1 or 1/1: Transplant - seed raised: B	60-80cm		0.3Ctr Double Staggered at 0.25m offset	13%
130 -	Corylus avellana	1+1; Transplant - seed raised; branched; 2 breaks; B	40-60cm		0.3Ctr Double Staggered at 0.25m offset	20%
105 -	Crataegus monogyna	1+1 or 1/1: Transplant - seed raised :B	60-80cm		0.3Ctr Double Staggered at 0.25m offset	16%
47 -	Ilex aquifolium	Leader with laterals: C	30-40cm	2L	0.3Ctr Double Staggered at 0.25m offset	7%
47 -	Lonicera periclymenum	3 brks :Several shoots :C	60-80cm	2L	0.3Ctr Double Staggered at 0.25m offset	7%
65 -	Prunus spinosa	Branched :2 brks :B	40-60cm	2L	0.3Ctr Double Staggered at 0.25m offset	10%
65 -	Quercus robur	1+2; Transplant - seed raised; B	60-80cm		0.3Ctr Double Staggered at 0.25m offset	10%
47 -	Sambucus nigra	1+1 or 1/1: Transplant - seed raised: B	60-80cm		0.3Ctr Double Staggered at 0.25m offset	7%
65 -	Viburnum opulus	1+1 or 1/1: Branched: 2 brks: B	40-60cm		0.3Ctr Double Staggered at 0.25m offset	10%
Total :656 -						

Key

Amenity grass

Species rich grass

Proposed trees

Proposed native hedge planting

Proposed bark mulch (and over planting areas / tree planting as per the specification)

Root barrier

02.557.51012.5

SCALE 1:250

North

CONSTRUCTION ISSUE

Rev	B	Hedge added to boundaries of plots 327 and 344	27.03.2023	DC	DV	DV
Rev		Description	Date	Drn / Chk / App		

Issuing Office

Tetra Tech Cardiff

5th Floor, Longcross Court,
47 Newport Road, Cardiff,
United Kingdom, CF24 0AD
Tel: +44 (0)29 2082 9200
www.tetrachteurope.com

Client

VISTRY GROUP

Project Name

BOORLEY GREEN

Sheet Title

GREEN FINGERS:
NORTH OF C5

TTE Project Number	Drawn By	Date	Checked By	Date	Approved By	Date	Scale @ A1	Suitability
A073968-5	DV	March '23	DV	March '23	DV	March '23	1:250	S0
Client Project Number	Originator	Volume/System	Level/Location	Type/Code	Role	Number	Revision	
PRJ01	- TTE	- 00	- XX	- DR	- L	- 603-1	B	

© Copyright Tetra Tech

TTE_MT_v1