


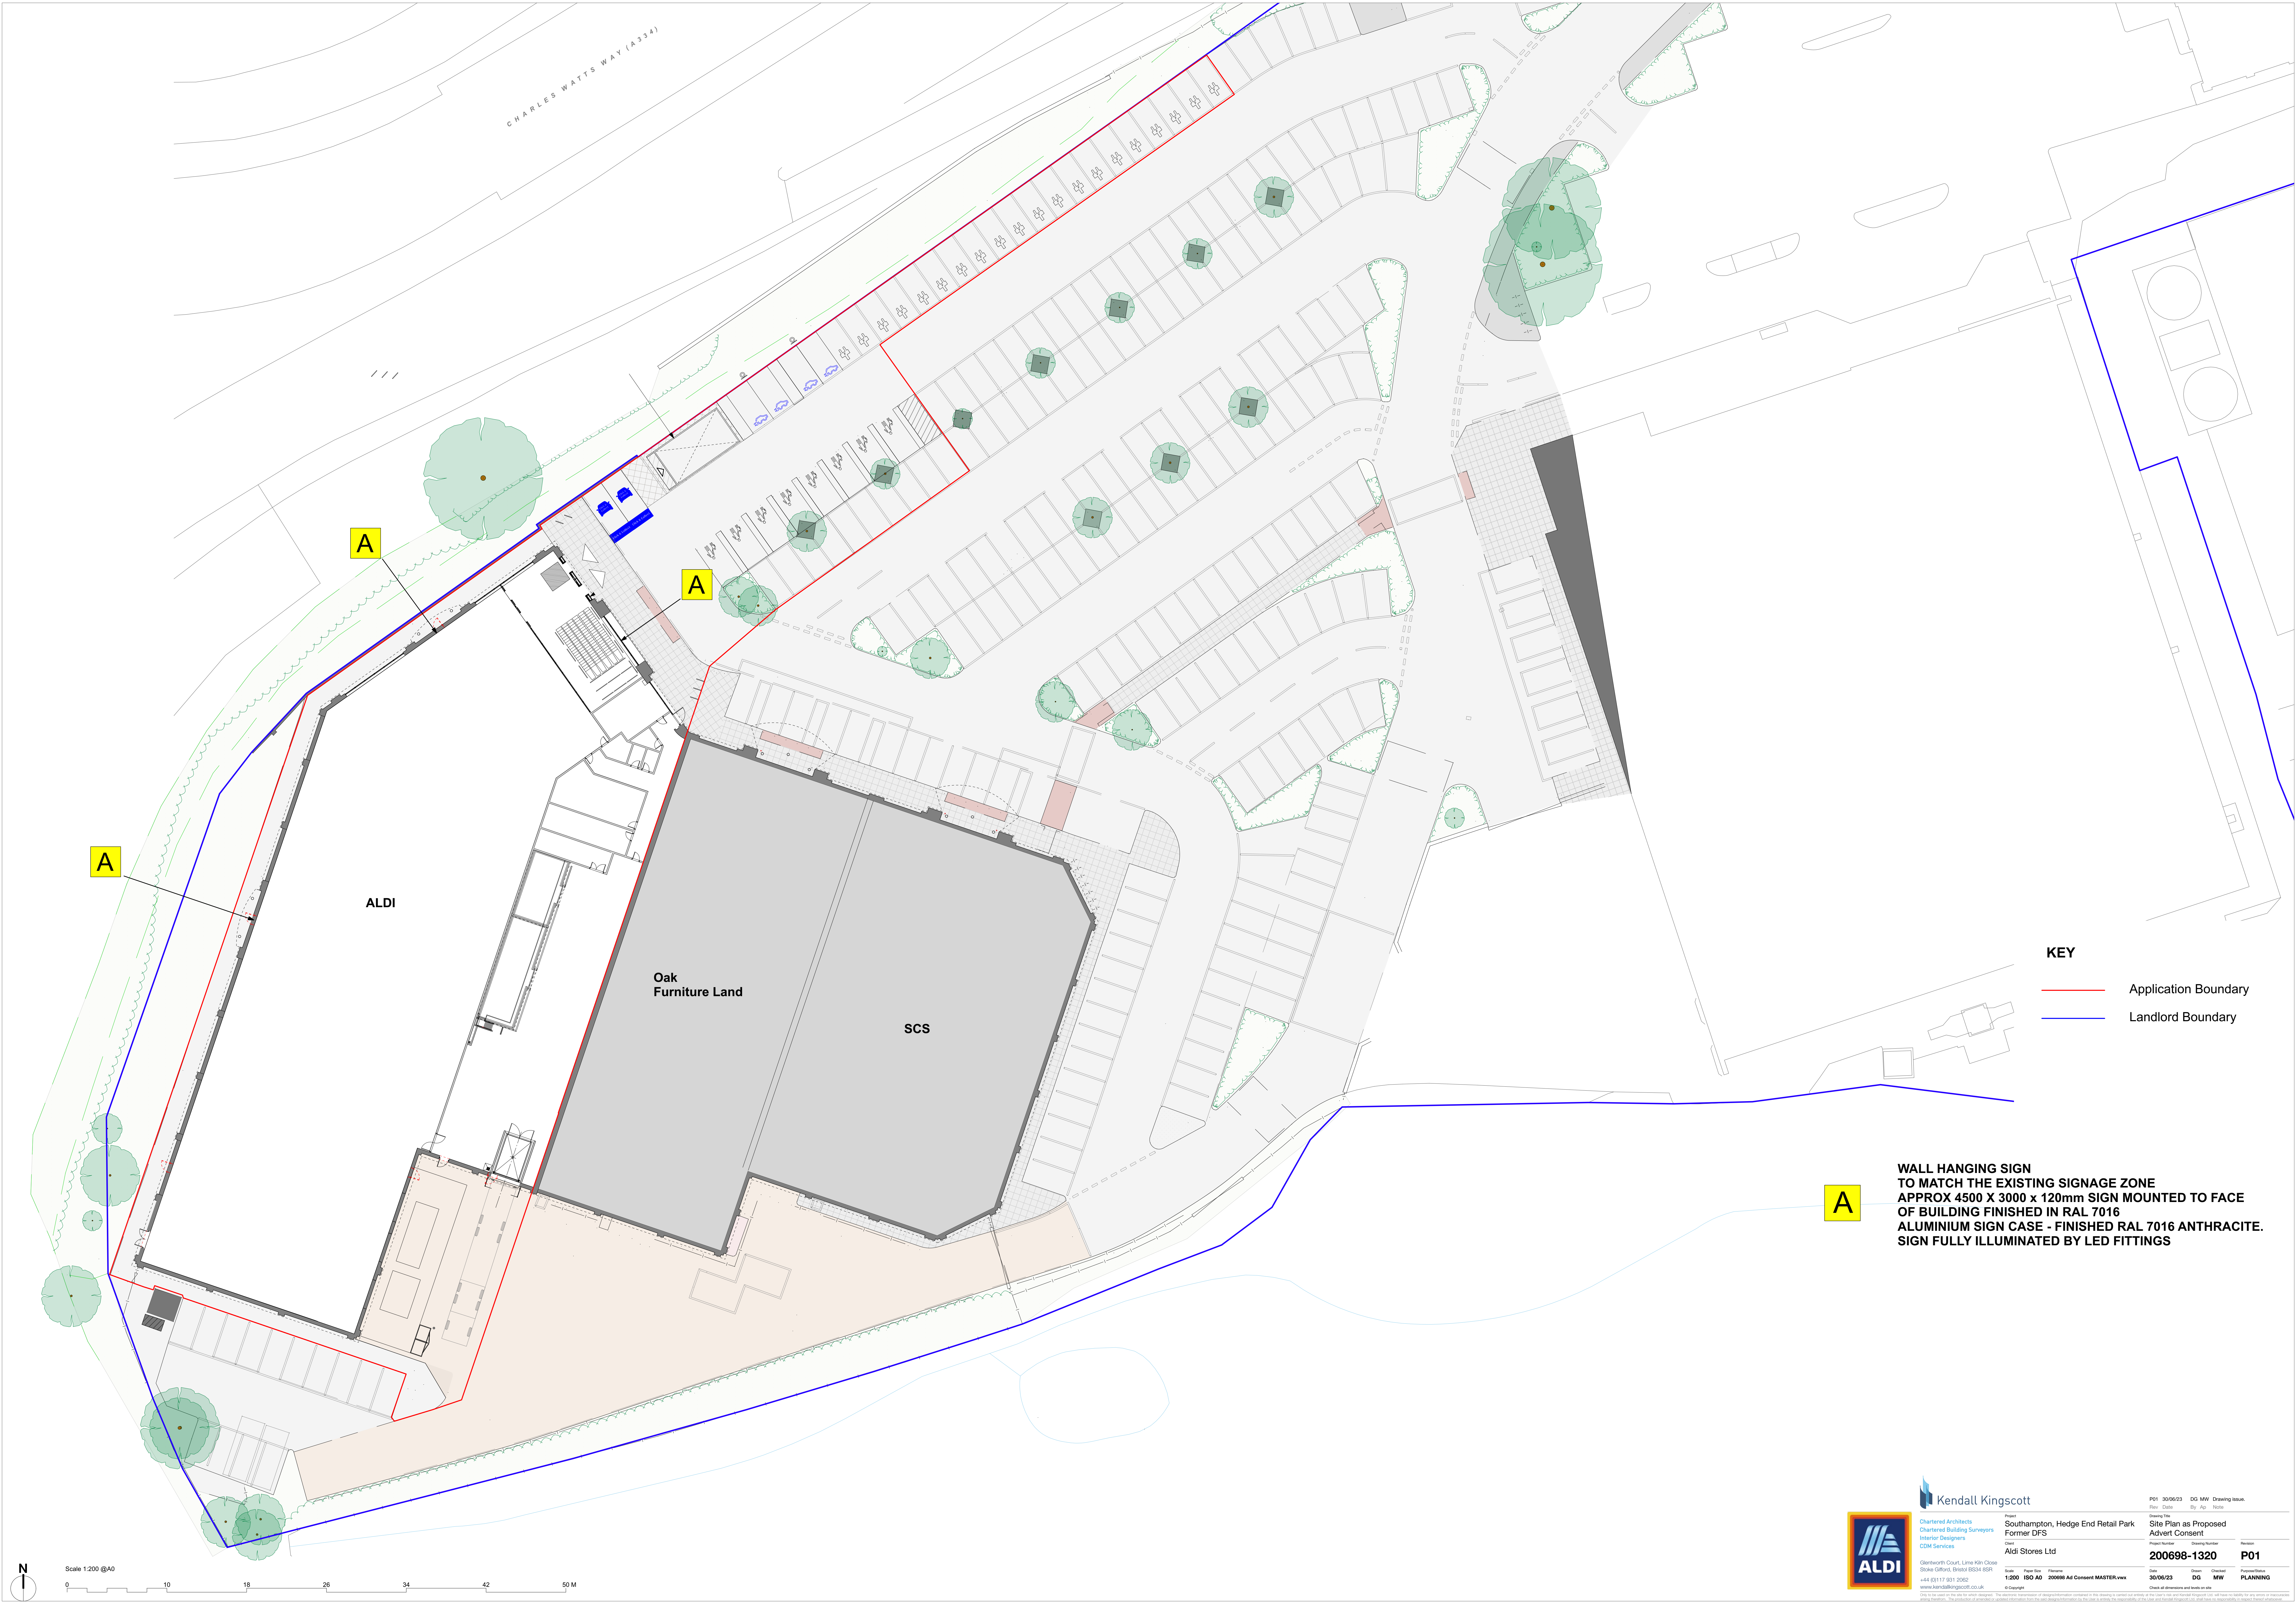

- KEY**
- Application Boundary
 - Landlord Boundary

A

**WALL HANGING SIGN
TO MATCH THE EXISTING SIGNAGE ZONE
APPROX 4500 X 3000 x 120mm SIGN MOUNTED TO FACE
OF BUILDING FINISHED IN RAL 7016
ALUMINIUM SIGN CASE - FINISHED RAL 7016 ANTHRACITE.
SIGN FULLY ILLUMINATED BY LED FITTINGS**