


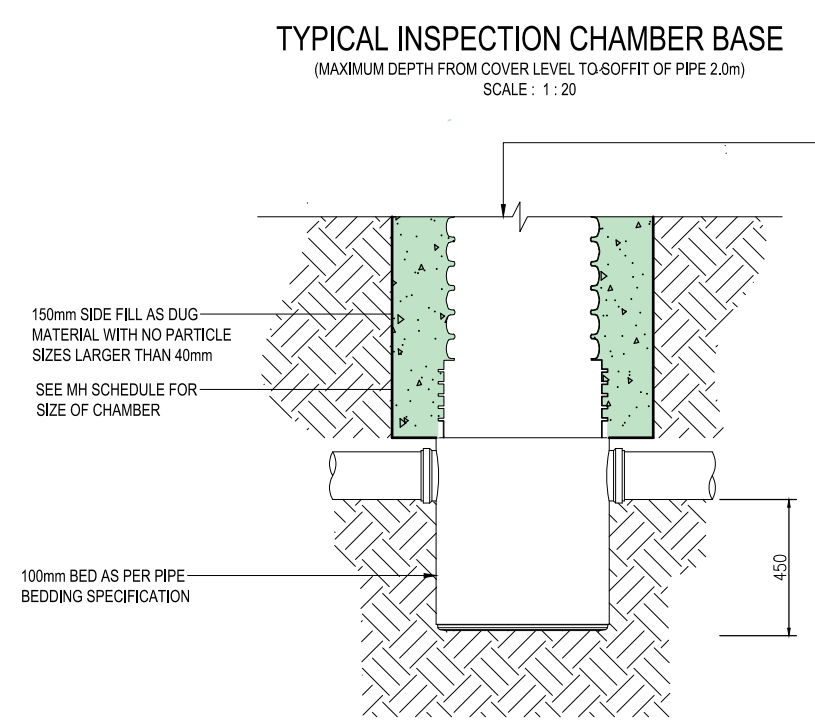
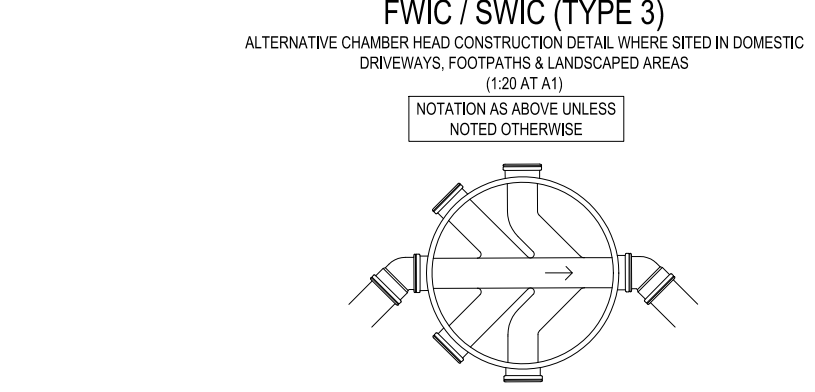
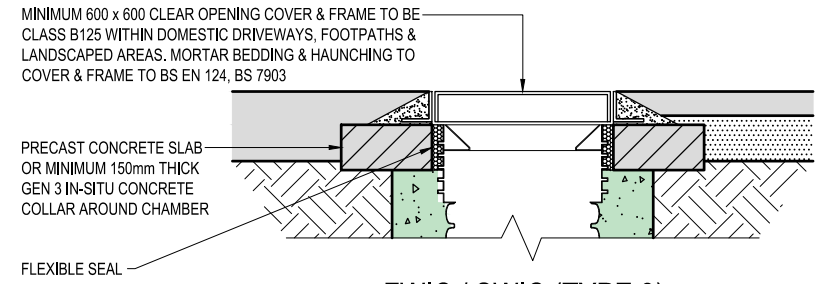
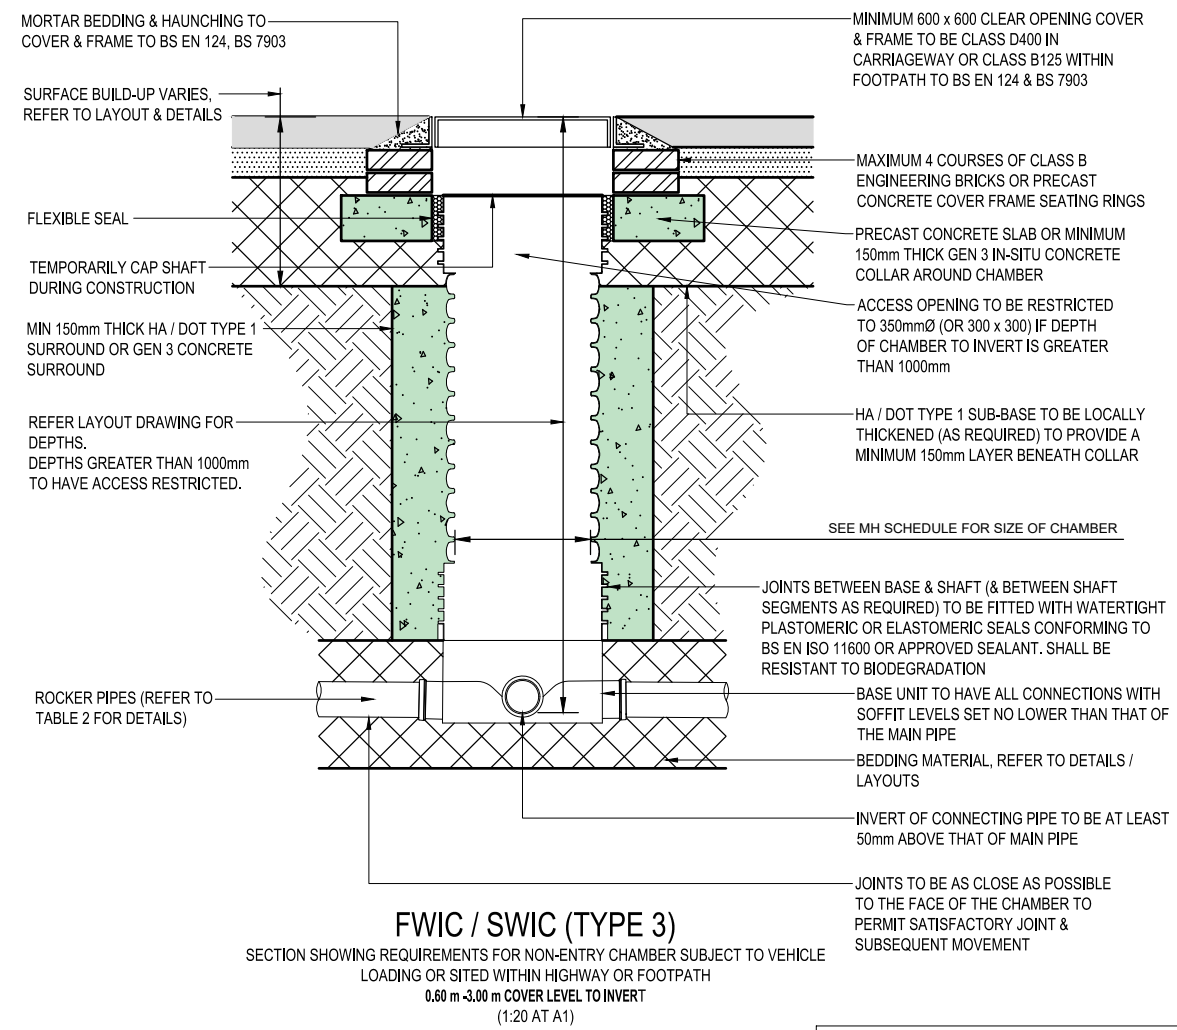


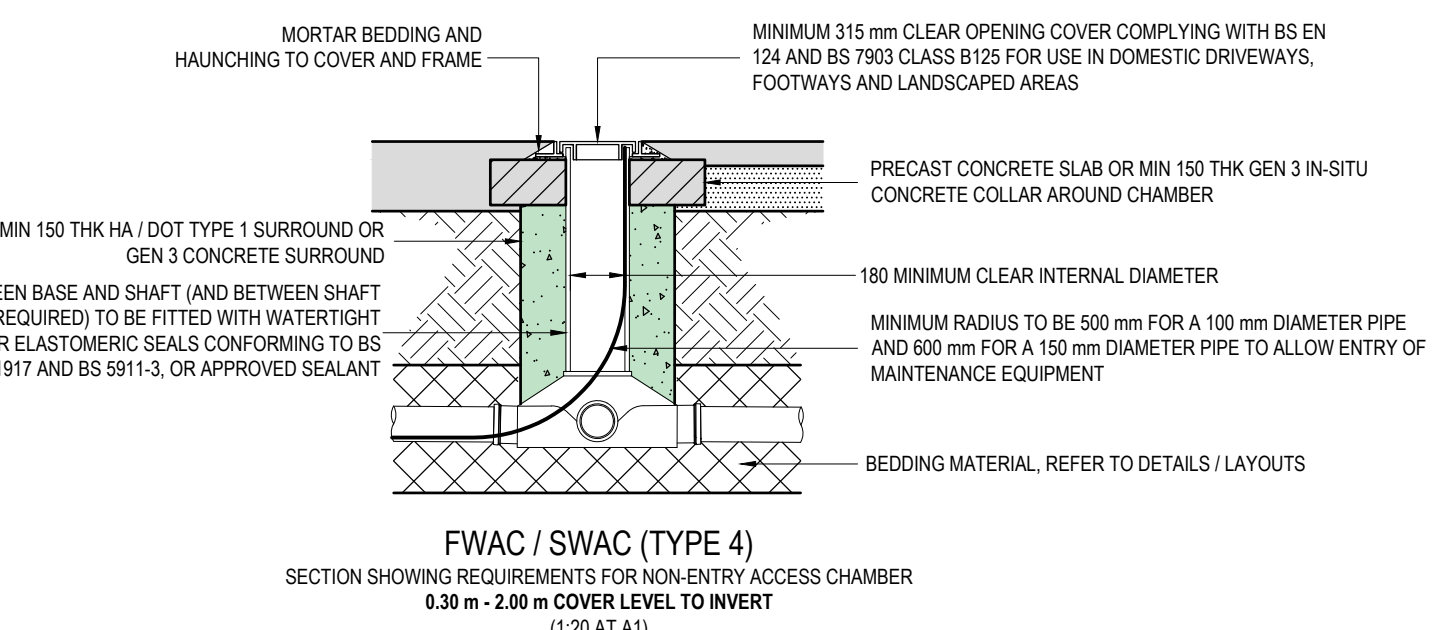


TYPE 3 CATCHPIT (MAXIMUM DEPTH FROM COVER LEVEL TO SOFFIT OF PIPE 3.0m) SCALE: 1:20

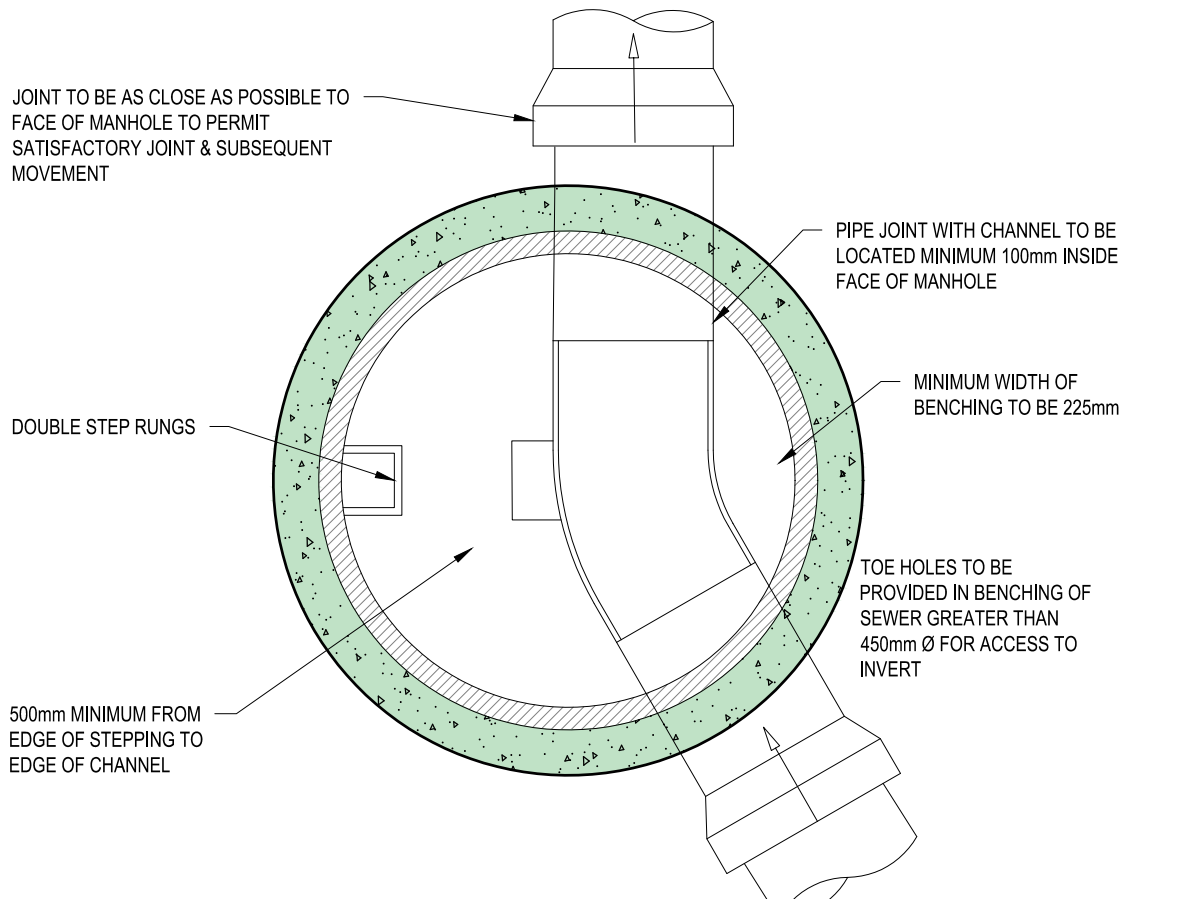


FWAC / SWAC (TYPE 4) SECTION SHOWING REQUIREMENTS FOR NON-ENTRY ACCESS CHAMBER 0.30m - 2.00m COVER LEVEL TO INVERT (1:20 AT A1)

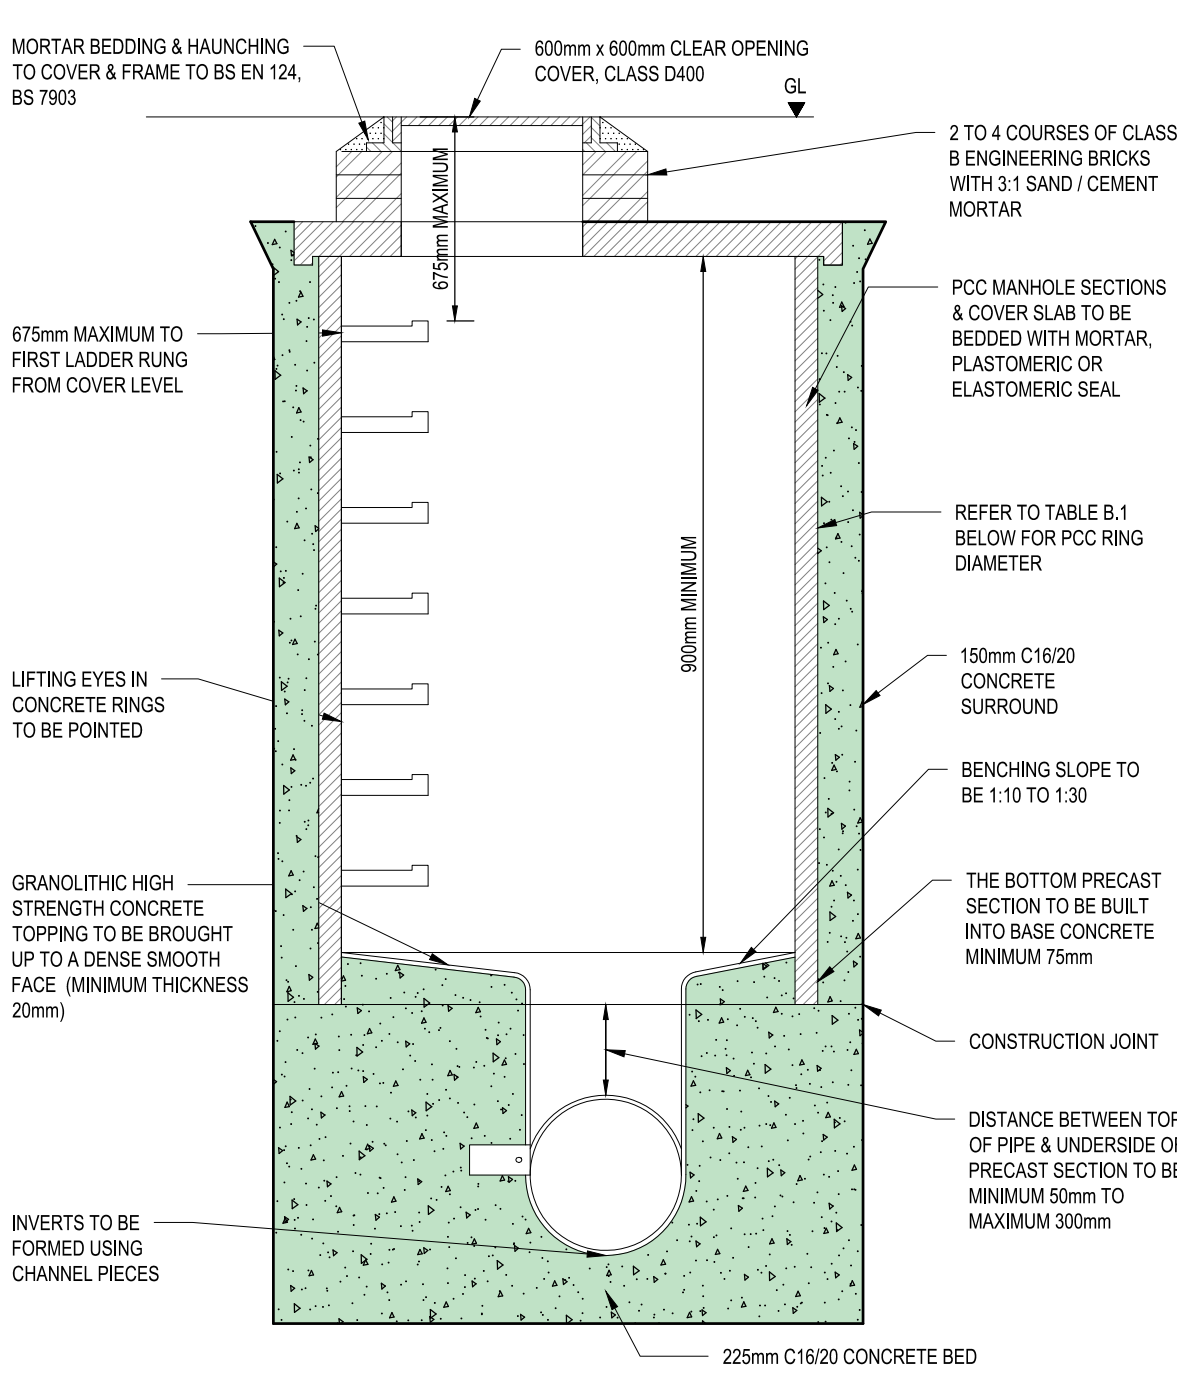



TYPICAL PCC MANHOLE DETAIL (TYPE 2) DEPTH FROM COVER LEVEL TO SOFFIT OF PIPE 2m TO 3m SCALE: 1:25

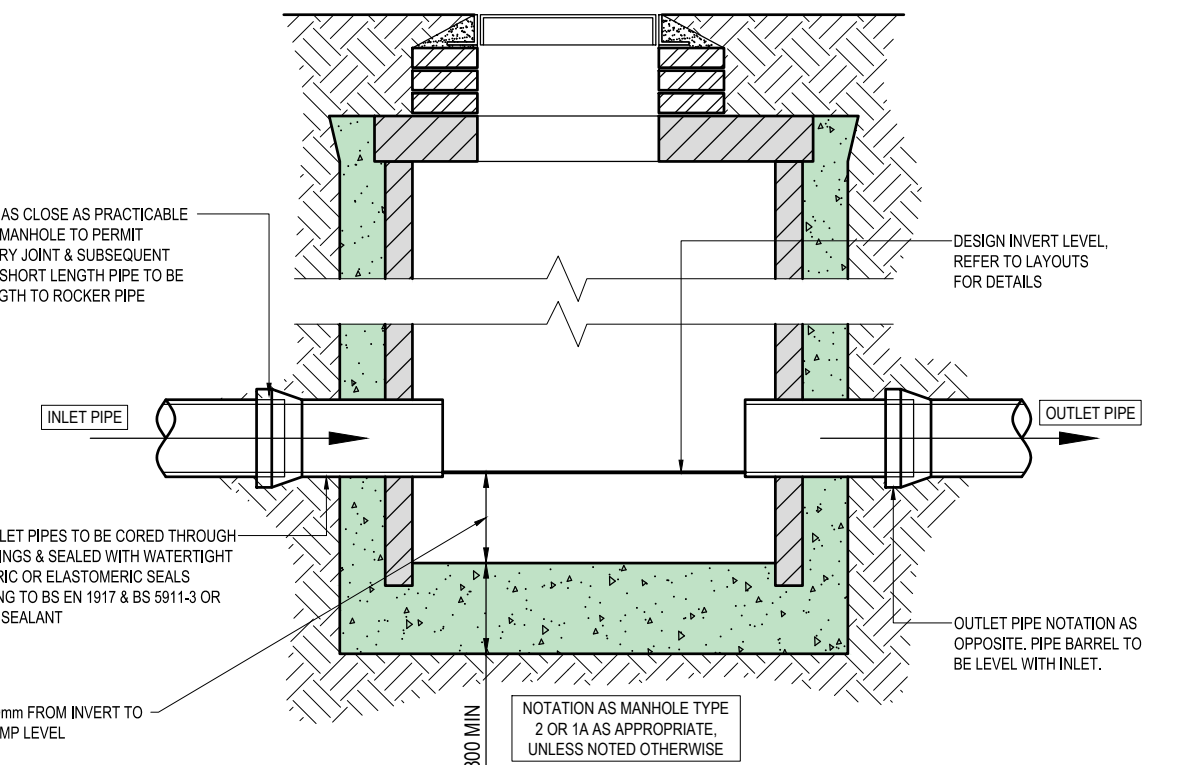

TYPE 2 CATCHPIT MANHOLE SECTION SIMILAR TO TYPE 2 / TYPE 1A MANHOLE ADDITIONAL REQUIREMENTS FOR CATCHPIT MANHOLE SHOWN (1:20 AT A1)

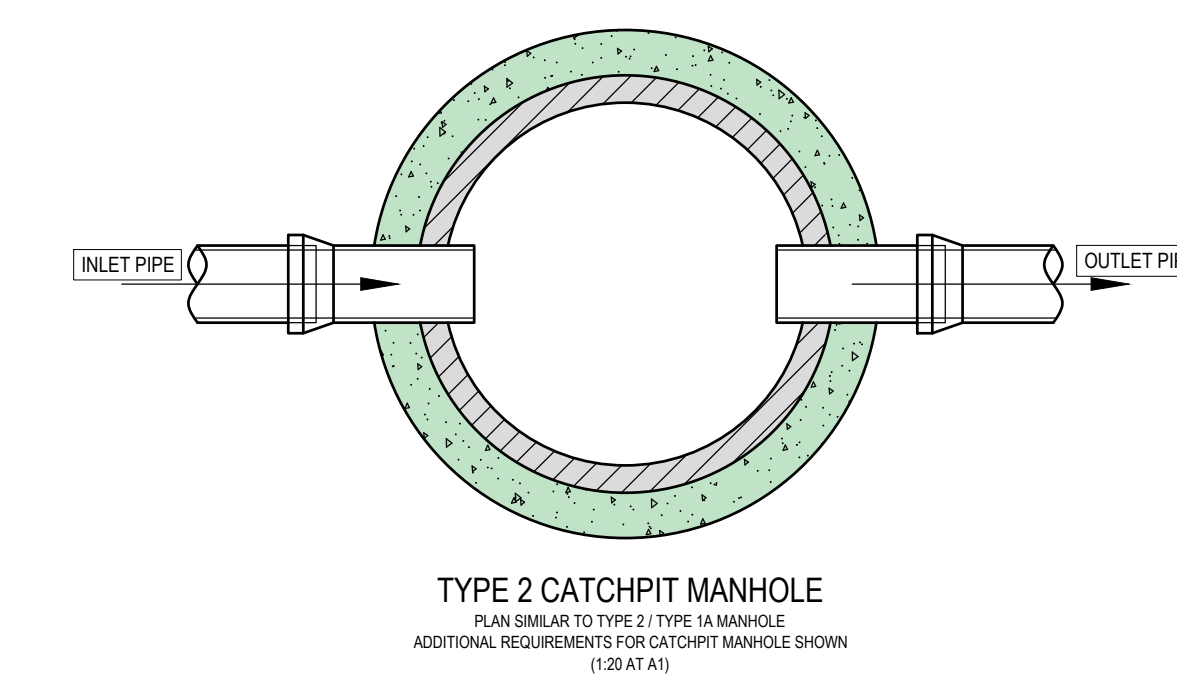

TYPE 2 CATCHPIT MANHOLE PLAN SIMILAR TO TYPE 2 / TYPE 1A MANHOLE ADDITIONAL REQUIREMENTS FOR CATCHPIT MANHOLE SHOWN (1:20 AT A1)

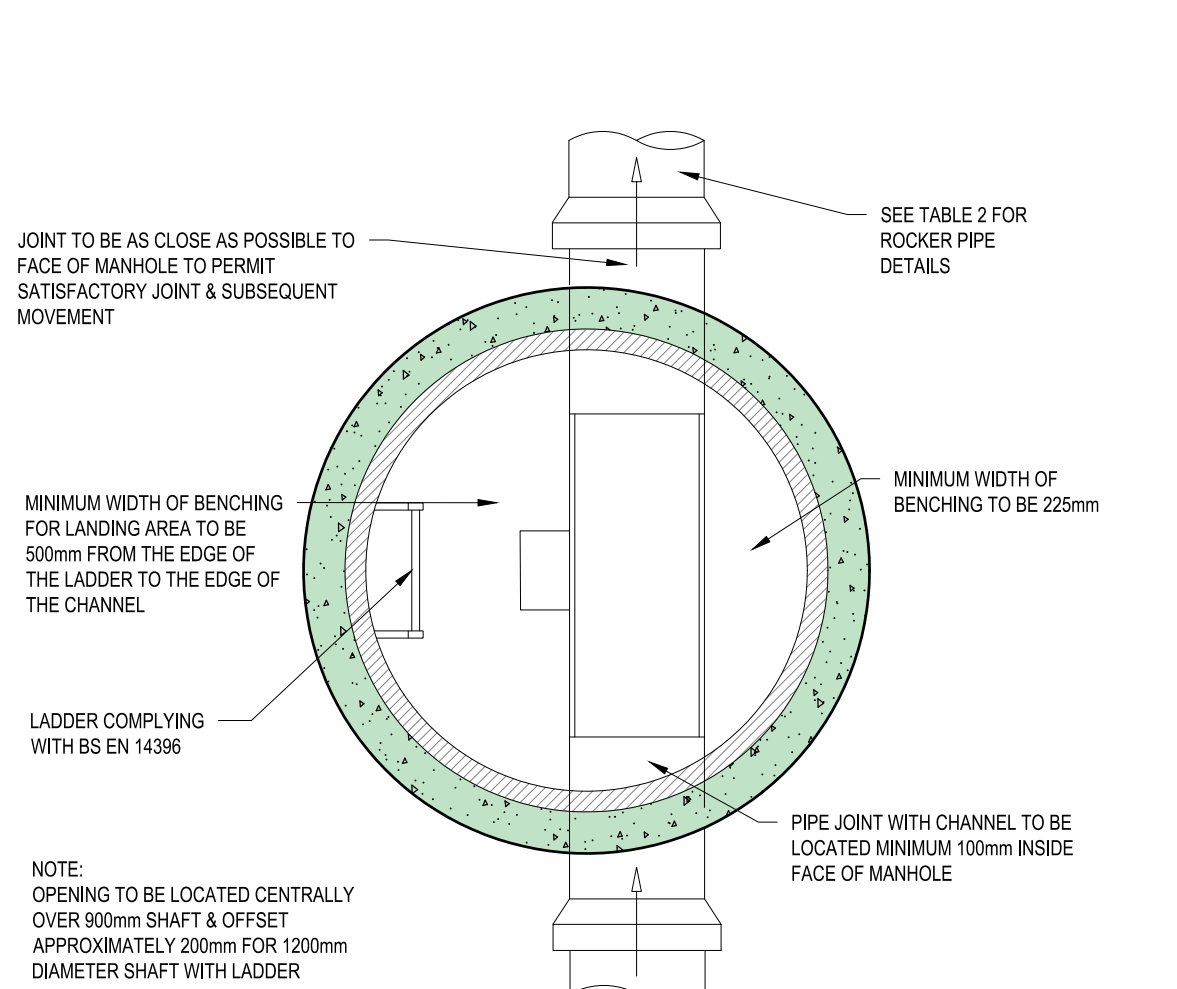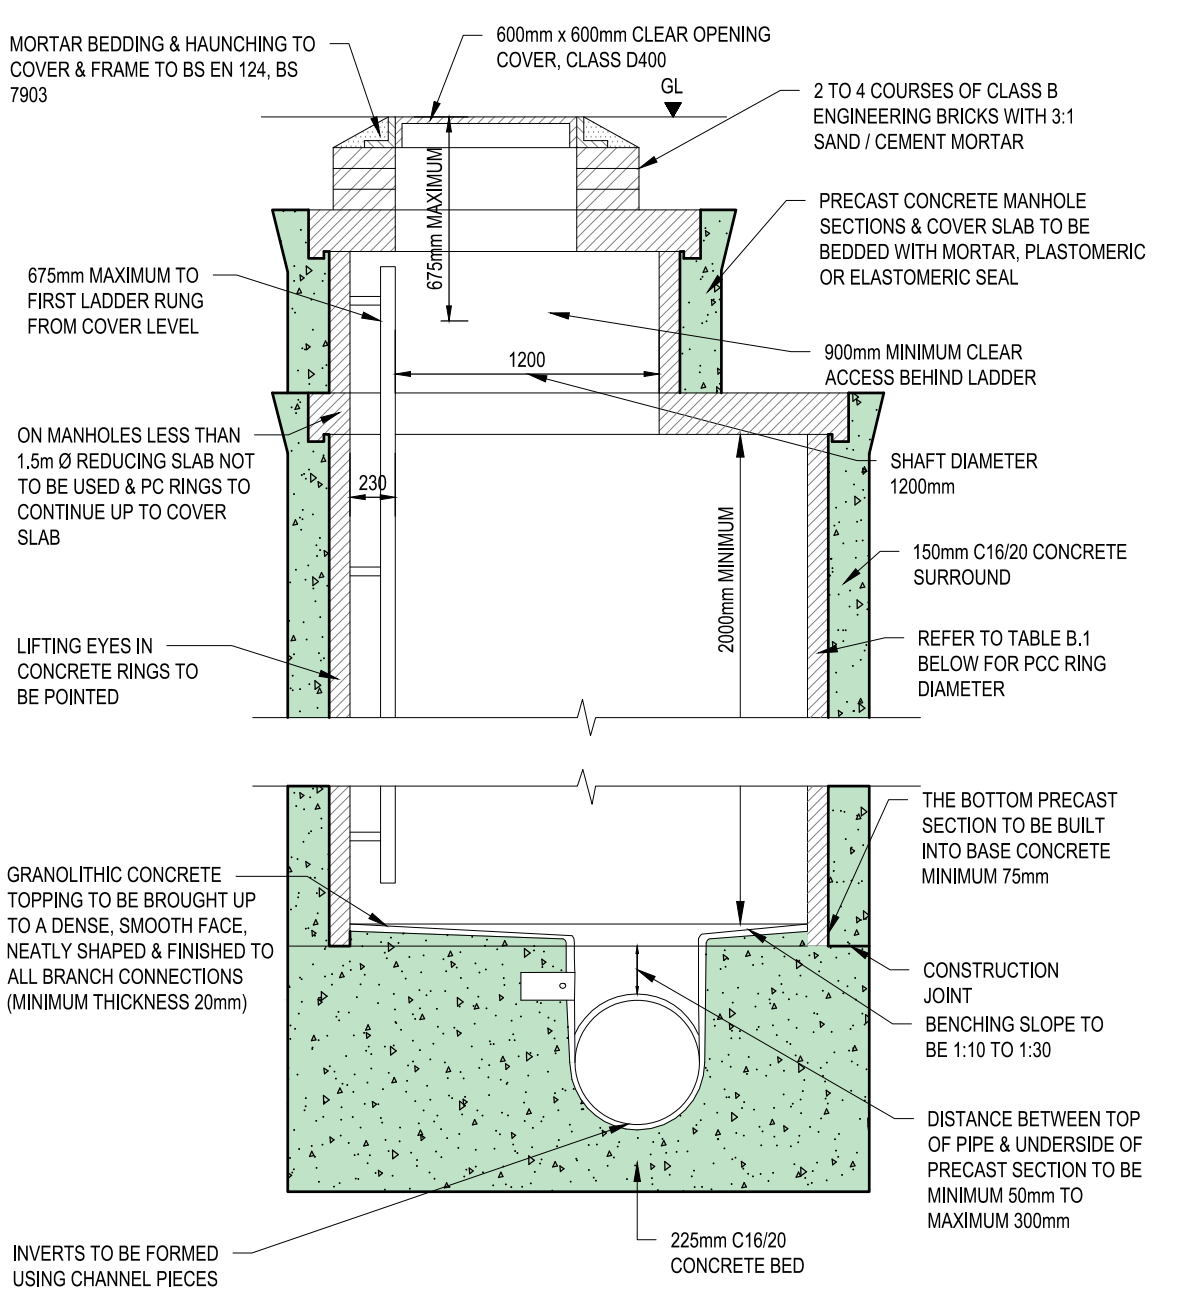

TYPICAL MANHOLE DETAIL (TYPE 1A) DEPTH FROM COVER LEVEL TO SOFFIT OF PIPE 3.0m to 6.0m SCALE: 1:25

MAXIMUM PIPE DIA.	ROCKER PIPE LENGTH
≤600mm	0.6m
675-750mm	1.0m
>825mm	1.25m

TABLE 2

DIAMETER OF LARGEST PIPE IN MANHOLE (mm)	INTERNAL DIAMETER OF MANHOLE (mm)
150 - 375mm	1200
450	1300
455 - 525	1500
555 - 675	1500
690 - 900	1800

TABLE B.1 MANHOLE DIAMETER

DISCLAIMER NOTES:

- THIS DOCUMENT IS COPYRIGHT OF THE ORIGINATOR AND MUST BE TREATED AS CONFIDENTIAL.
- THIS DOCUMENT MUST NOT BE ALTERED, REPRODUCED OR DISTRIBUTED WITHOUT PRIOR WRITTEN CONSENT OF THE ORIGINATOR
- THIS DOCUMENT MUST NOT BE ALTERED - THE ORIGINATOR ACCEPTS NO RESPONSIBILITY FOR ANY DISCREPANCIES ARISING AS A RESULT OF THE ORIGINATOR'S INFORMATION BEING ALTERED BY OTHERS
- ANY DISCREPANCY MUST BE REPORTED TO THE ORIGINATOR
- DO NOT SCALE THIS DOCUMENT - USE FIGURED DIMENSIONS ONLY
- ALL DIMENSIONS MUST BE CHECKED ON SITE PRIOR TO COMMENCEMENT OF ANY RELATED WORKS
- THIS DOCUMENT MUST BE READ IN CONJUNCTION WITH ALL SUPPORTING DOCUMENTS PRODUCED BY THE ORIGINATOR AND OTHER PROJECT DISCIPLINES
- THE ORIGINATOR ACCEPTS NO RESPONSIBILITY FOR THE ACCURACY OF BACKGROUND INFORMATION PRODUCED BY THIRD PARTIES - THIS MUST BE TREATED AS INDICATIVE ONLY
- USERS OF THIS DOCUMENT ARE RESPONSIBLE FOR CHECKING WHICH REVISION IS CURRENT
- THE DOCUMENT STATUS "INFORMATION" OR "PRELIMINARY", INDICATES THAT THIS DRAWING IS FOR REFERENCE PURPOSES ONLY - THE ORIGINATOR WILL ACCEPT NO RESPONSIBILITY FOR THE COMPLETENESS OF INFORMATION UNDER THIS STATUS
- THE DOCUMENT STATUS "RECORD" OR "AS BUILT" HAS BEEN PREPARED, IN PART, BASED UPON INFORMATION FURNISHED BY OTHERS. WHILE THIS INFORMATION IS BELIEVED TO BE RELIABLE, THE ORIGINATOR ASSUMES NO RESPONSIBILITY FOR THE ACCURACY OF THIS "RECORD" OR "AS BUILT" DOCUMENT OR FOR ANY ERRORS OR OMISSIONS THAT MAY HAVE BEEN INCORPORATED INTO IT AS A RESULT OF INCORRECT INFORMATION PROVIDED TO THE ORIGINATOR. THOSE RELYING ON THE "RECORD" OR "AS BUILT" DOCUMENT ARE ADVISED TO OBTAIN INDEPENDENT VERIFICATION OF ITS ACCURACY

DRAWING NOTES:

CDM REGULATIONS 2015

SIGNIFICANT OR NON-OBSVIOUS RISKS AND RISKS WHICH ARE DIFFICULT TO MANAGE ARE IDENTIFIED ON THIS DRAWING USING THE FOLLOWING SYMBOL IDENTIFIED TO THE RIGHT WITH BRIEF ACCOMPANYING TEXT. FOR FURTHER DETAILS OF THE RISKS IDENTIFIED BY DESIGNERS, REFERENCE SHOULD BE MADE TO CDM HAZARD REGISTER.




-	INITIAL ISSUE	14/10/2022	RML
REV	DESCRIPTION	DATE	DRAWN



PARTNERSHIP HOUSE
MOORSIDE ROAD
WINCHESTER
SO23 7RX

TEL: 01962 834400

WWW.RIDGE.CO.UK

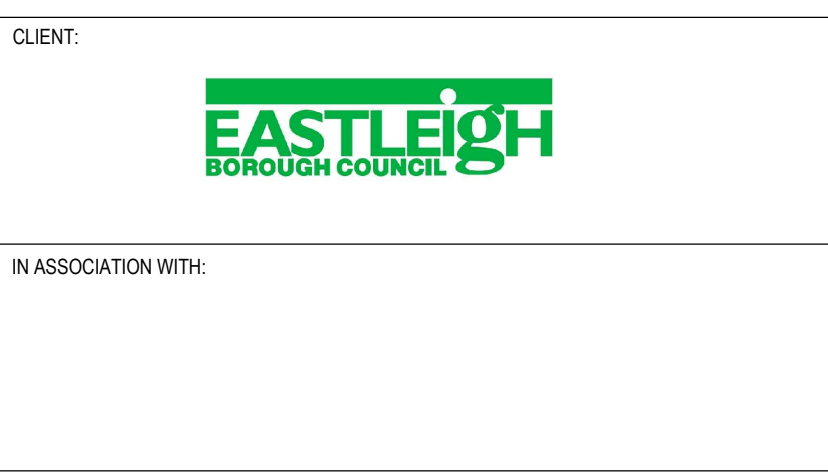

PROJECT:
**PROPOSED RESIDENTIAL DEVELOPMENT
ONE HORTON HEATH
FIRST RESIDENTIAL PARCEL**

TITLE:
**PROPOSED DRAINAGE DETAILS
SHEET 01**

TECH:	RML	ICSE:	SCALE: 1:20	@ A1
INITIAL ISSUE: 14/10/2022				

STATUS:
PRELIMINARY

DRAWING No:	PROJECT:	ORIG:	ZONE:	LEVEL:	TYPE:	ROLE:	NUMBER:	REV:
5015560	RDG	XX	ST	DR	C	0550	-	