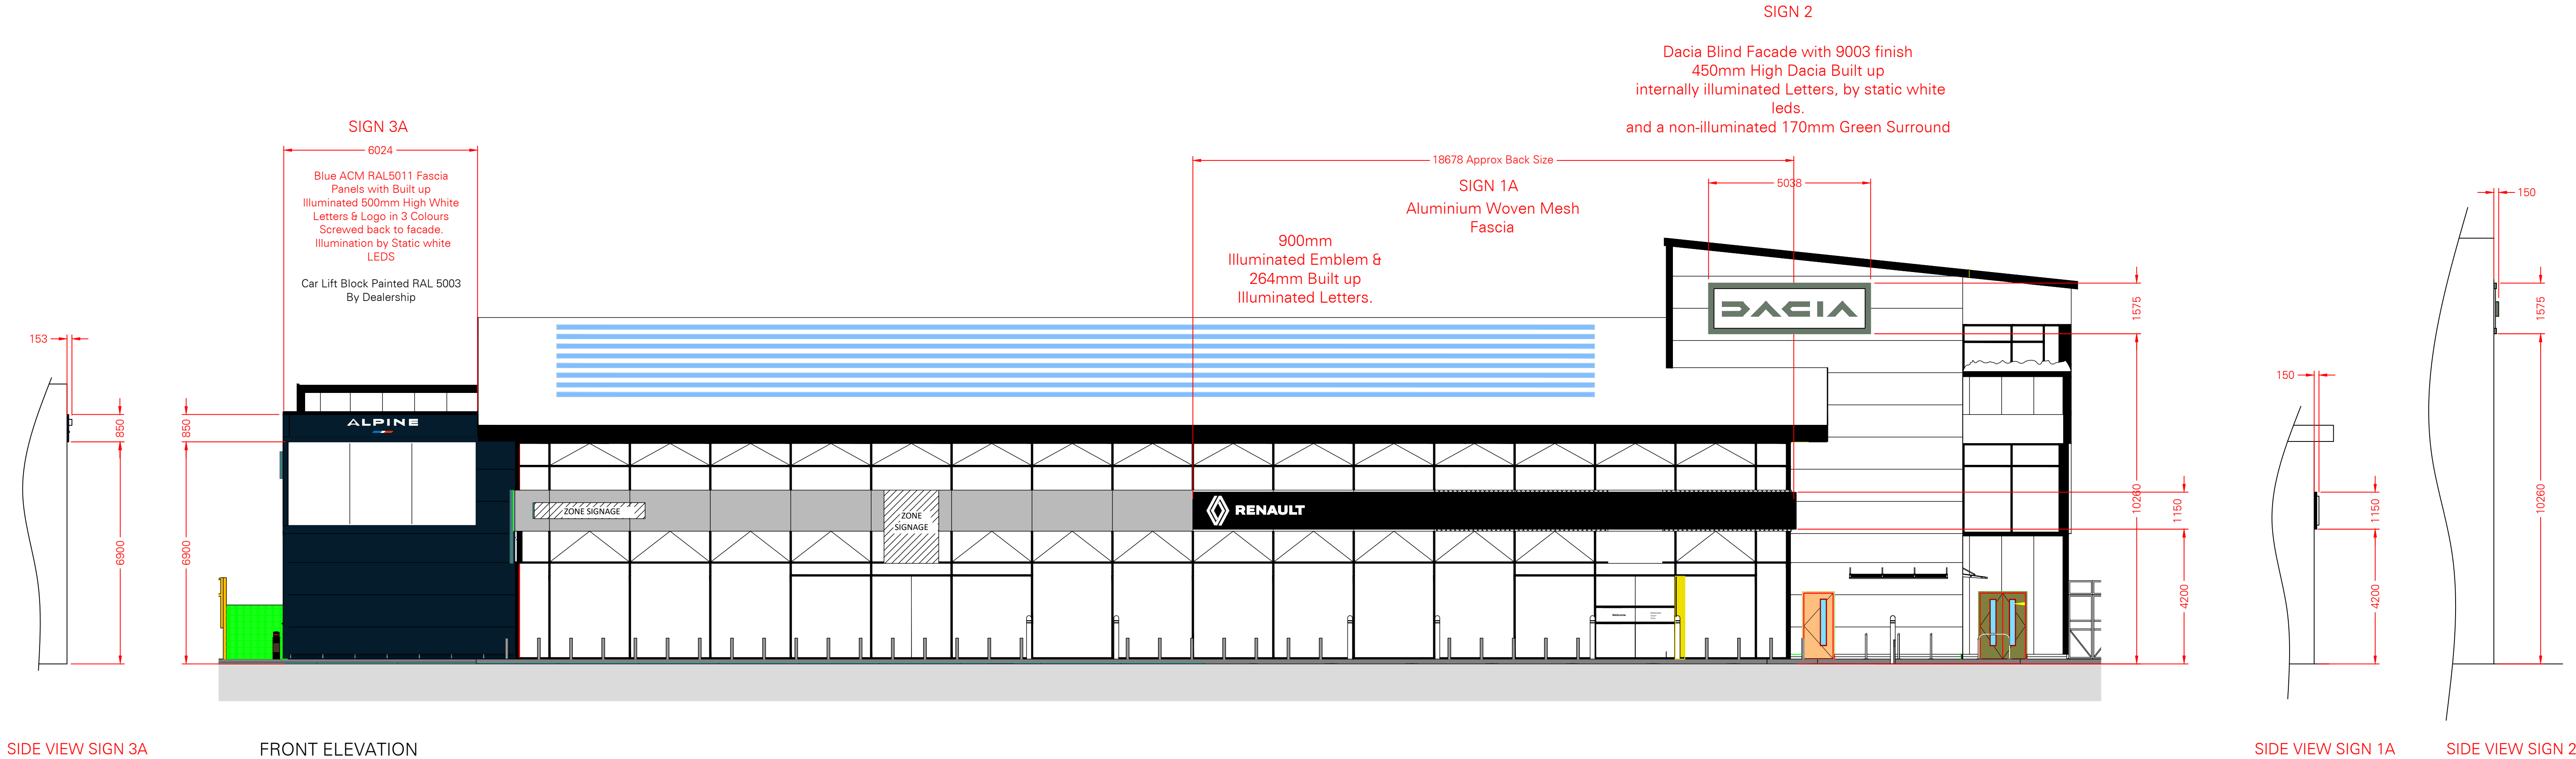


Tara Signs Ltd St Peters Place Western Road
Lancing West Sussex BN15 8SB
T: 0044 (0)1903 750710 tarasigns.com

© 2020 - Tara Signs Ltd

Scale 1:100@A1
Tolerance ±
Drg No Ren22 C10960 PLANNING 1
Date 30/05/2023
Drawn By CF
Checked By

Revisions Date
A) DACIA AND ALPINE TOTEMS REMOVED
FROM THE APPLICATION. ALSO THE FLAGS
HAVE BEEN REMOVED. RENAULT TOTEM
NOW SHOWN IN A NEW POSITION.
11/07/2023.PDT

Date	Signature	Signed By	DEALER

Project
HENDY GROUP
VILLENUE WAY, ST GEORGES WAY
EASTLEIGH
HAMPSHIRE
SO50 9SJ
Title
Planning Proposal 1