




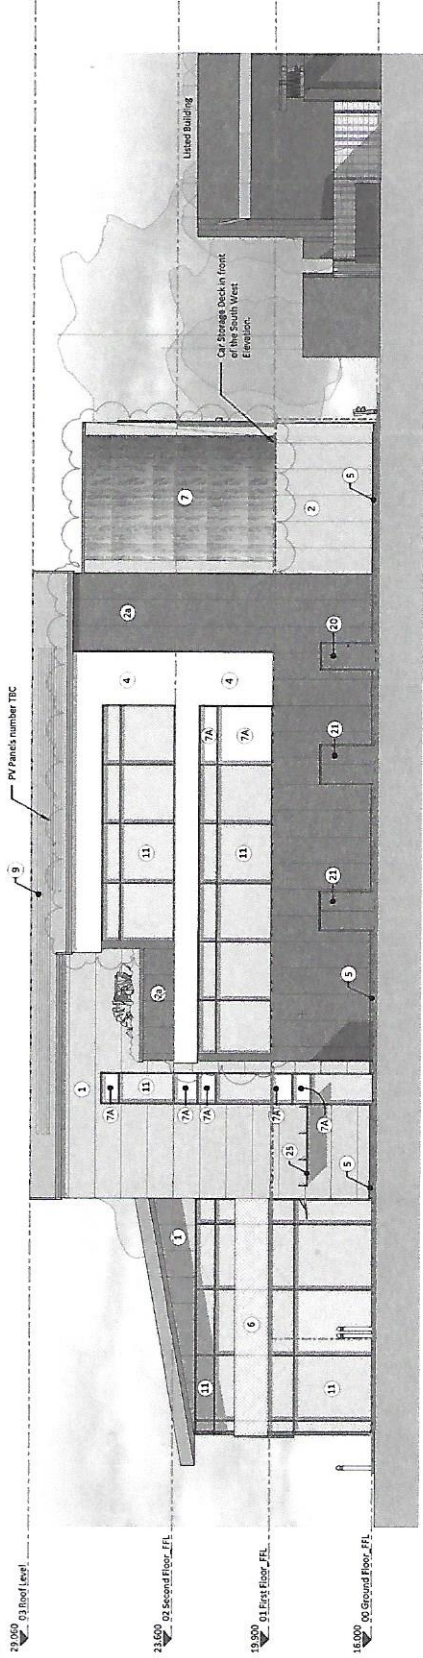

1 Proposed Southwest Elevation
1 : 100

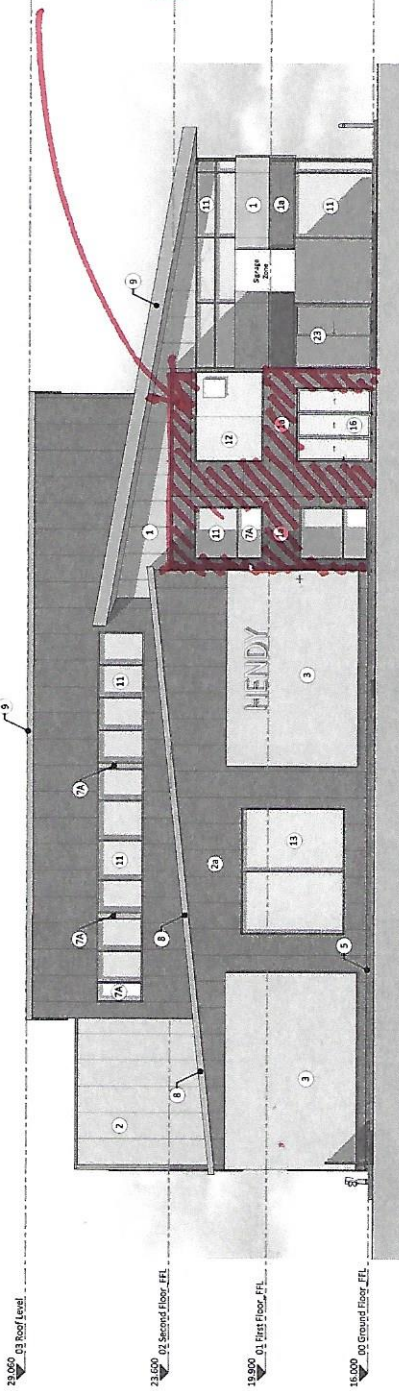

3 Proposed Northeast Elevation
1 : 100

RAL 5003 BLUE
IN LIEU OF APPROVED
RAL 7016 ANTHRACITE GRAY.

PROPOSED EXTERNAL FINISHED LEGEND:

* Signage illustrative and subject to manufacturers separate application.

CLADDING SYSTEM:

- 12mm Kingspan QuadCore® Carrier metal composite panel or similar, on which will be installed a typical rain-screen system. U-value 0.15 W/m² K. Colour: RAL 9005 White Aluminium.
EXTERNAL DOORS/WINDOWS/CURTAIN WALLING SYSTEMS:

- PPC non-acoustic screening (curtain wall) including supporting structure, pre-formed corners and accessories. Colour: RAL 7016 Anthracite Grey.
- Hydro Elegance 525T curtain walling system or similar approved. Colour: RAL 7016 Anthracite Grey.
ROOF SYSTEM:

- Core Thickness 137mm Kingspan K13000PW QuadCore® Trapesoidal Insulated Roof Panel or similar. U-value 0.05 W/m² K. Colour: RAL 9005 White Aluminium.
