




Solent Design Ltd
5 The old Railway
Spring Garden Lane
Gosport
PO12 1FQ
tel: 02392 580745 mob: 07771 355742 e-mail: info@solentplans.com

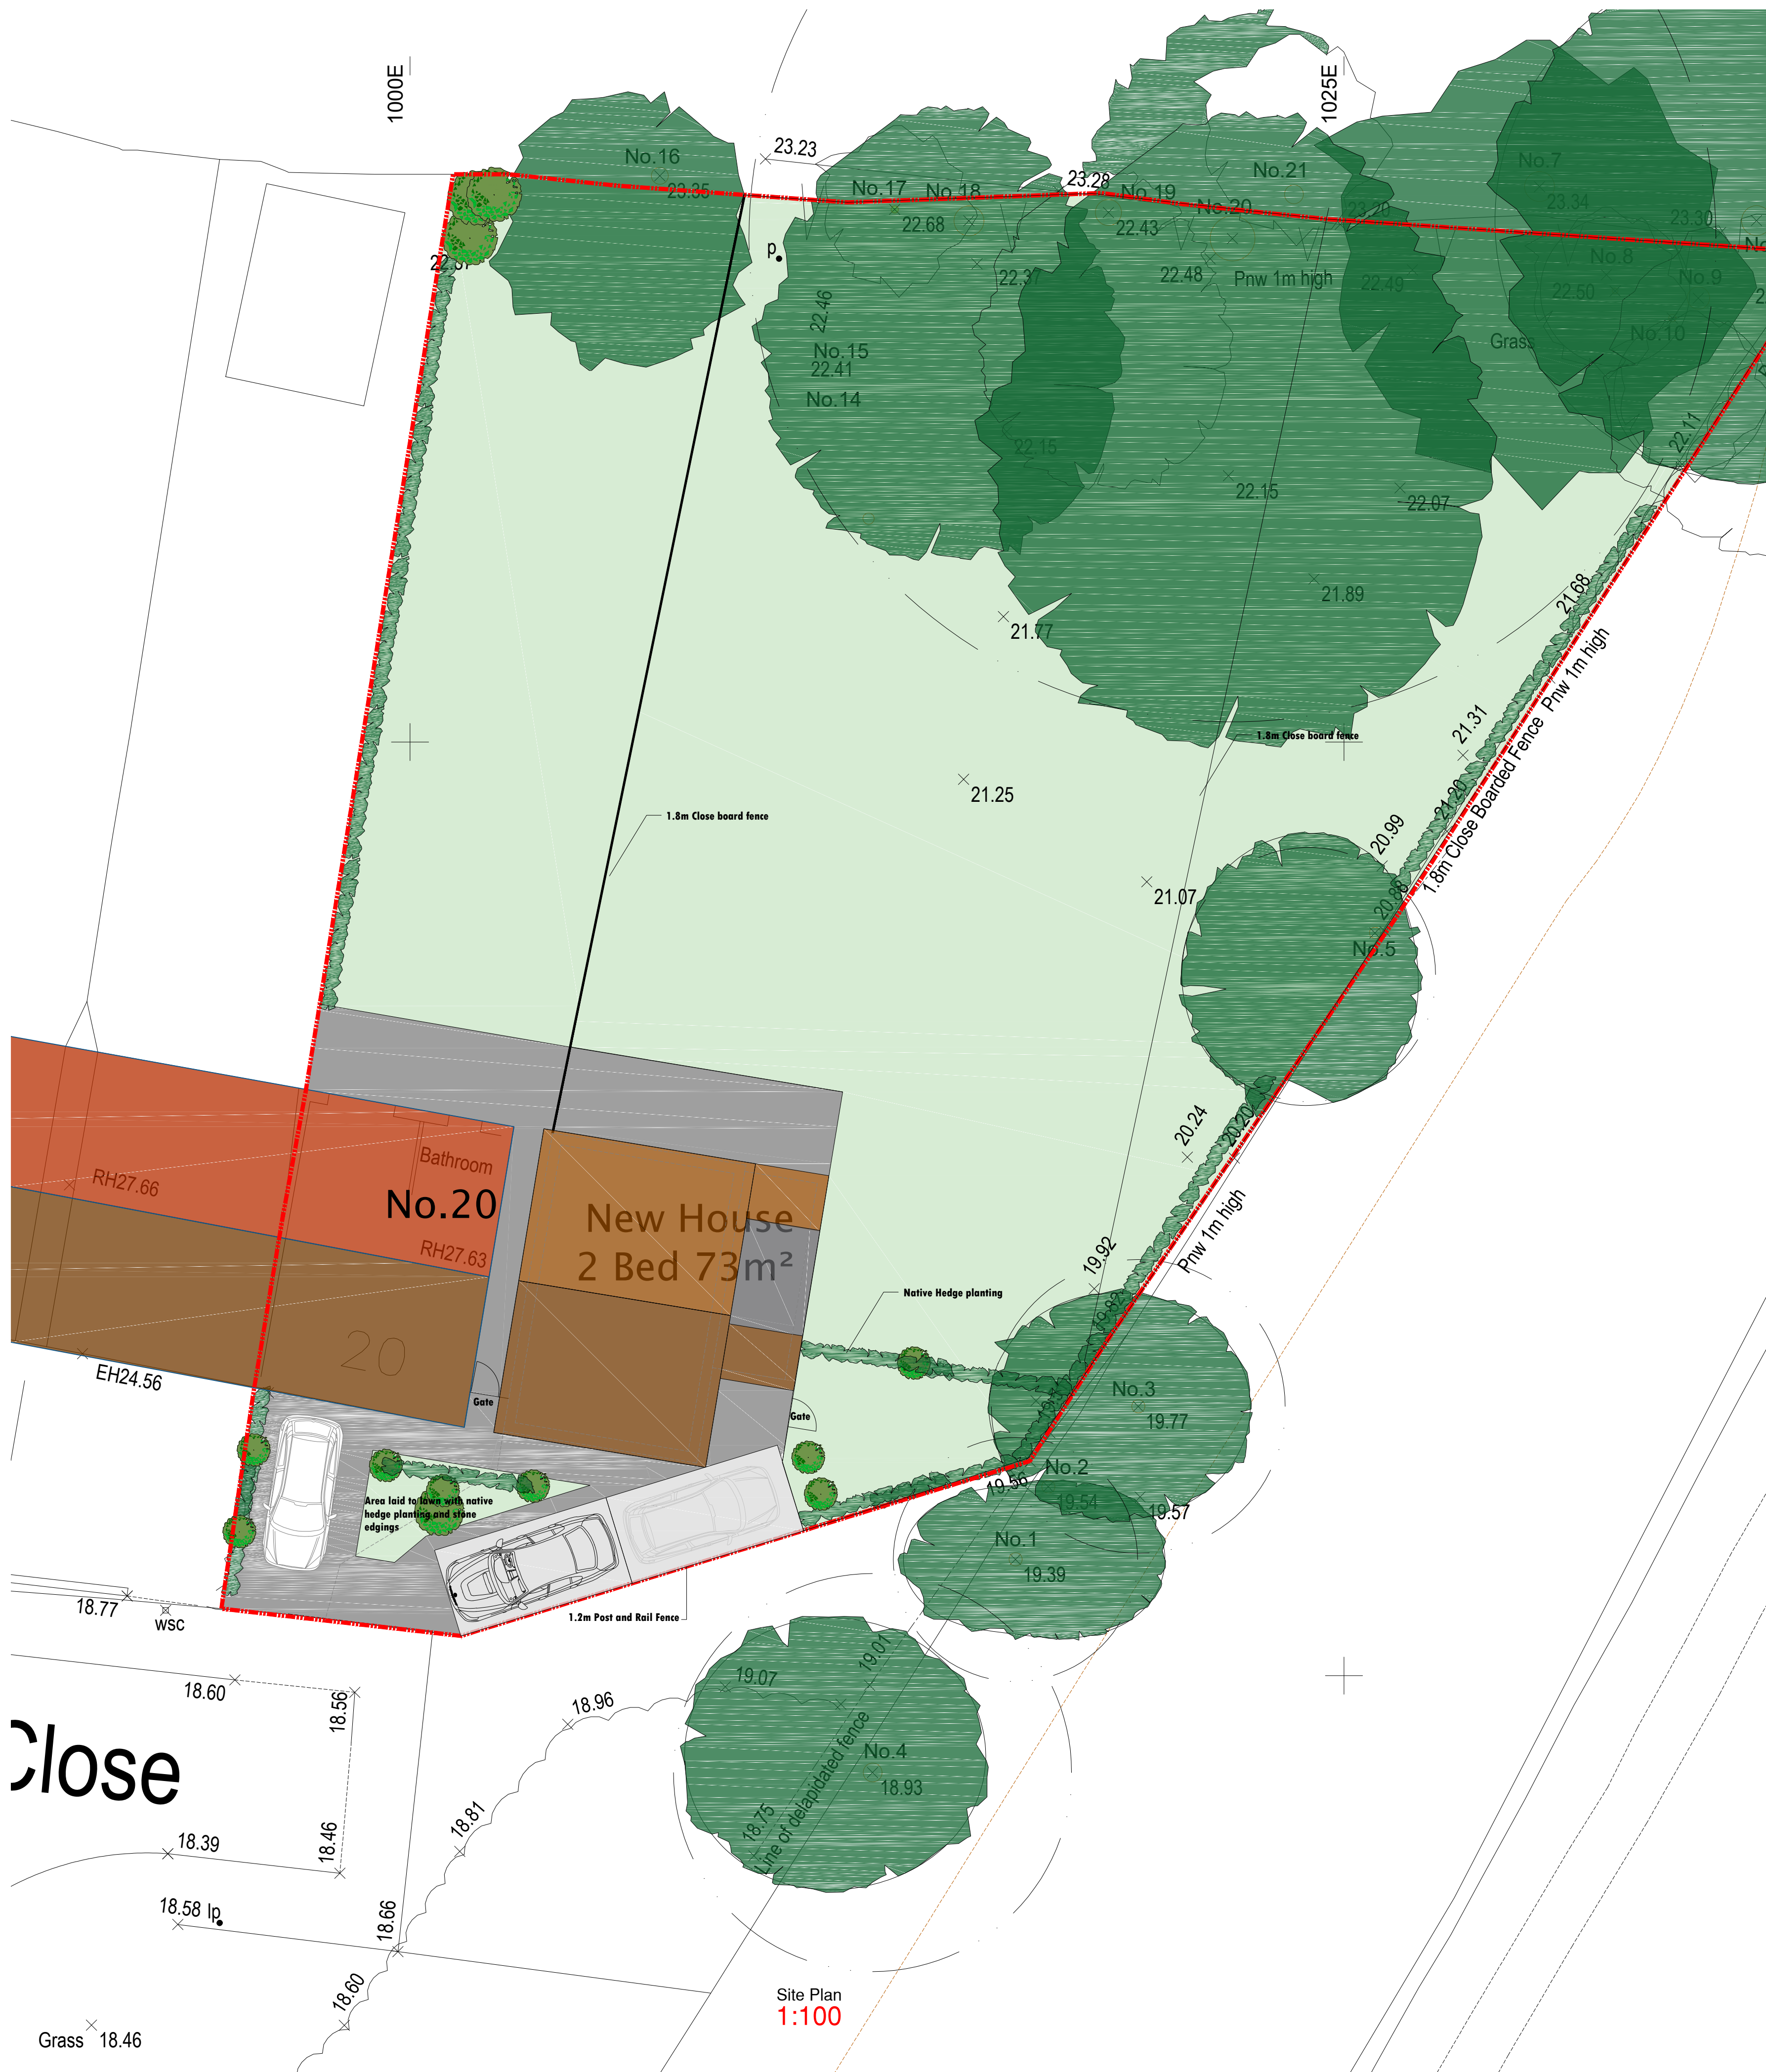

PROJECT DESCRIPTION:
Land Adjacent 20 Steel Close
DRAWING TITLE:
Site Location and Street Scene

ADDRESS:
Land Adjacent
20 Steel Close
Chandlers Ford

CLIENT:
Mr D Murphy
FIRST DRAWN:
February 2023

DRAWING No:
SD-2208-02 F
drawing status: Issued for Comment

SCALE:
1:100
1:1250

