




This drawing is the copyright of PL Robinson Design Limited
It may not be copied or altered without their written authority
All Dims must be checked on site

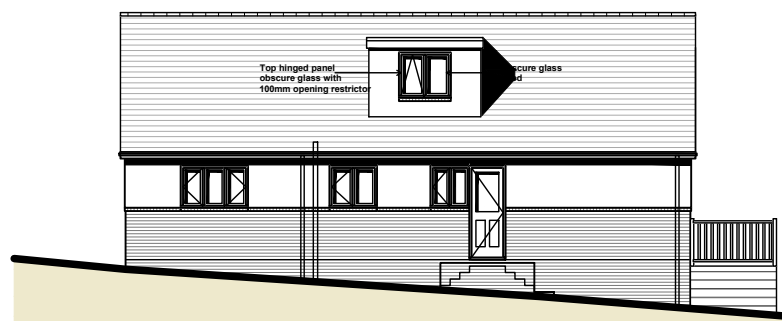


Side (North East) Elevation

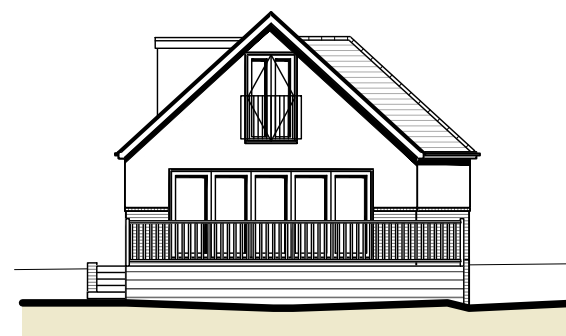

Rear (North West) Elevation

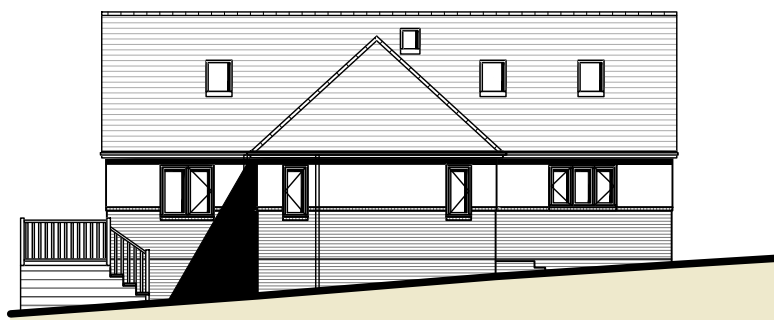

Side (South West) Elevation

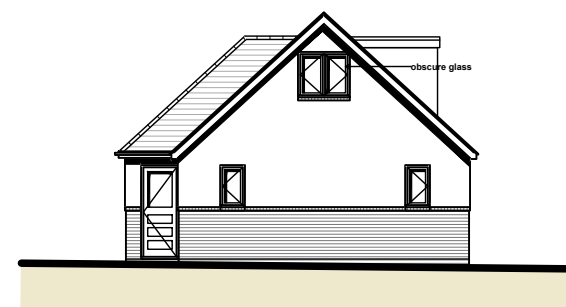

Front (South East) Elevation



Rev:	E	Minor amendments	19.07.23
Rev:		Description:	Date:
Job Title: 1 Purkess Close Chandlers Ford			
Drawing Title: Elevations			
Drawing No: 253/09E			
Scale: 1:100			
Date: February 2022			
PL Robinson design 14 Deacon Close, Southampton, Hampshire, SO19 7BP Tel: 02380 440649 Mob: 07950 654378 email: office@plrobinsondesign.co.uk			