


Appendix E

Details of the Two-Stage Channel

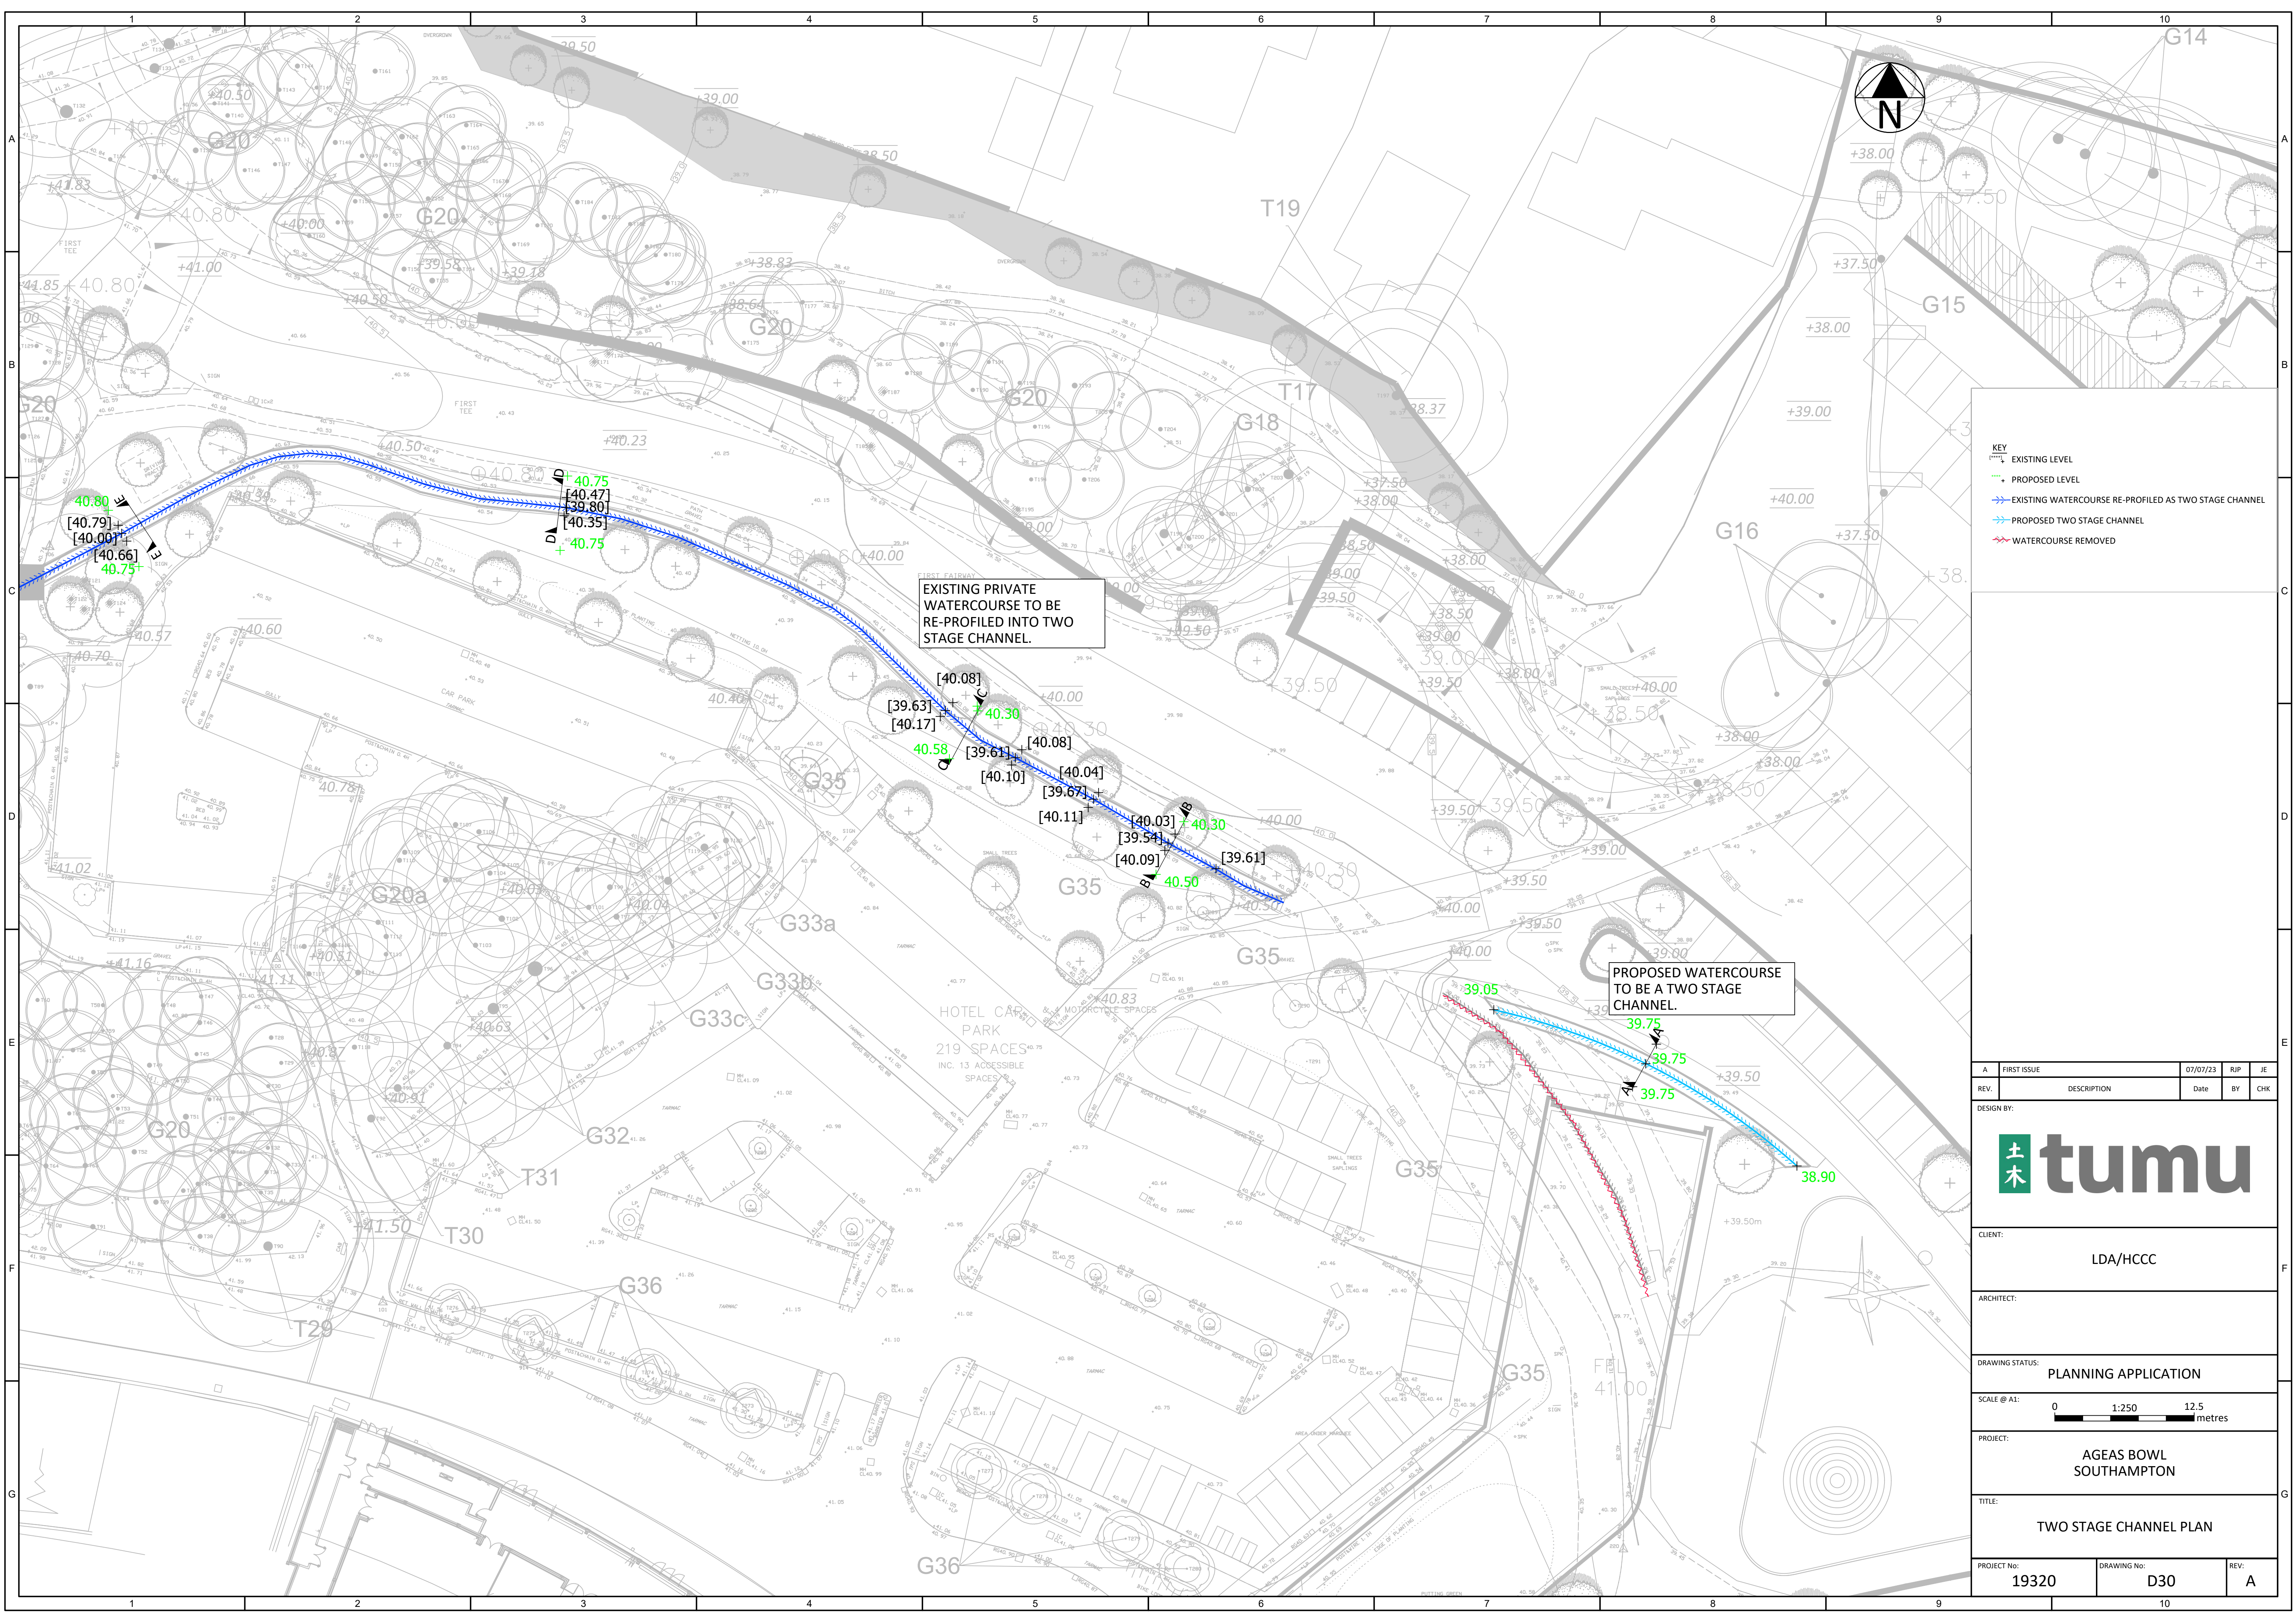



KEY

- EXISTING LEVEL
- PROPOSED LEVEL
- EXISTING WATERCOURSE RE-PROFILED AS TWO STAGE CHANNEL
- PROPOSED TWO STAGE CHANNEL
- WATERCOURSE REMOVED

EXISTING PRIVATE WATERCOURSE TO BE RE-PROFILED INTO TWO STAGE CHANNEL.

PROPOSED WATERCOURSE TO BE A TWO STAGE CHANNEL.

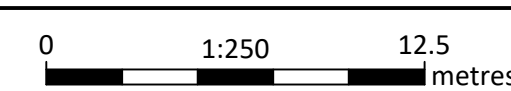A	FIRST ISSUE	07/07/23	RIP	JE
REV.	DESCRIPTION	Date	BY	CHK
DESIGN BY:				
				
CLIENT:				
LDA/HCCC				
ARCHITECT:				
DRAWING STATUS:				
PLANNING APPLICATION				
SCALE @ A1:				
				
PROJECT:				
AGEAS BOWL SOUTHAMPTON				
TITLE:				
TWO STAGE CHANNEL PLAN				
PROJECT No:		DRAWING No:		REV:
19320		D30		A

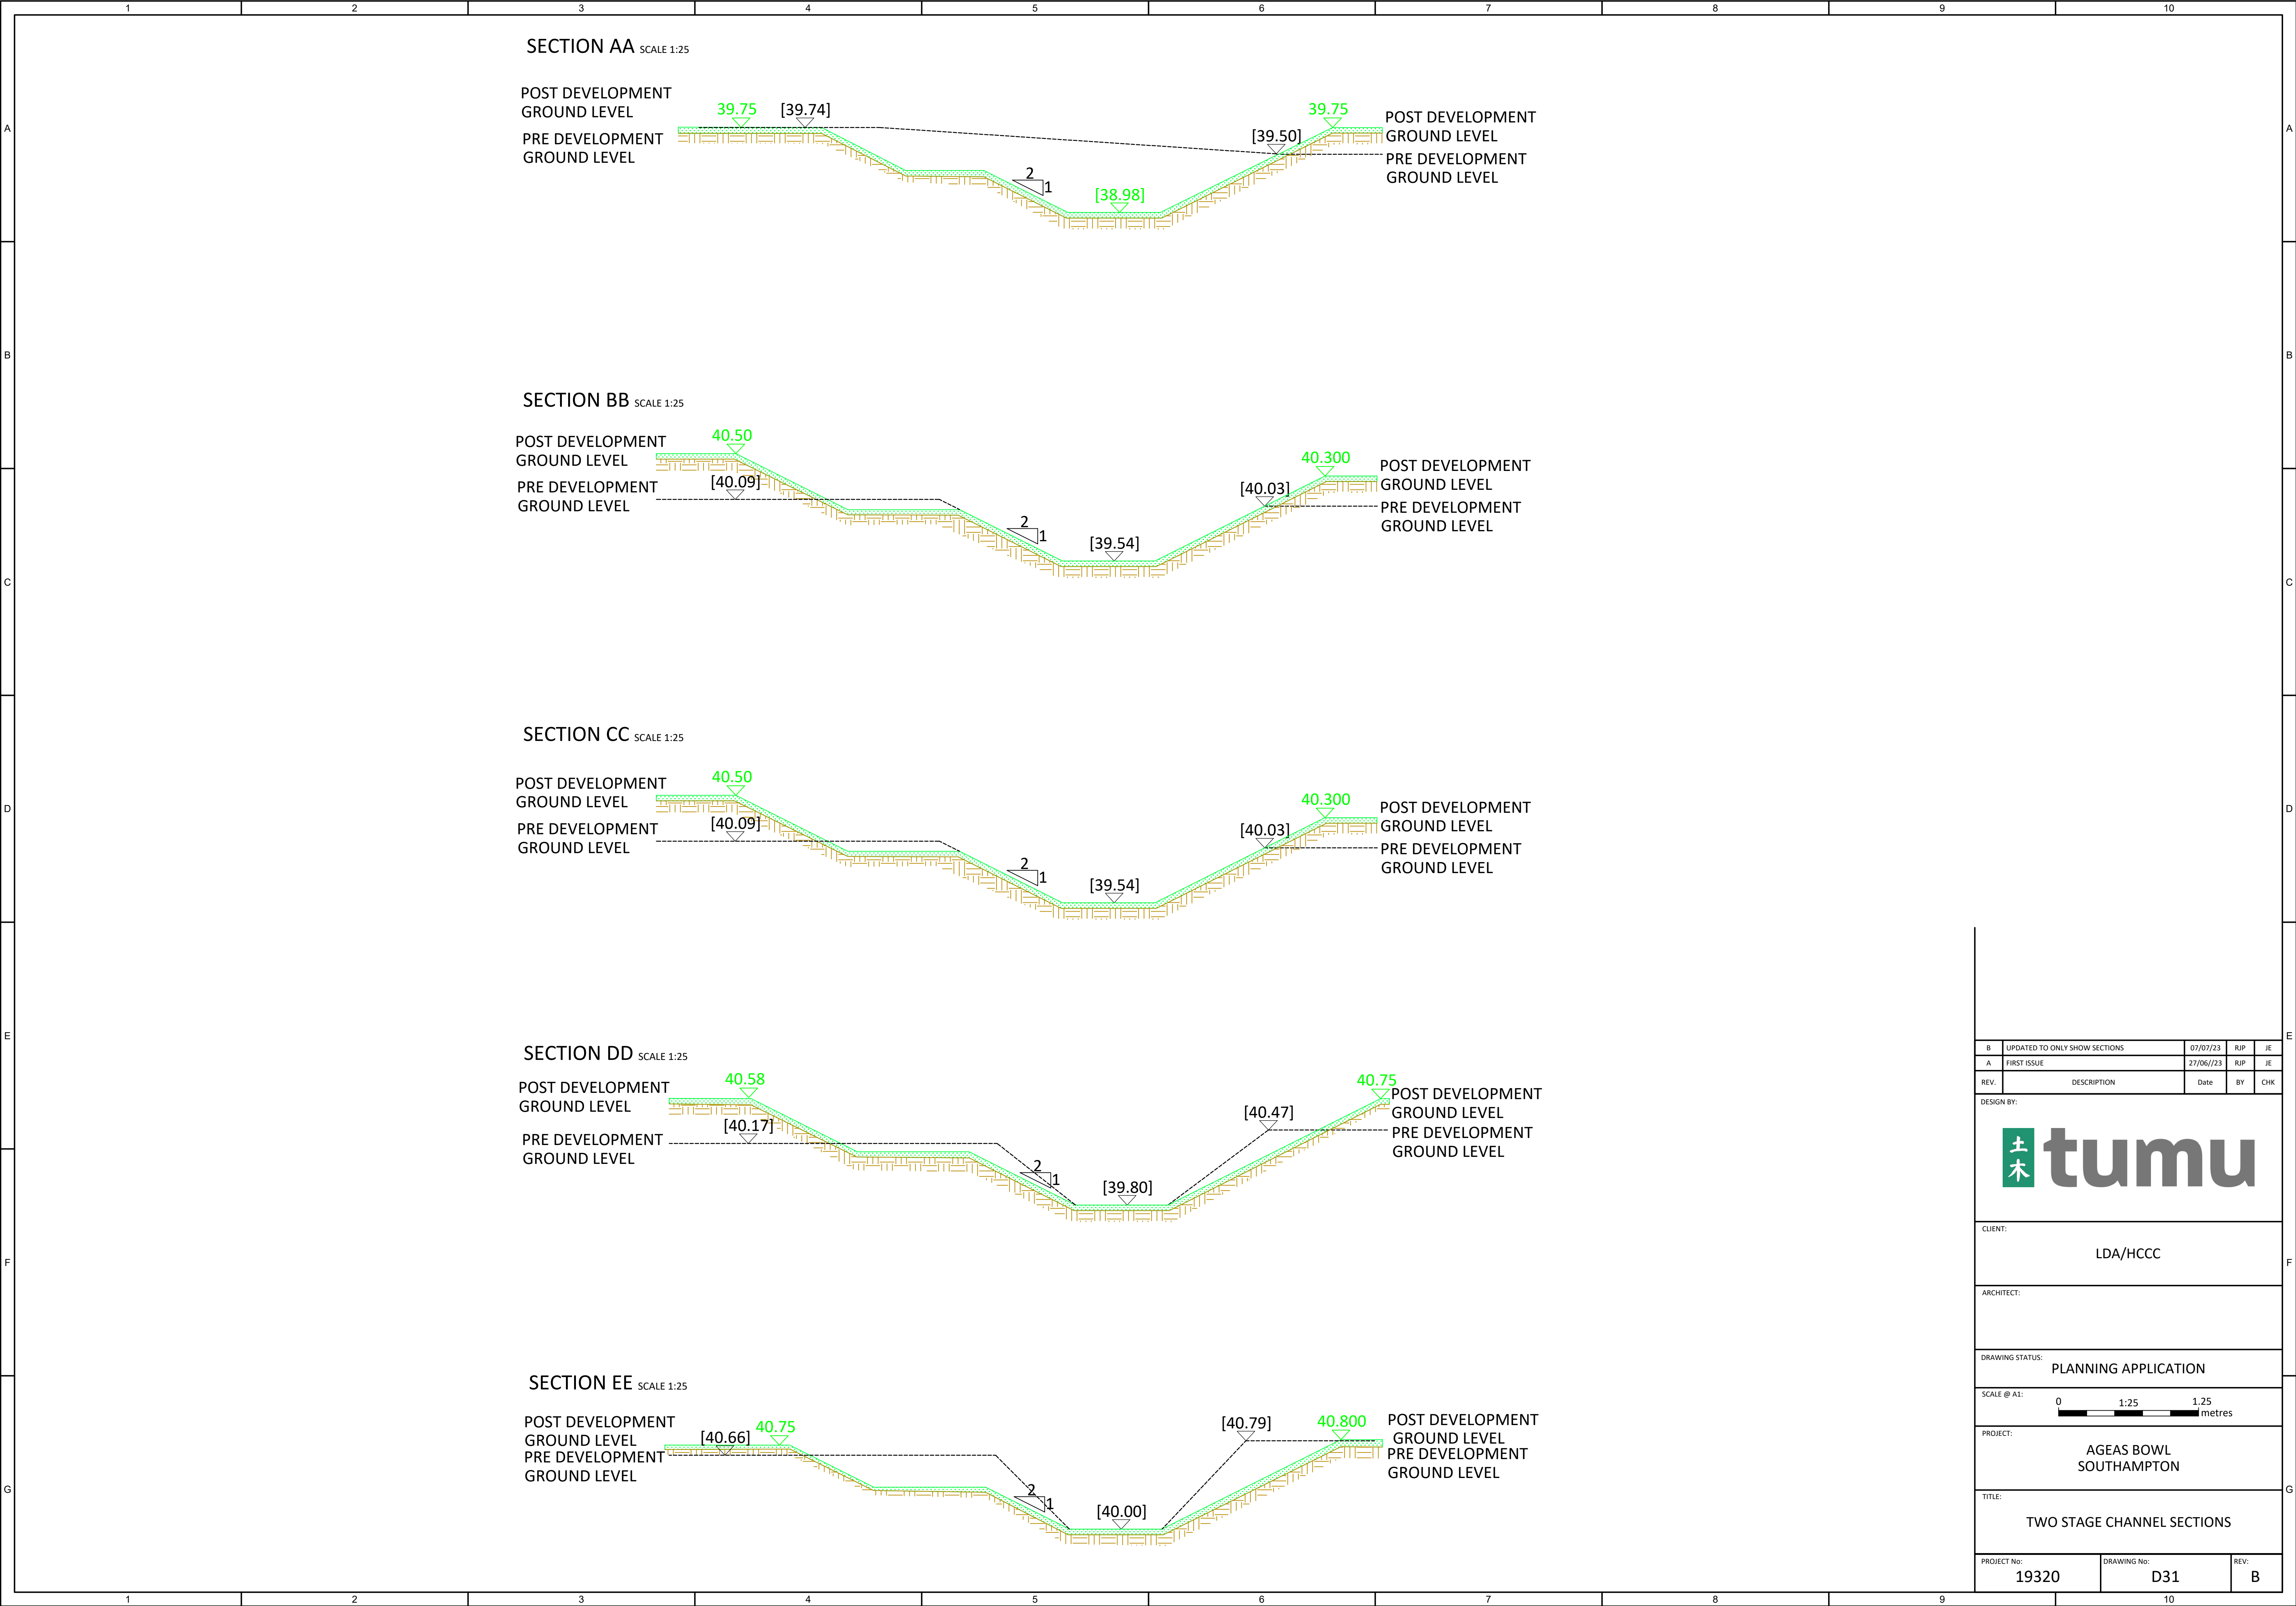

B	UPDATED TO ONLY SHOW SECTIONS	07/07/23	RJP	JE
A	FIRST ISSUE	27/06/23	RJP	JE
REV.	DESCRIPTION	Date	BY	CHK
DESIGN BY:				
土 木 tumu				
CLIENT:				
LDA/HCCC				
ARCHITECT:				
DRAWING STATUS:				
PLANNING APPLICATION				
SCALE @ A1:		01:251.25metres		
PROJECT:				
AGEAS BOWL SOUTHAMPTON				
TITLE:				
TWO STAGE CHANNEL SECTIONS				
PROJECT No:		DRAWING No:		REV:
19320		D31		B